


NOTES
ALL DIMENSIONS TO BE CHECKED ON SITE PRIOR TO ANY MANUFACTURING OR FABRICATION AND ANY ANOMALIES TO BE BROUGHT TO THE ATTENTION OF THE ARCHITECT.

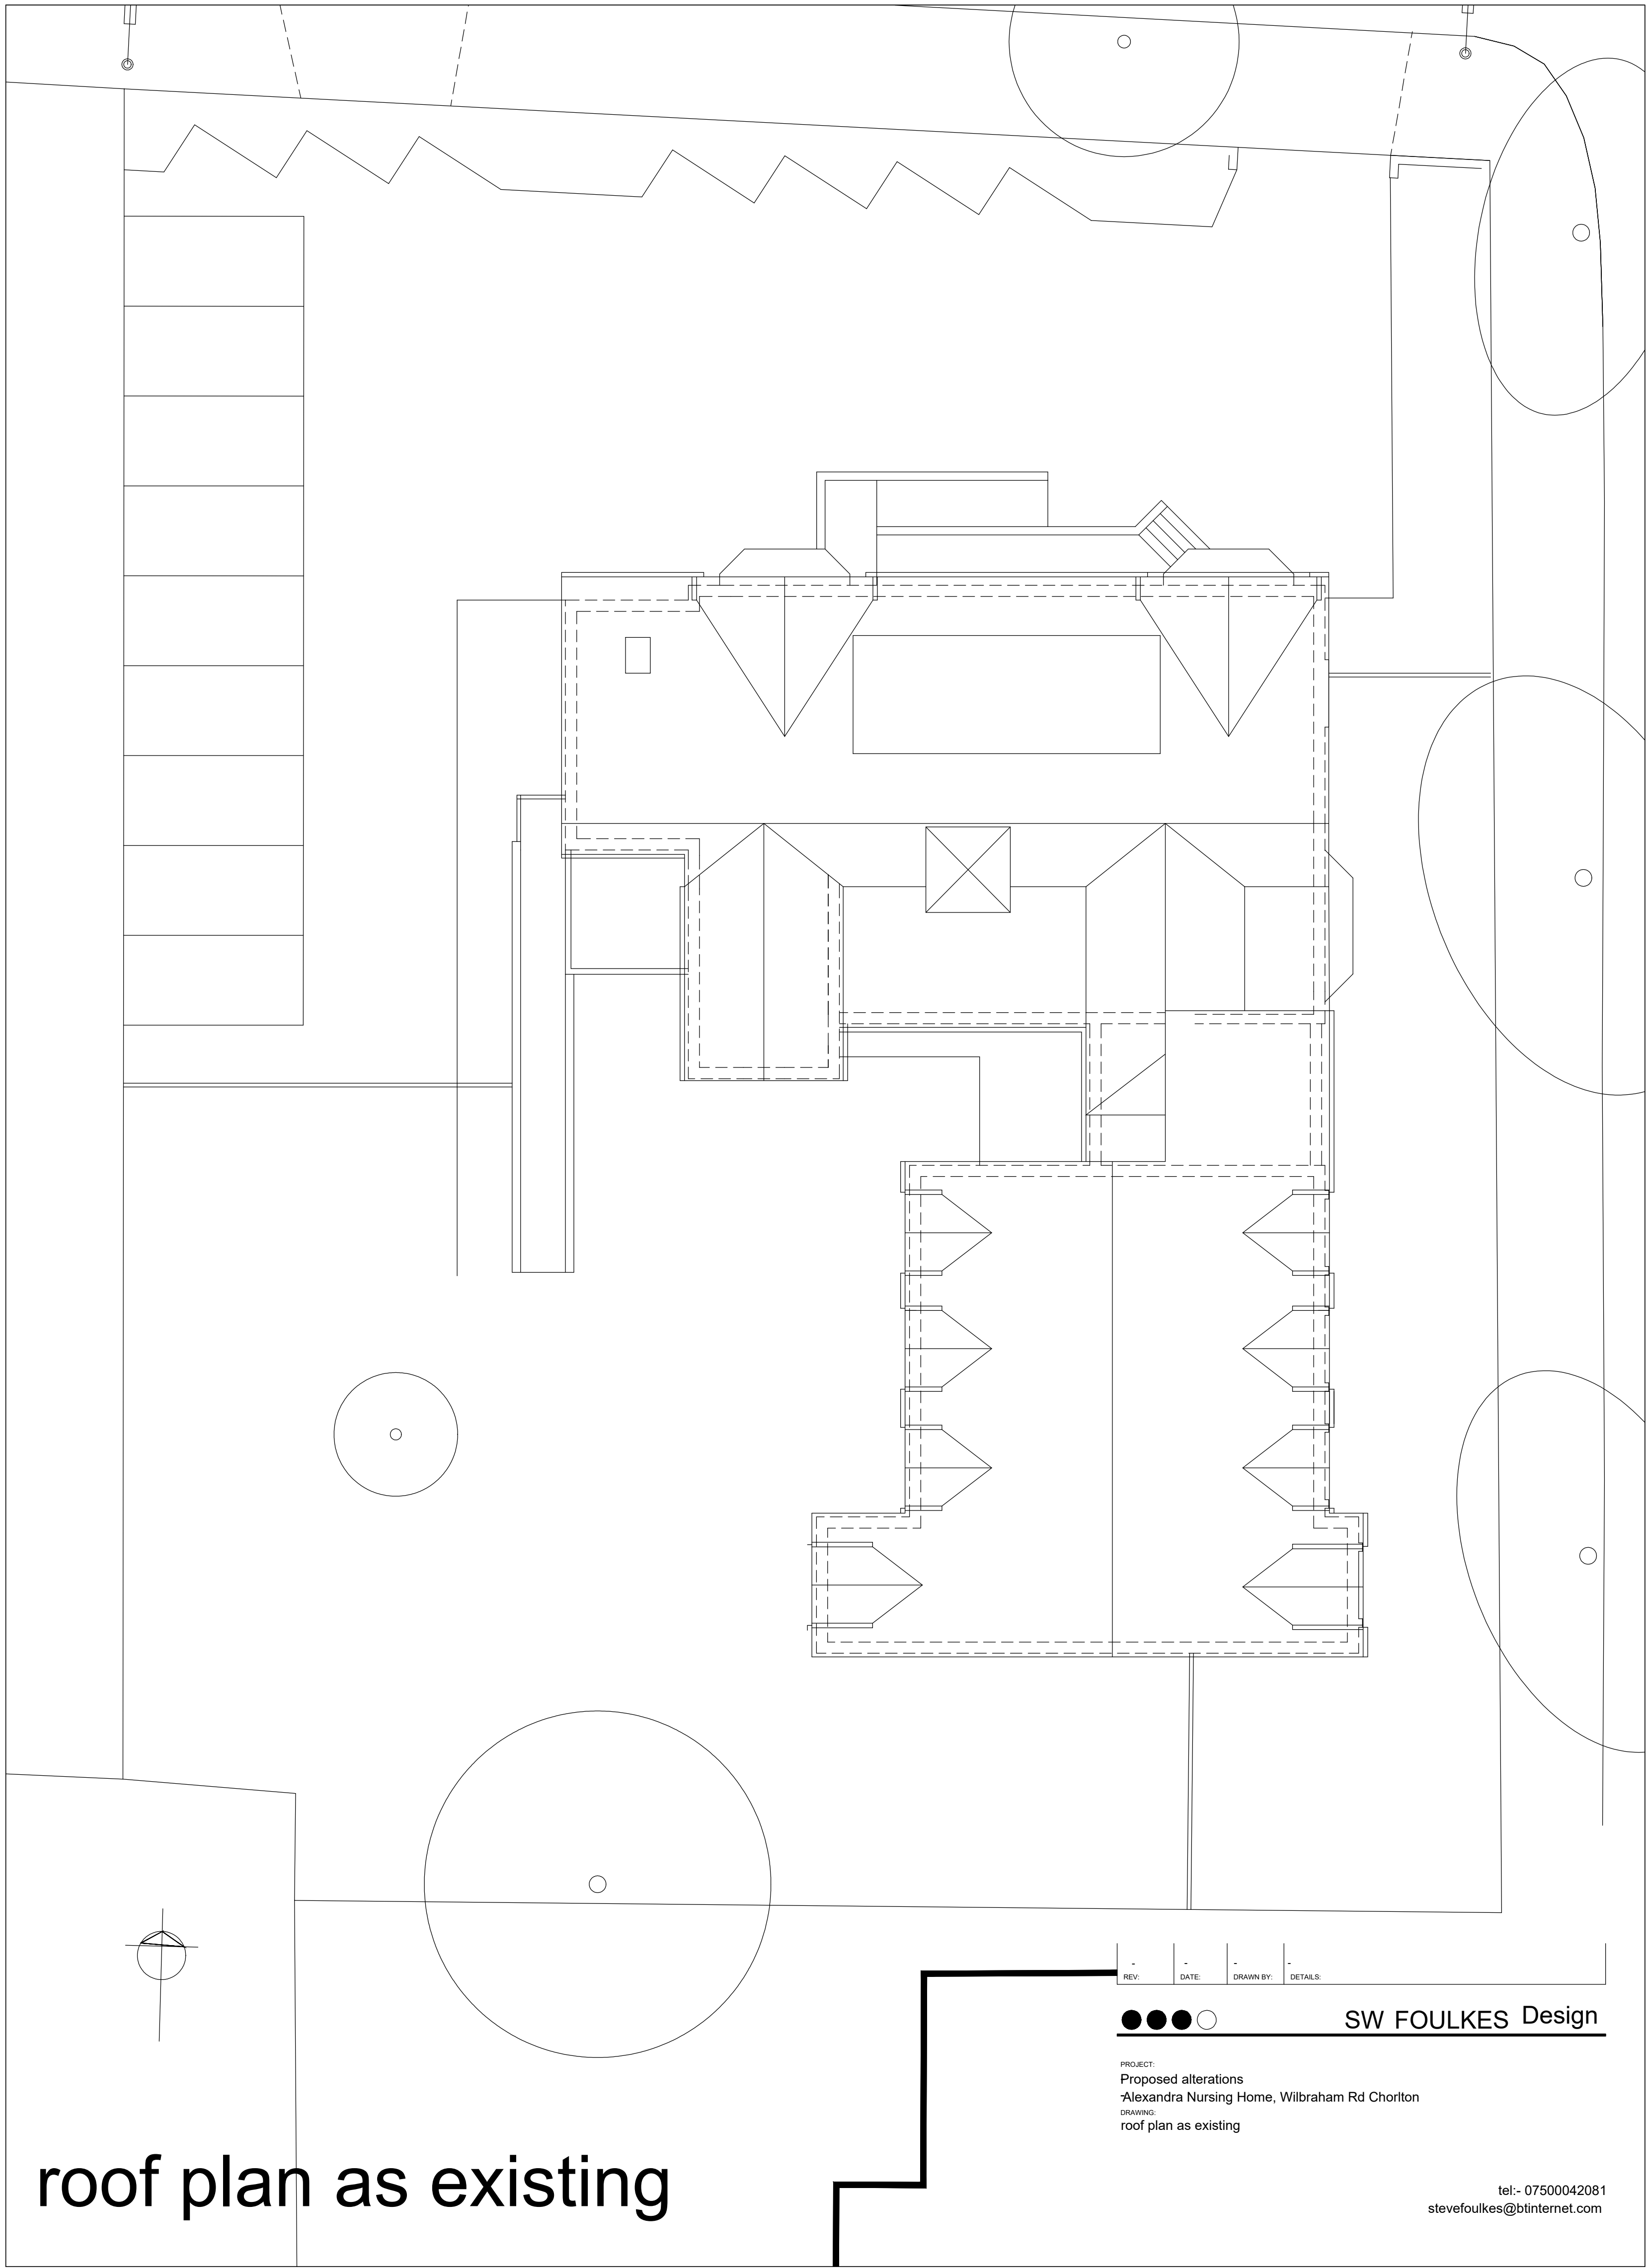

roof plan as existing

●●●○

SW FOULKES Design

PROJECT
Proposed alterations
Alexandra Nursing Home, Wilbraham Rd Chorlton
DRAWING
roof plan as existing

tel:- 07500042081
stevefoulkes@btinternet.com



PLANNING ISSUE

SUBJECT TO LOCAL AUTHORITY APPROVAL

A	FIRST ISSUE		TB	20.06.22
REV	AMENDMENTS		BY	DATE
PROJECT				
PROPOSED ALTERATIONS/EXTENSION ALEXANDER CARE HOME 355-357 WILBRAHAM ROAD CHORLTON MANCHESTER M16 8NP				
CLIENT				
IMTIAZ AND AMIR KHAN				
DRAWING TITLE				
ROOF PLAN AS EXISTING				
DRAWN TB		DATE 20.06.22		
CHECKED		SCALE 1:100 (A1)		
APPROVED				
 HOWARD & SEDDON A.R.I.B.A. CHARTERED ARCHITECTS 64 WASHWAY ROAD SALE, CHESHIRE, M33 7RE TEL NO. 0161 - 973 8296 FAX NO. 0161 - 962 3485 E-MAIL : ADMIN@HOWARDANSEDDON.CO.UK				
JOB No.		DRG No.	REVISION	
13,646		07	A	