




SOUTH WEST ELEVATION



NORTH EAST ELEVATION



SOUTH EAST ELEVATION

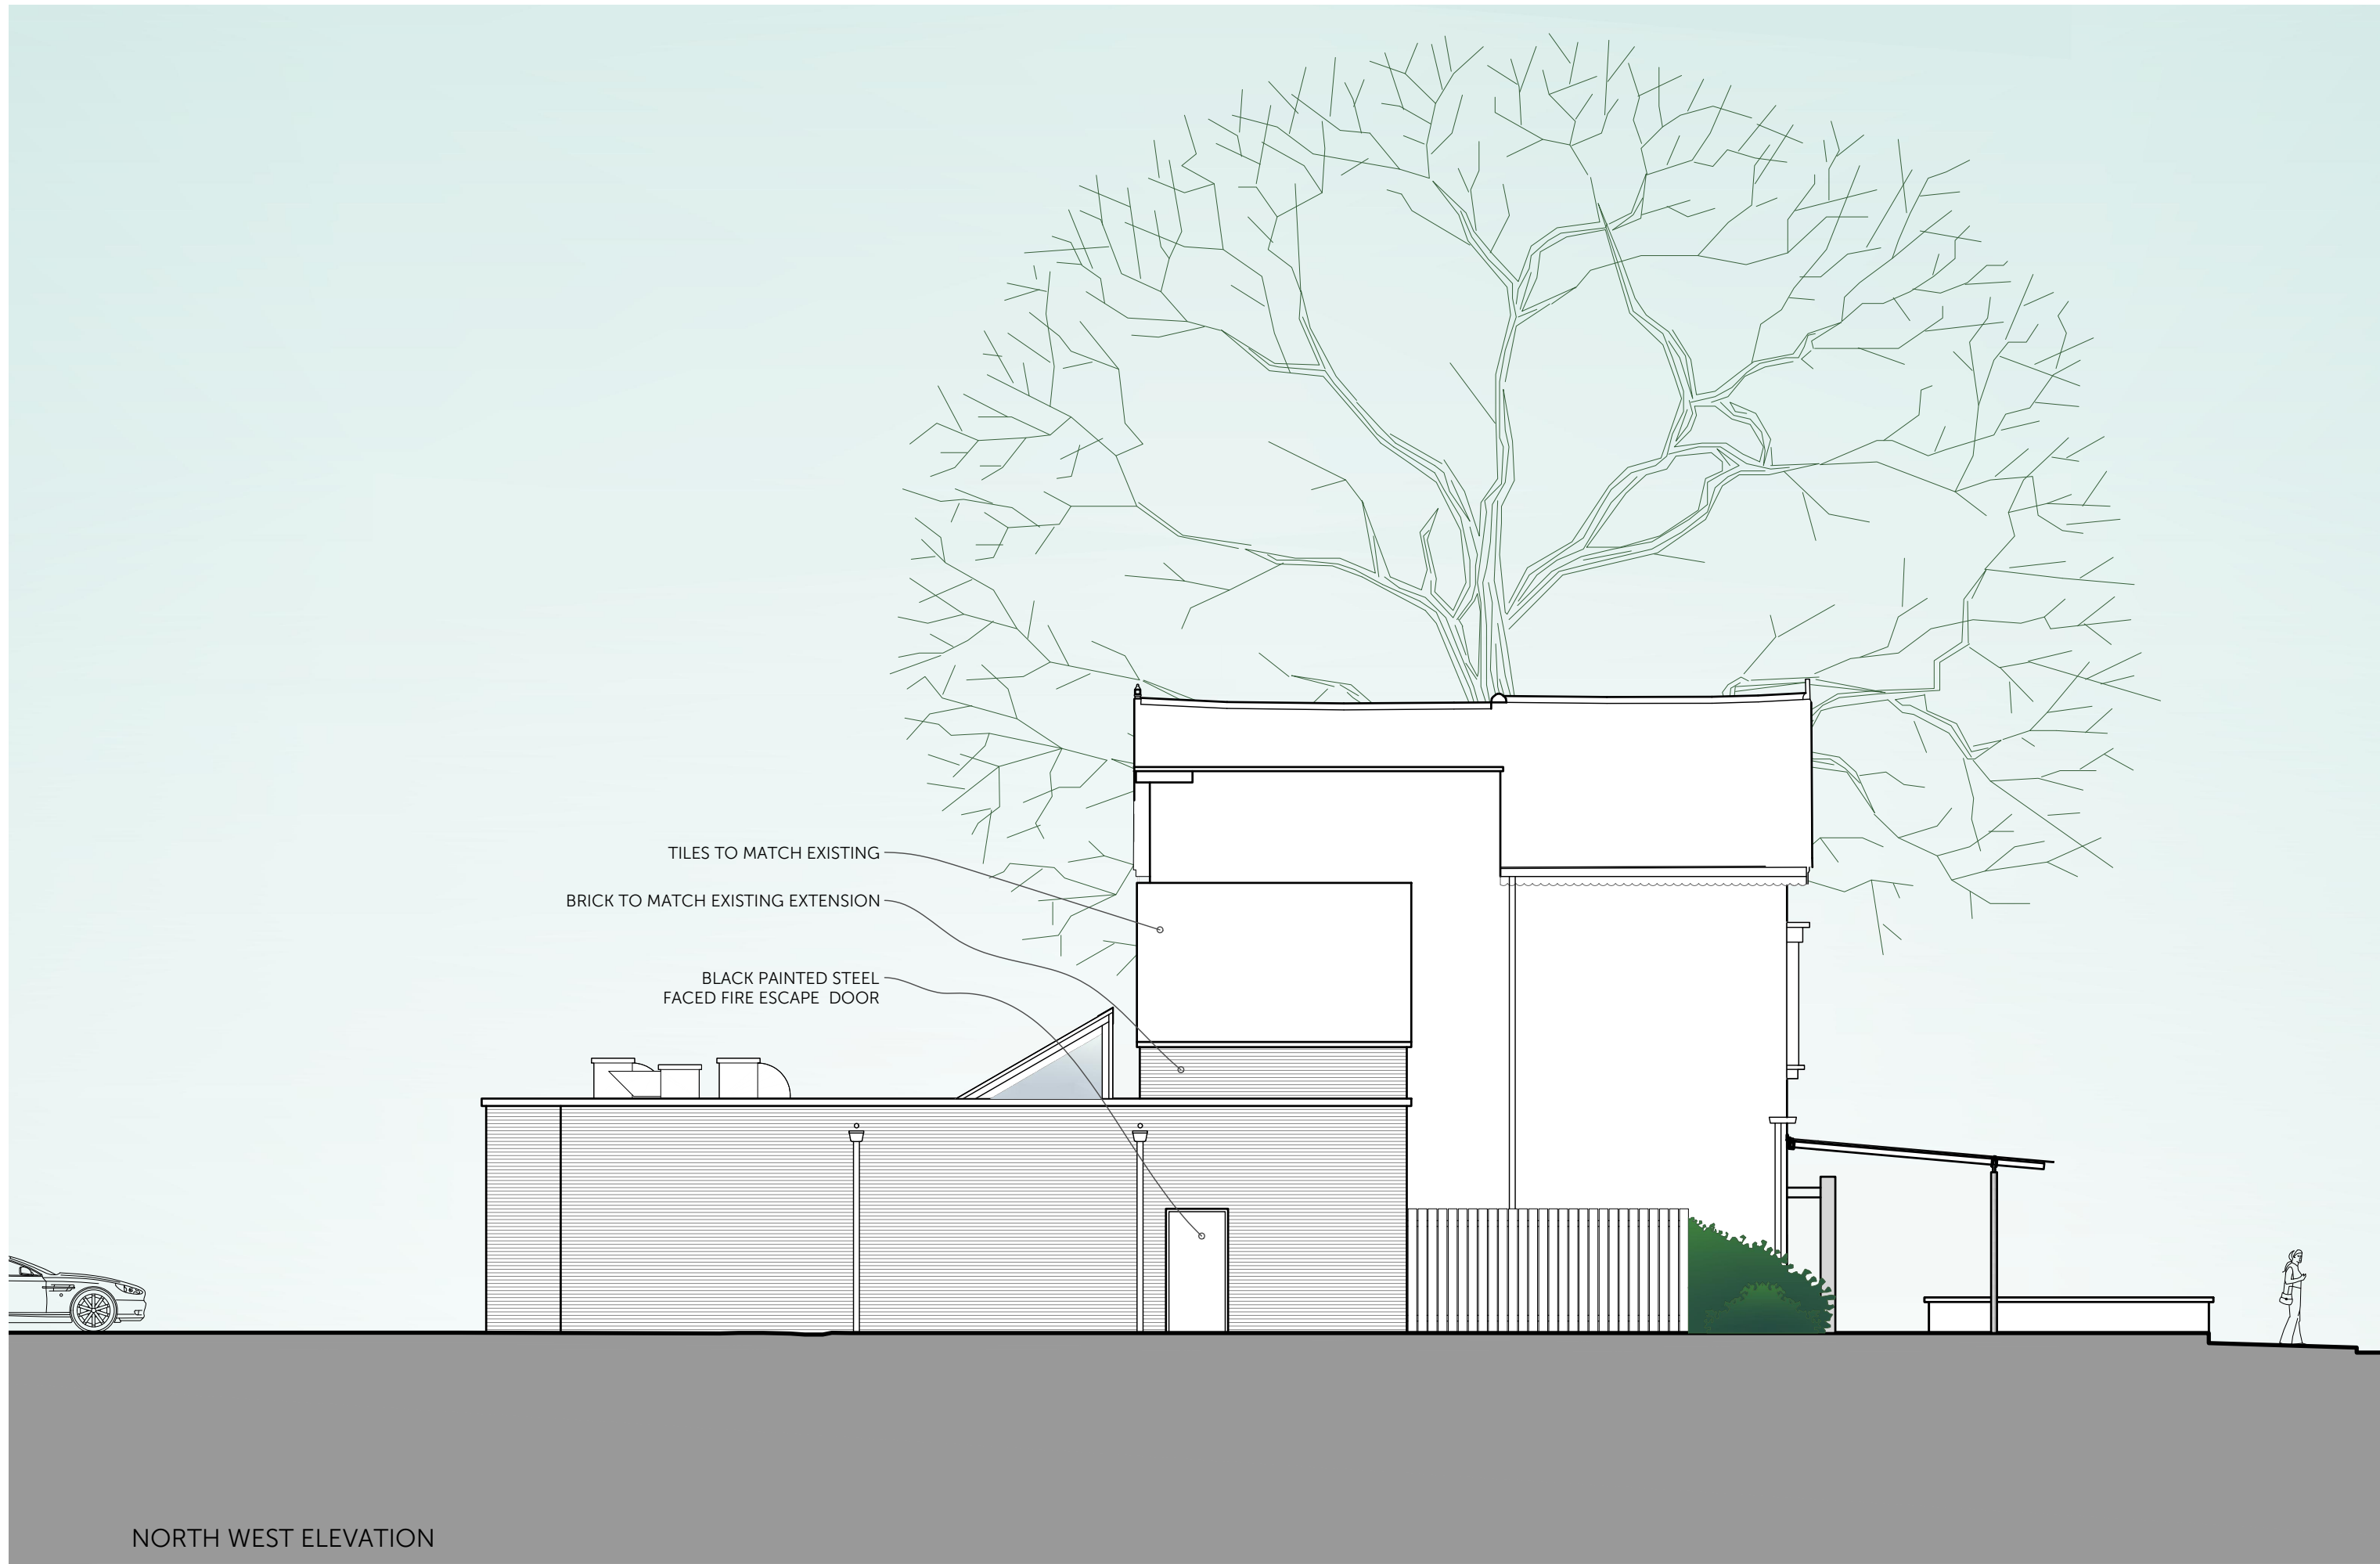

NORTH WEST ELEVATION

B Revised
A Revised
Amendments:
20.05.22
18.03.22



FASCIATO
ARCHITECTS

architecture & interiors

14a Regent Road, Altrincham, WA14 1RP
T: 0161 233 0668 @fasciato_design
architects@fasciato.co.uk fasciato.co.uk

SCALE AS INDICATED AT A1

Scale of Drawing: 1:100 Date: 01.2022

Project: ALBERT'S DIDSBUY

120-122 BARLOW MOOR ROAD

Drawing Title: PROPOSED

ELEVATIONS

Drawing Number: 1842.PL03B

NOTE:

© Fasciato Architects. Do not scale off this drawing.

All dimensions to be verified / checked before

commencement of construction/fabrication