
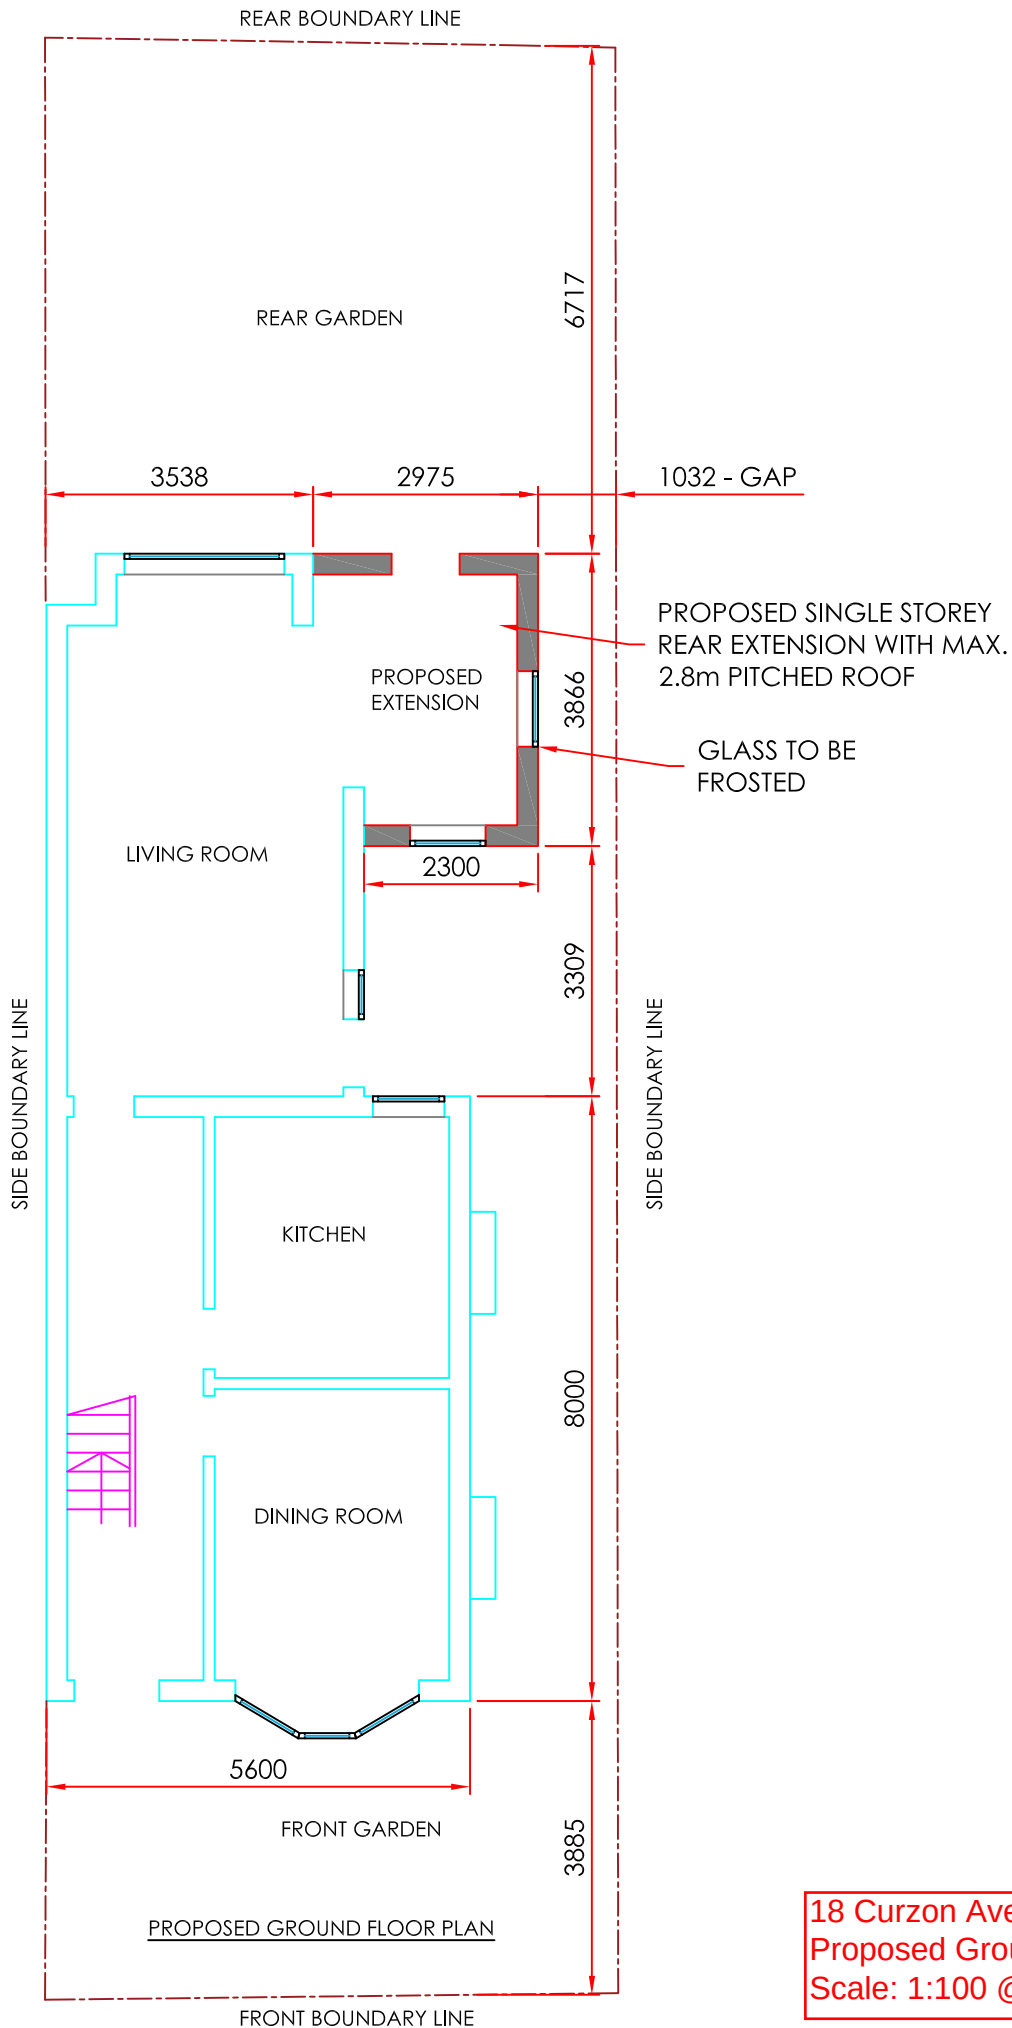


 

18 Curzon Avenue
Proposed Ground Floor Plan
Scale: 1:100 @ A4