


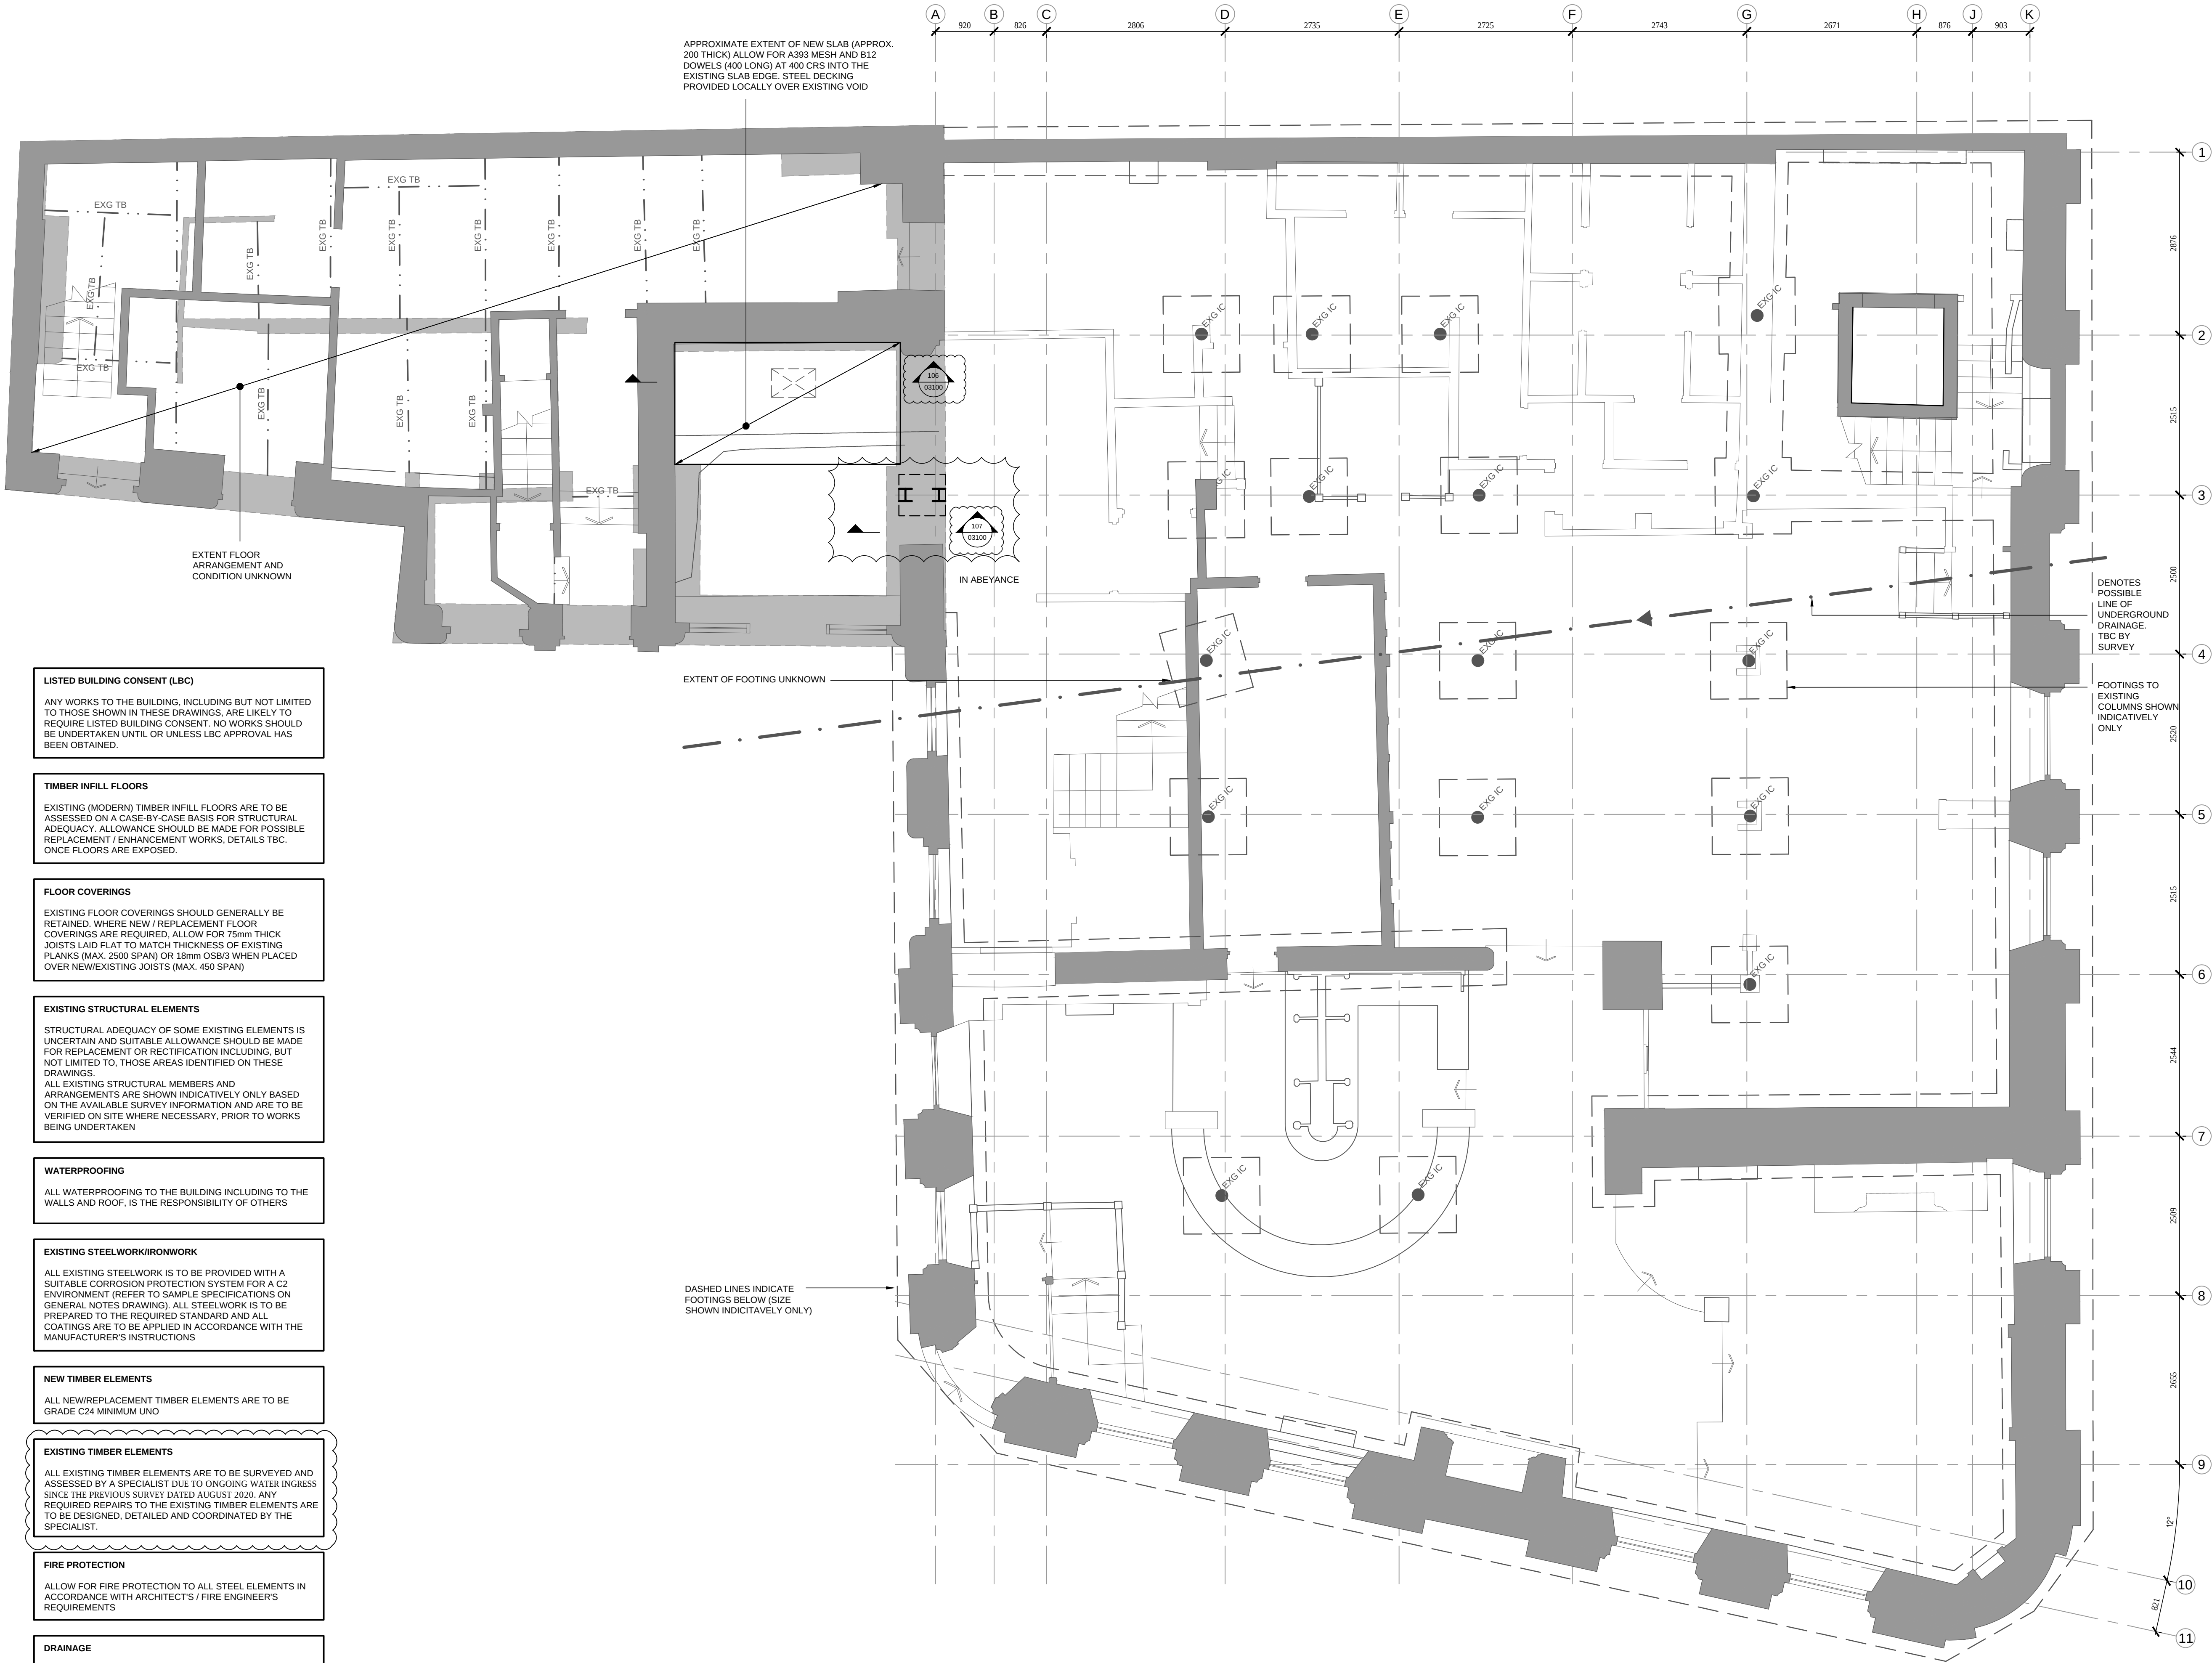


- NOTES:
- REFER TO DRAWING CW-REN-00-XX-DR-S-00010 FOR GENERAL NOTES.
 - REFER TO DRAWING CW-REN-00-B1-DR-S-01090 FOR MEMBER SCHEDULES.
 - THESE DRAWINGS ARE TO BE READ IN CONJUNCTION WITH ALL ARCHITECTS AND OTHER CONSULTANTS' DRAWINGS AND INFORMATION.
 - DO NOT SCALE FROM THIS DRAWING. USE MARKED DIMENSIONS ONLY.
 - ALL DIMENSIONS ARE TO BE CHECKED ON SITE PRIOR TO FABRICATION OR CONSTRUCTION COMMENCING.
 - THE EXISTING STRUCTURAL ARRANGEMENT IS TO BE VERIFIED ON SITE PRIOR TO FABRICATION OR CONSTRUCTION COMMENCING AND ANY DISCREPANCIES ARE TO BE REPORTED TO THE ENGINEER.
 - THE STRUCTURAL WORKS HAVE BEEN DESIGNED FOR THE PERMANENT CASE. ALL TEMPORARY WORKS REQUIRED DURING INSTALLATION OF THE PERMANENT WORKS ARE TO BE MANAGED BY THE CONTRACTOR'S TEMPORARY WORKS COORDINATOR AND DESIGNED BY THE CONTRACTOR'S TEMPORARY WORKS DESIGNER.

LEGEND	
REF	SIZE
	DENOTES ASSUMED SPAN OF EXISTING JOISTS/ORIGINAL FLOOR PLANKS (TBC ON SITE)
	DENOTES MOMENT CONNECTION
DJ	DENOTES DOUBLE JOIST (SIZE TO MATCH EXISTING UNO)
EXG TB	DENOTES EXISTING TIMBER BEAM
EXG SB	DENOTES EXISTING STEEL BEAM
EXG IC	DENOTES EXISTING IRON COLUMN
EXG SC	DENOTES EXISTING STEEL COLUMN
TB	DENOTES NEW TIMBER BEAM
SB	DENOTES NEW STEEL BEAM

HAZARD NOTES	
	STABILITY OF ALL STRUCTURAL ELEMENTS MUST BE MAINTAINED AT ALL TIMES DURING ANY RECTIFICATION WORKS TO THE EXISTING STRUCTURE

P02	REVISED AS CLOUDED	21.03.22	MOH	TJM
P01	ISSUED FOR INFORMATION	18.03.22	MOH	TJM
Rev:	Description:	Date:	By:	Chk:

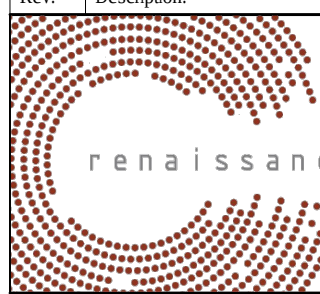

Renaissance Associates Ltd
Carvers Warehouse
77 Dale Street
Manchester
M1 2HG

Project:

CHAPEL WALKS MANCHESTER

Drawing Title:

LOWER GROUND FLOOR GA

Status:

RIBA STAGE 3

Size:	Date:	Drawn by:	Designed by:	Checked by:			
A1	MAR 22	MOH	TJM	HG			
Scale:	1:50	Project No:	1906-13				
Project:	Originator:	Volume:	Level:	Type:	Role:	Category/Number:	Rev:

CW-REN-00-LG-DR-S-01000-P02