



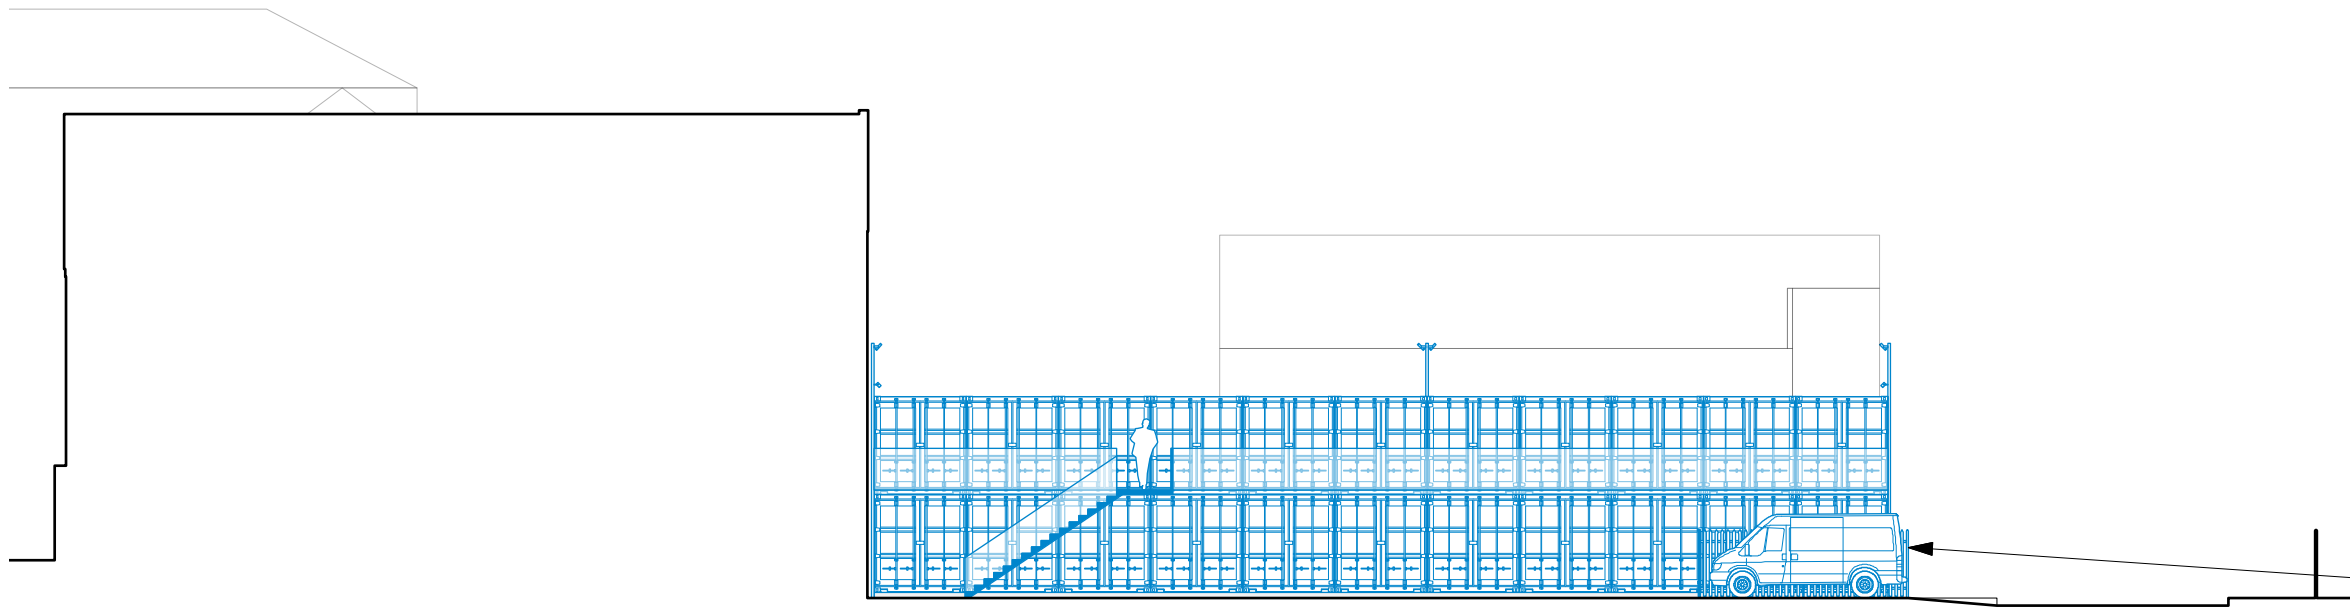


FRONT ELEVATION G-G'

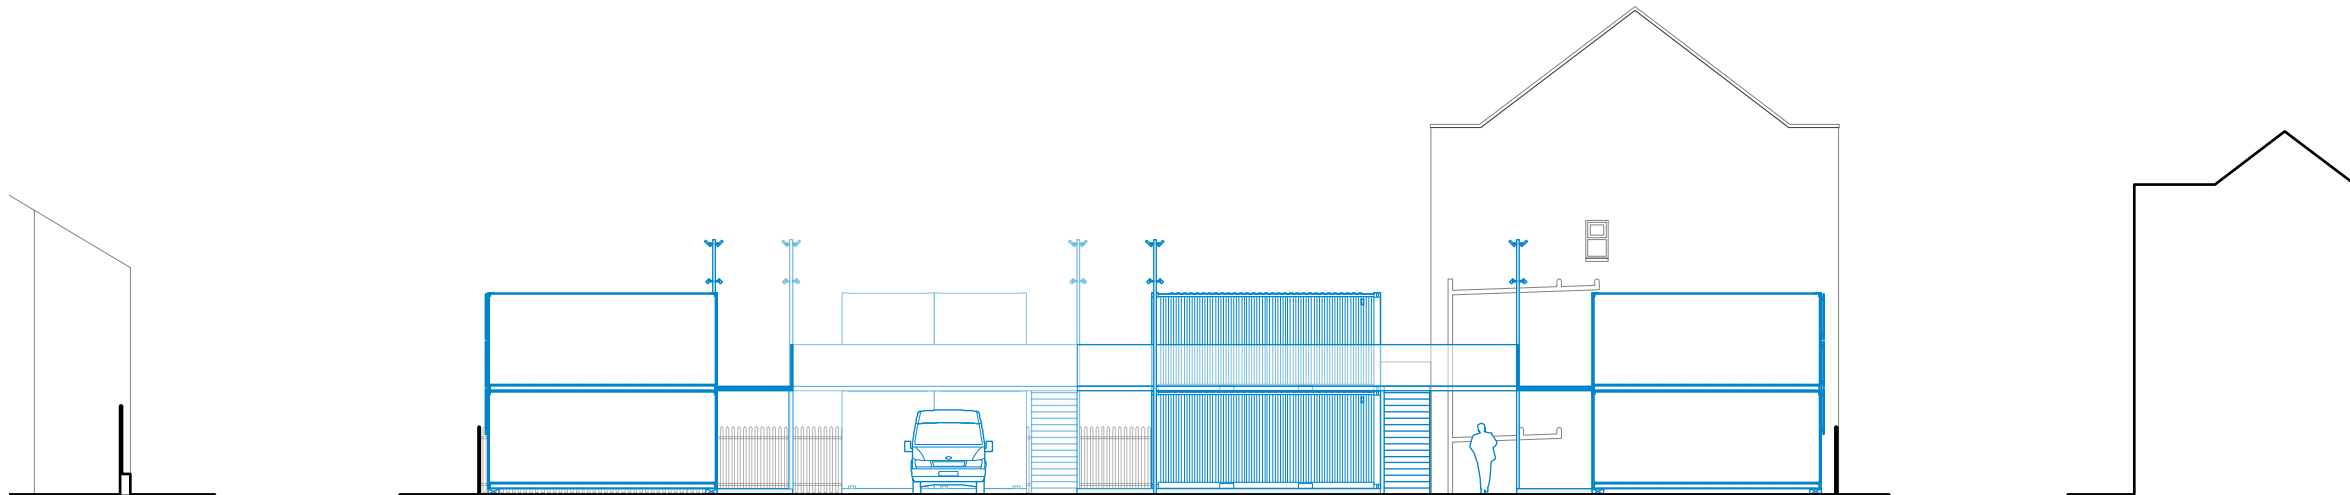

FRONT ELEVATION H-H'


PARK STREET 495 - Containers

ARCHITECTURAL EMPORIUM Ltd
EMAIL: mail@architectural-emporium.co.uk
WEB: www.architectural-emporium.co.uk
ADDRESS: 13 Hope St, Liverpool, L1 9BQ
PHONE: +44 (0)151 363 0000

 

Key:	
Proposed items	
Removed items	

New recessed gate to form entry point. New fence and gate to match existing Palisade fencing. Electronic pad either via a code or intercom system to provide secured access to the site.

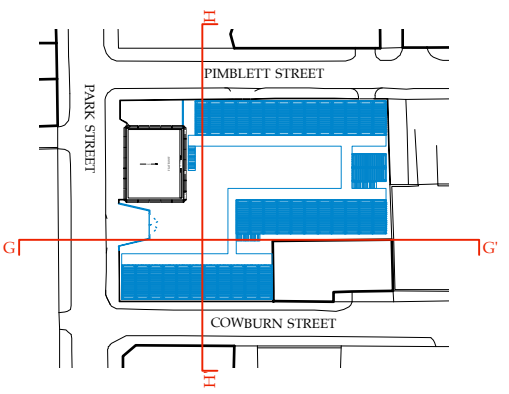

RevA: 15.07.22
Timber cladding added

FOR: PLANNING
CHECKED BY: TW | DRAWN BY: AK
SCALE: 1:200
PAPER SIZE: A3
JOB: PARK STREET 495 - Containers

C-2.204_RevA
FIRST ISSUE: 08.04.22
PROPOSED INTERNAL ELEVATIONS - 04