

Revisions:

Window and door survey dimensions on existing plans are indicative only. Surveyed dimensions are taken internally to finished surfaces - ie plaster, and do not indicate structural opening sizes. Replacement windows and doors are not to be ordered using the dimensions on these drawings. Site dimensions to be taken by installer prior to fabrication.
This drawing must not be used for construction or installation purposes unless stated.
Do not scale from this drawing except for planning and building regulations.
All dimensions must be verified on site before completing shop drawings and setting out the work.
This drawing is to be read in conjunction with the technical specification and associated schedules prepared by houseEXTEND.
This drawing is to be read in conjunction with other architectural and engineering drawings associated with this project.

Copyright on this drawing is held by
houseEXTEND Ltd

A1

houseEXTEND

houseEXTEND
the studio
2 Whitley Brook Court
Marsh Lane
Dutton, Northwich
WA4 4EY

james: 07495 322 544
www.house-EXTEND.co.uk

client:
Bluetouch Ventures Ltd

Job Title
Extensions and Alterations to:
17 Cranleigh Drive
Brooklands
Sole
M33 3PN

Drawing Title
Existing Plans and Elevations

Drawing Status
Planning

Drawn by
jrn

Drawing Size
A1

Date
June 2022

Project No. Drawing No. Revision

121 P 02




Existing Front SW Elevation
Scale 1:100




Existing Side SE Elevation
Scale 1:100




Existing Rear NE Elevation
Scale 1:100

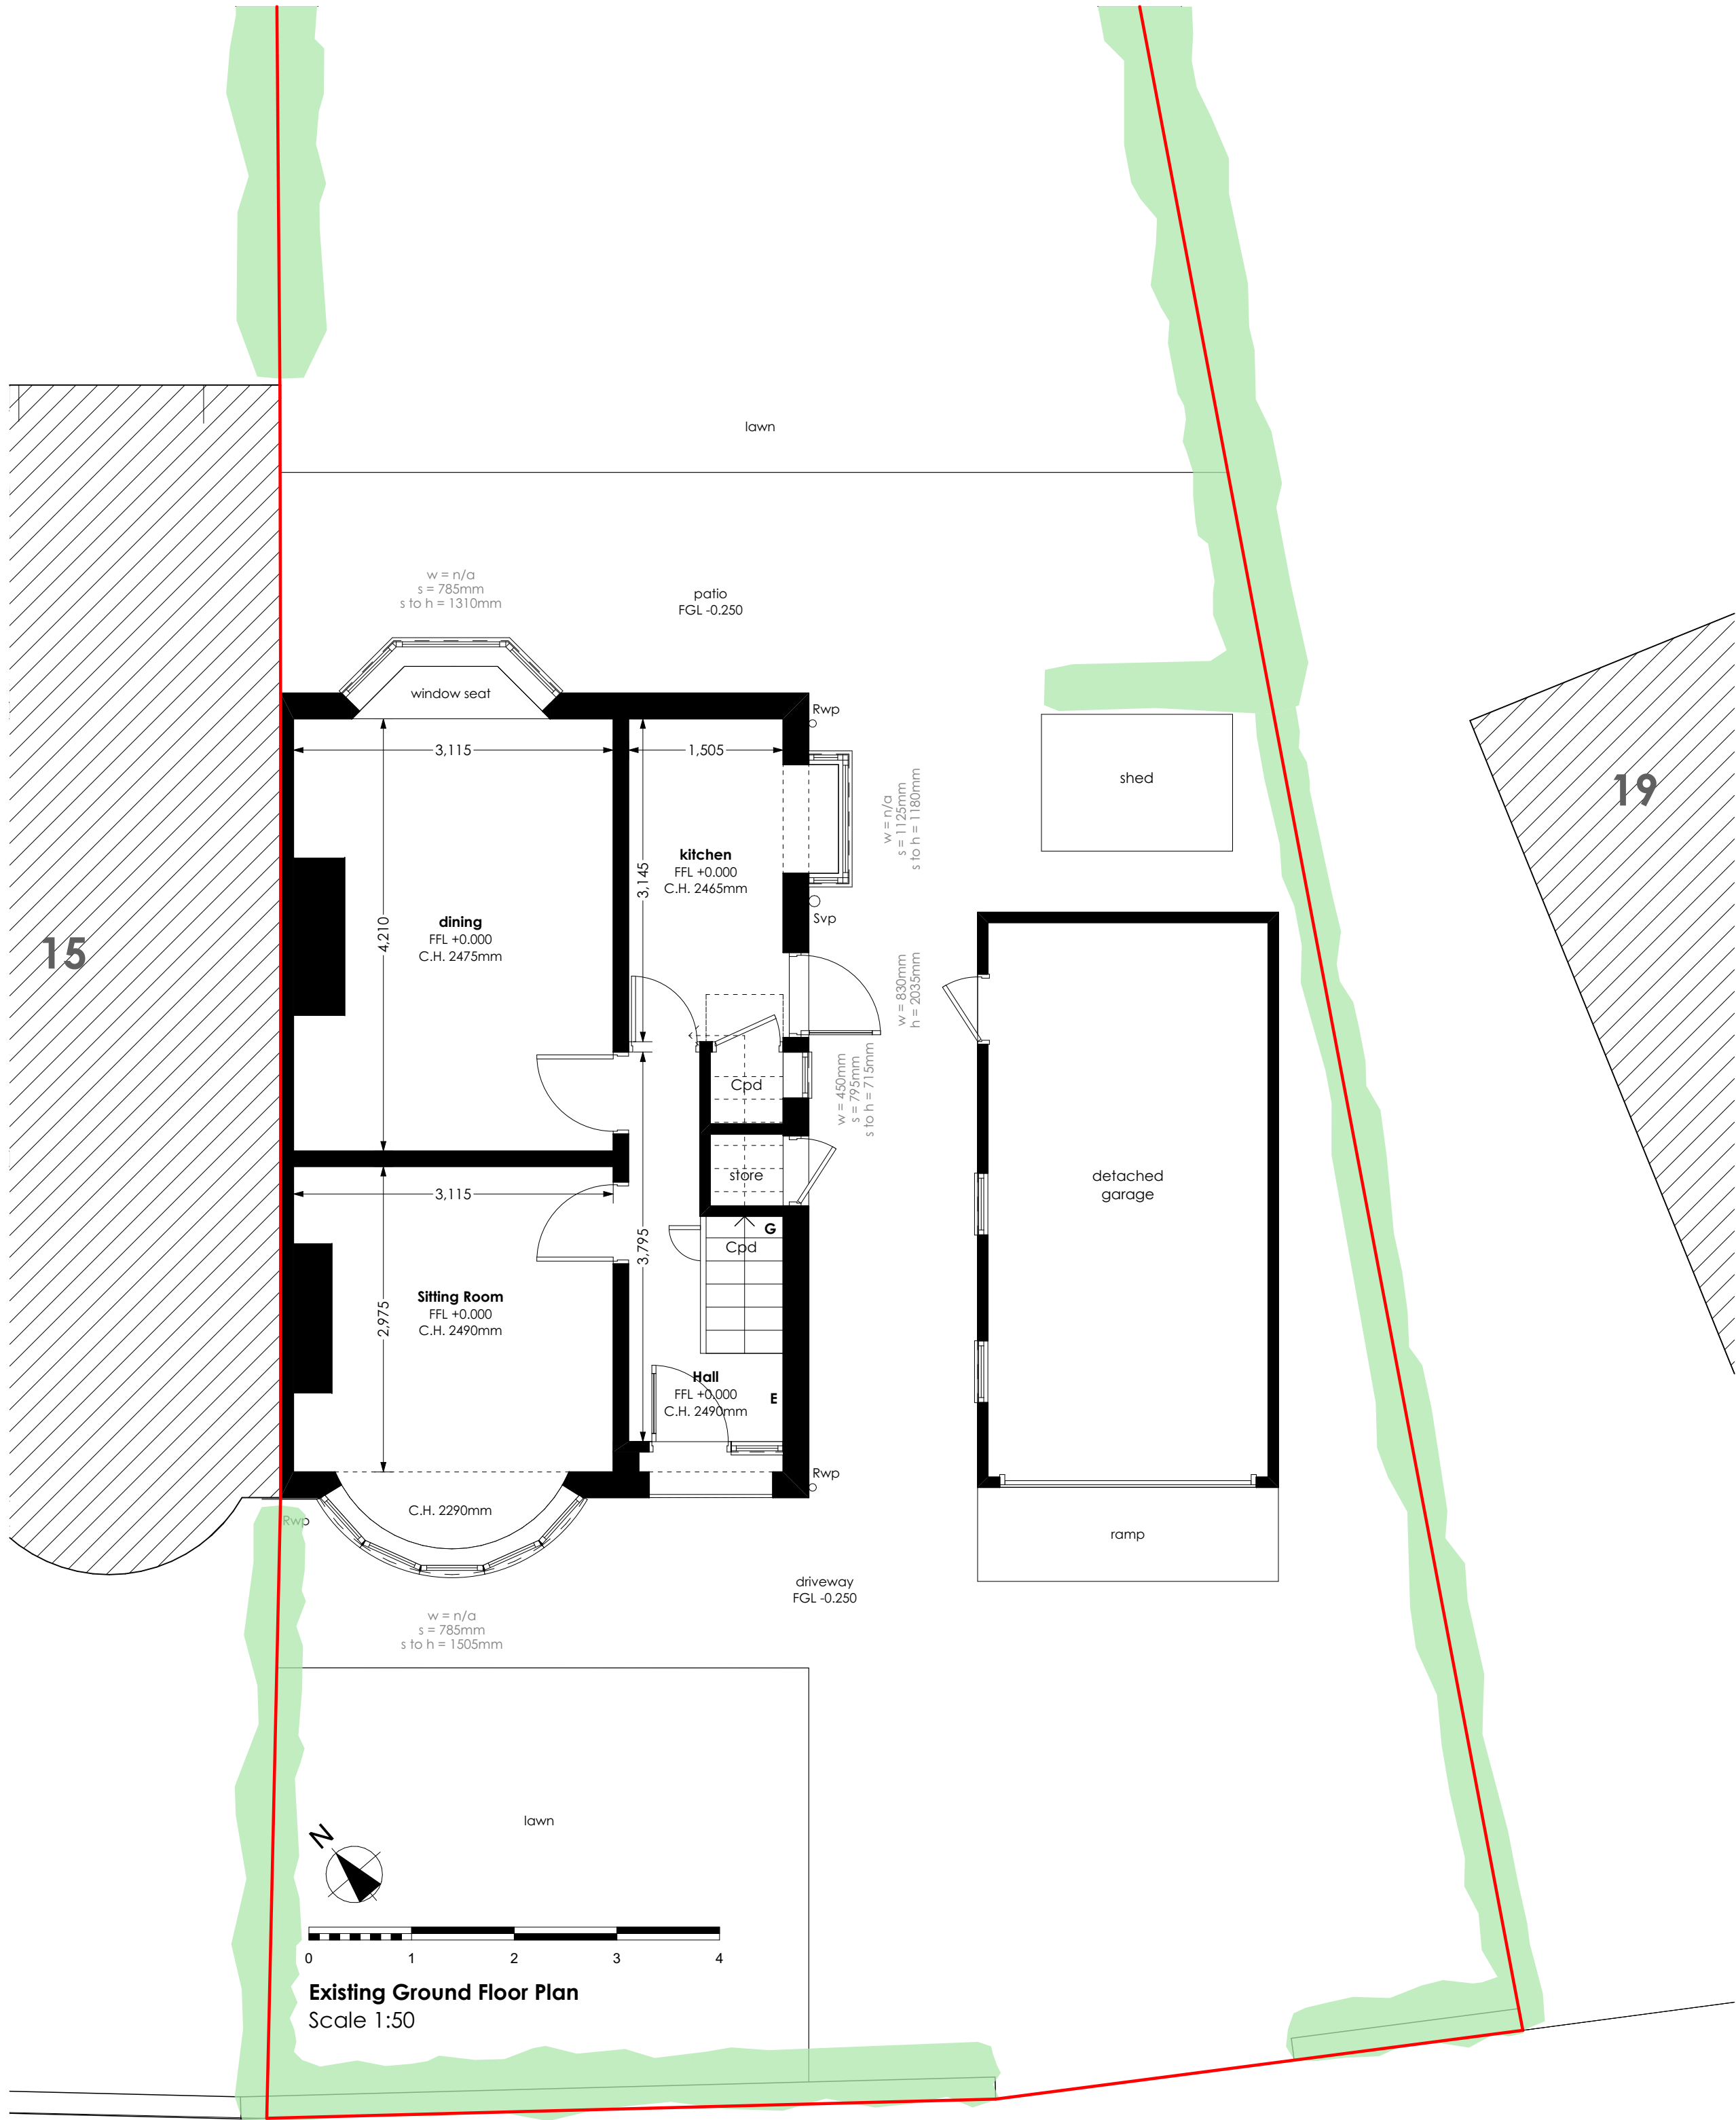

Existing Ground Floor Plan
Scale 1:50

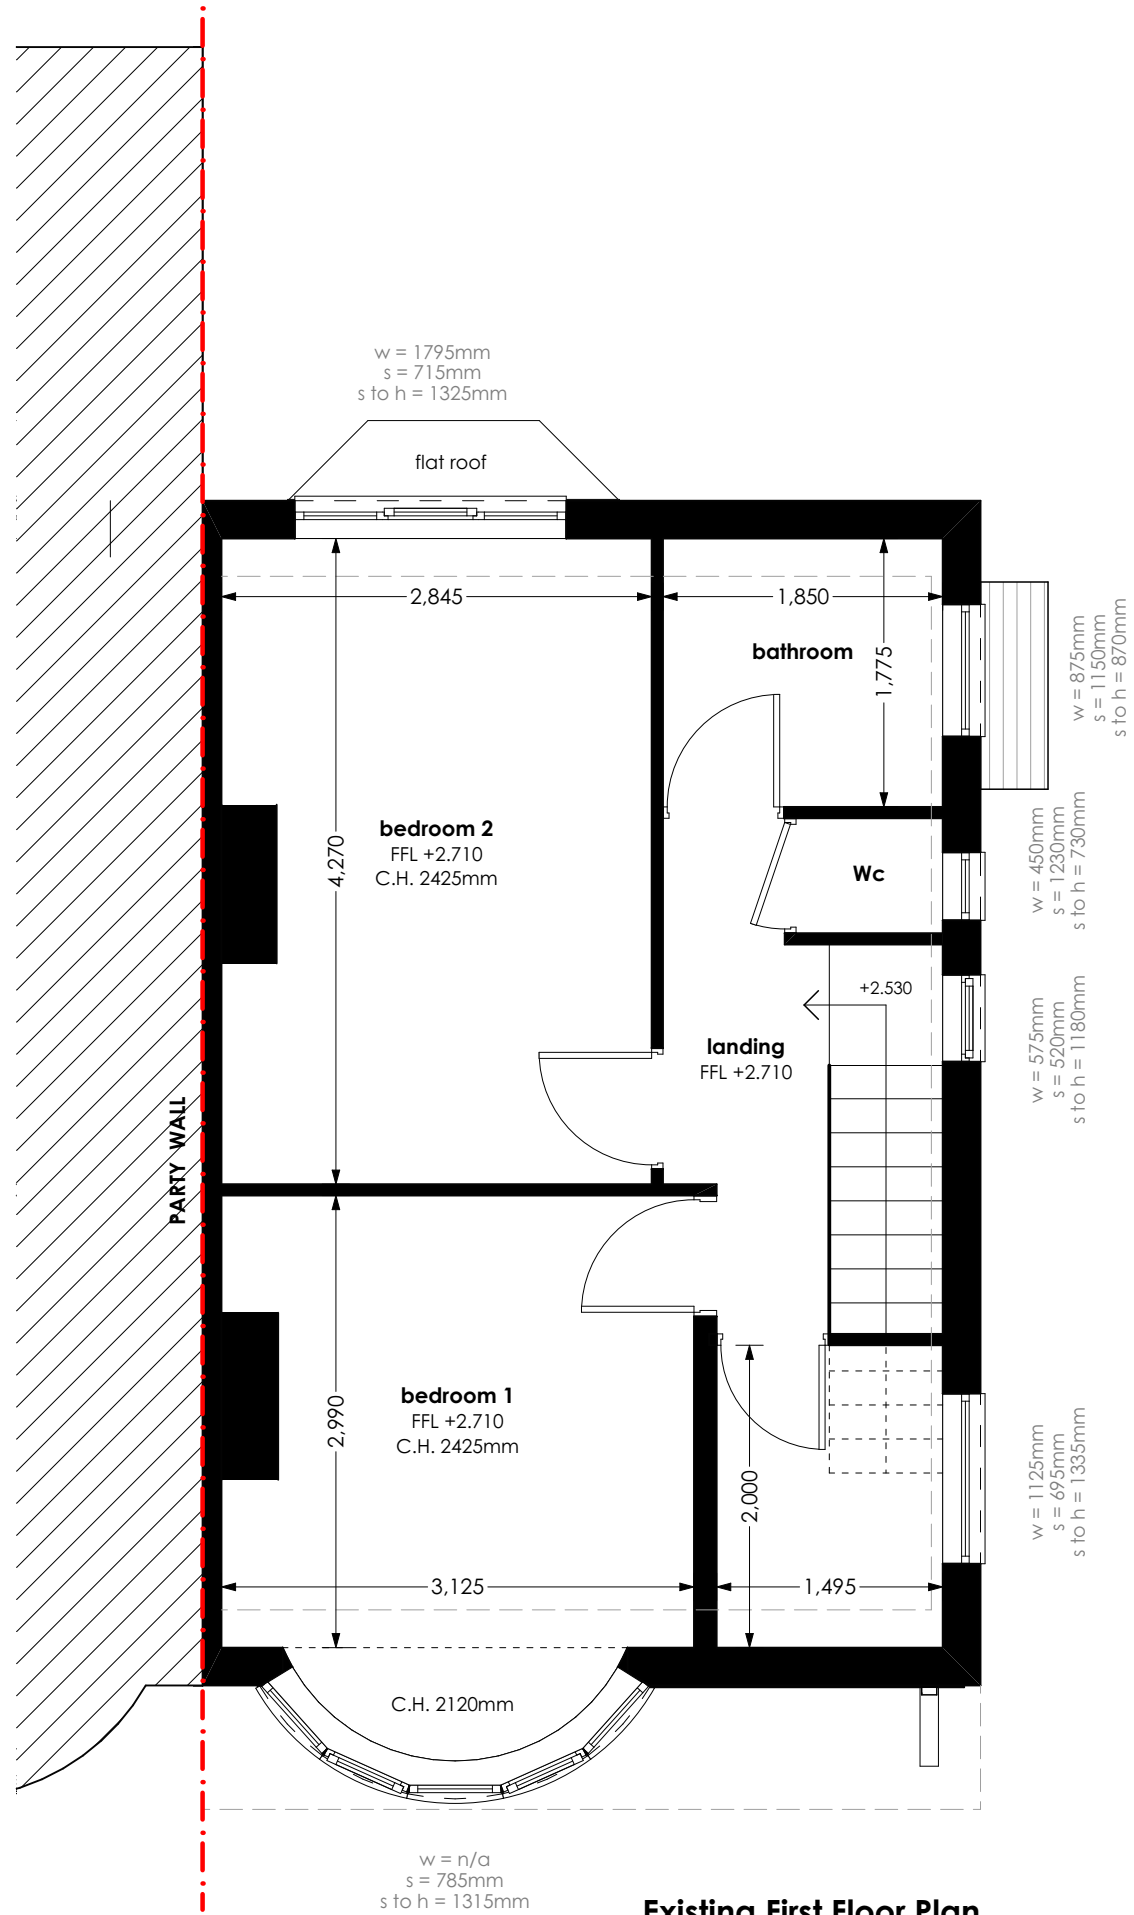

Existing First Floor Plan
Scale 1:50

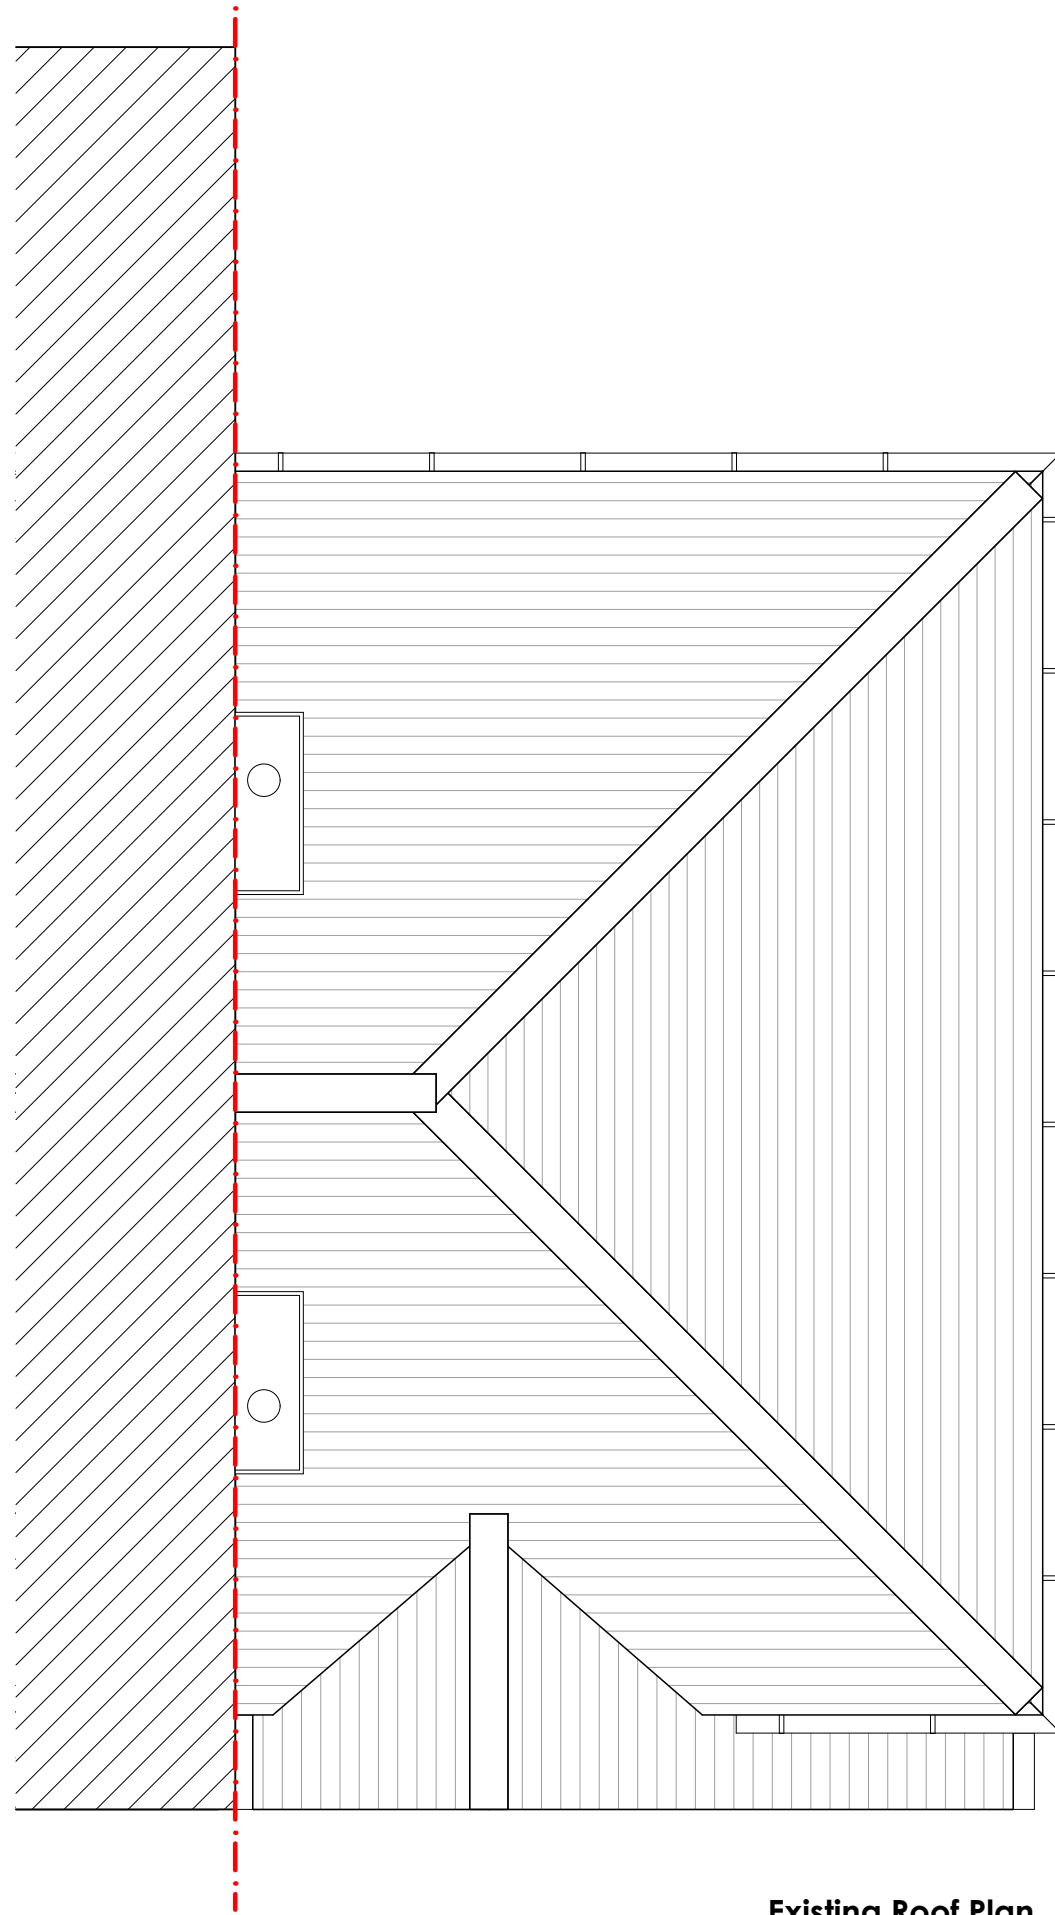

Existing Roof Plan
Scale 1:50