




Do not scale. All dimensions to be checked on site.

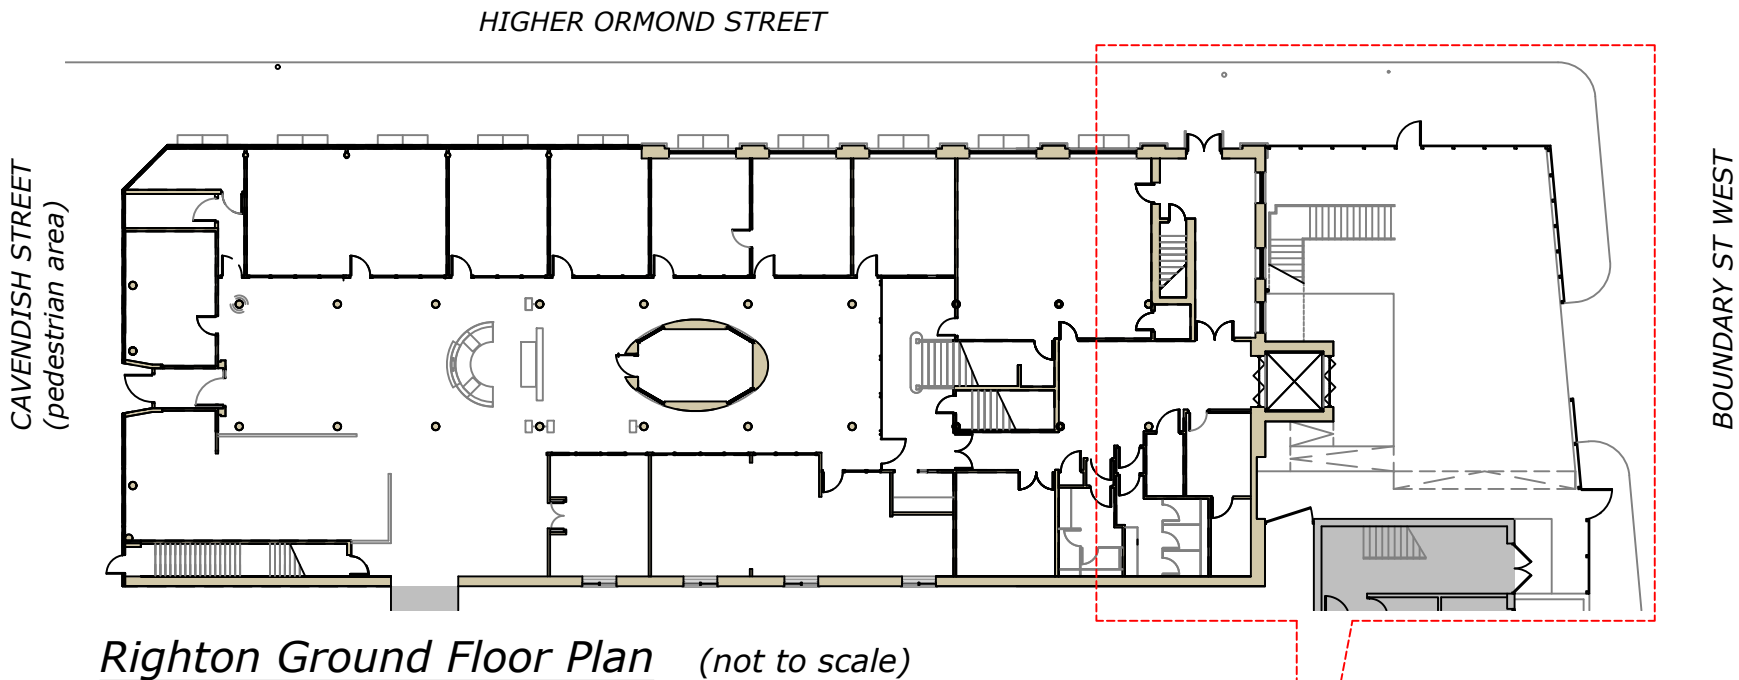


Righton Ground Floor Plan (not to scale)

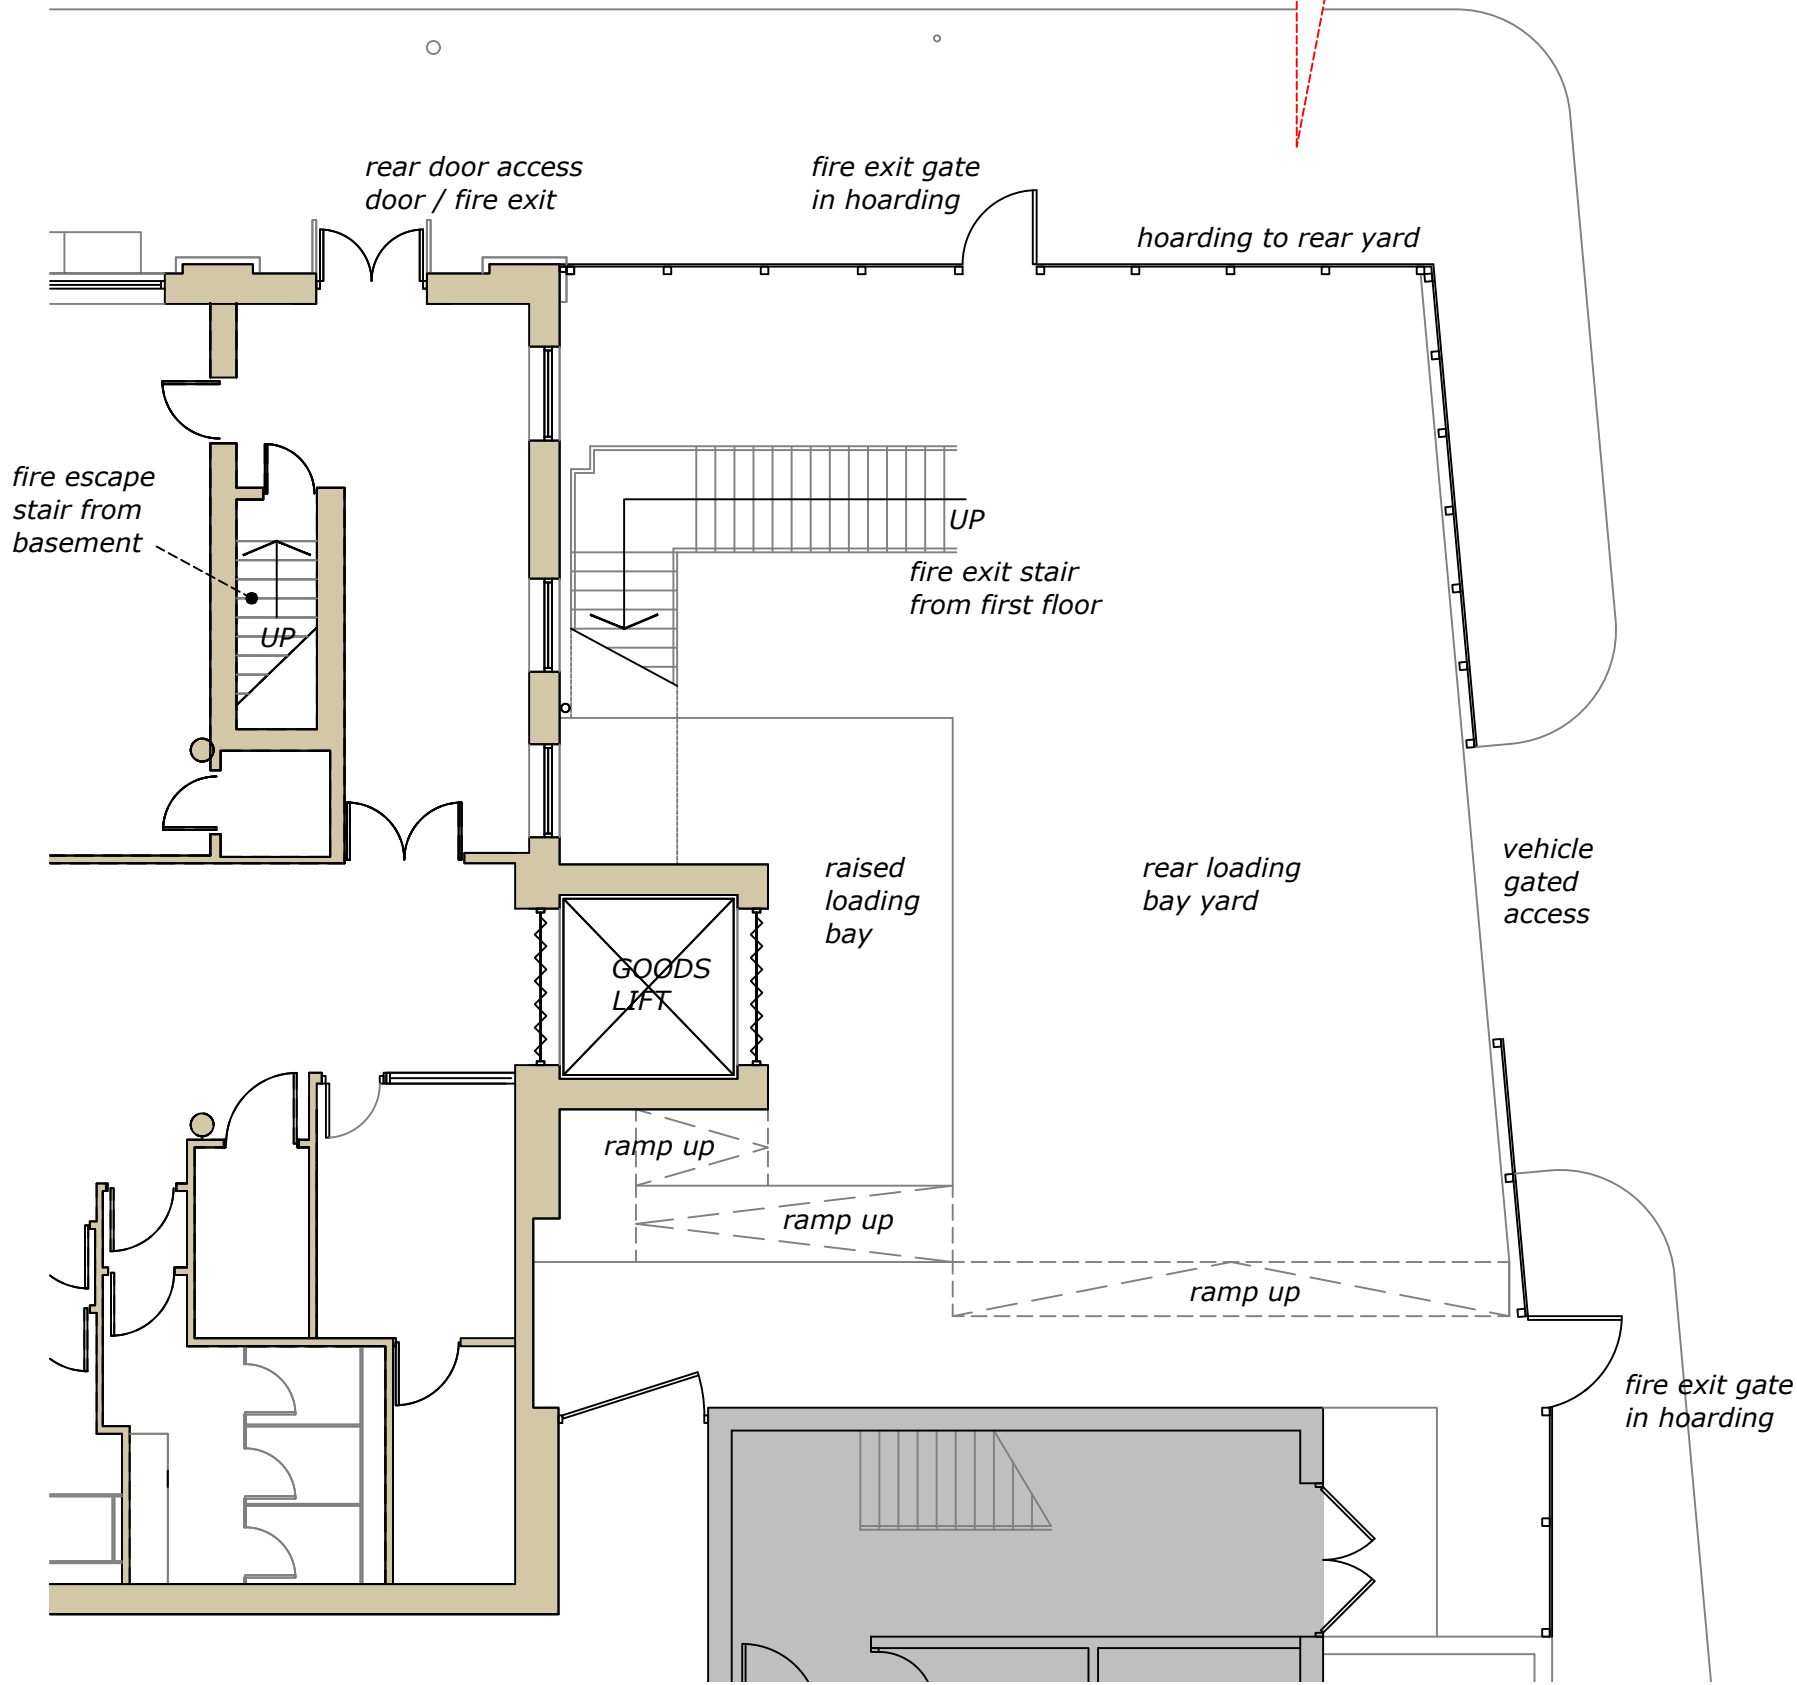

Righton Ground Floor - Existing Part Plan (scale 1:100)

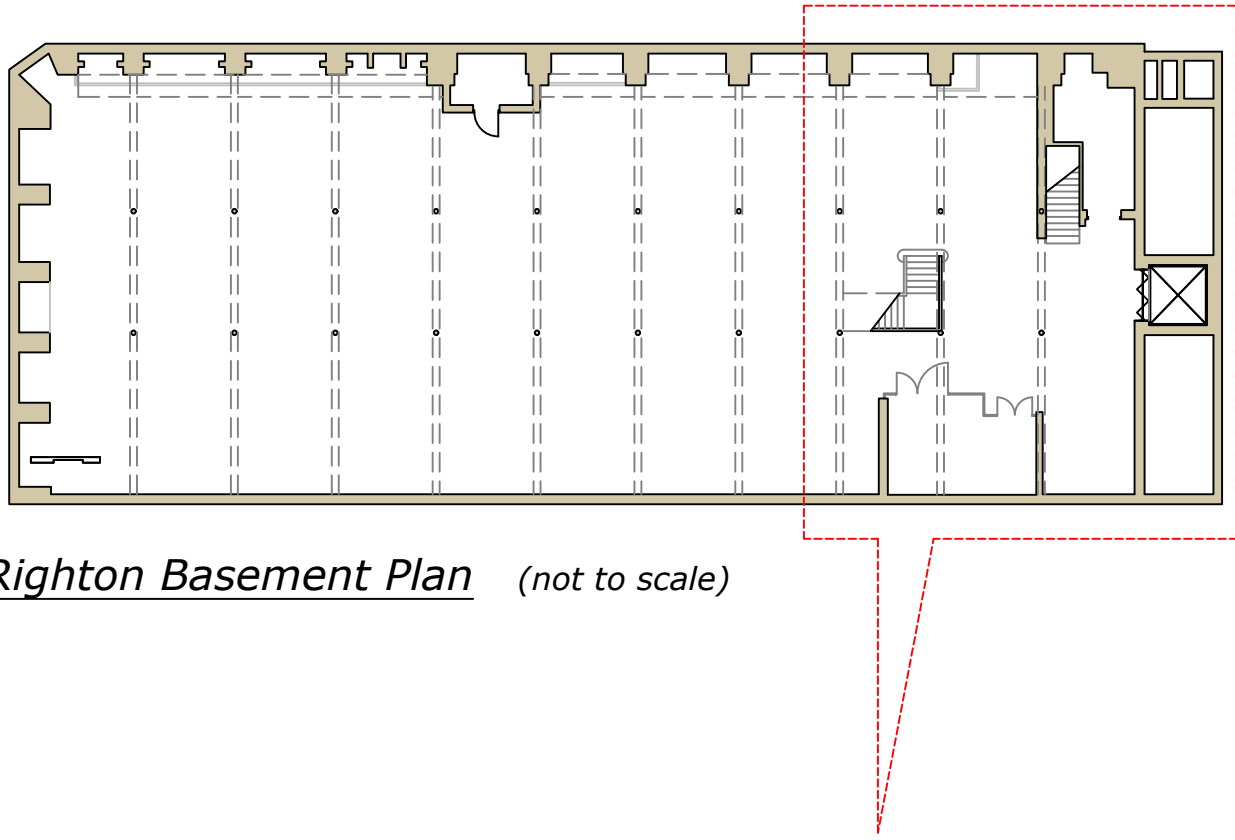

Righton Basement Plan (not to scale)

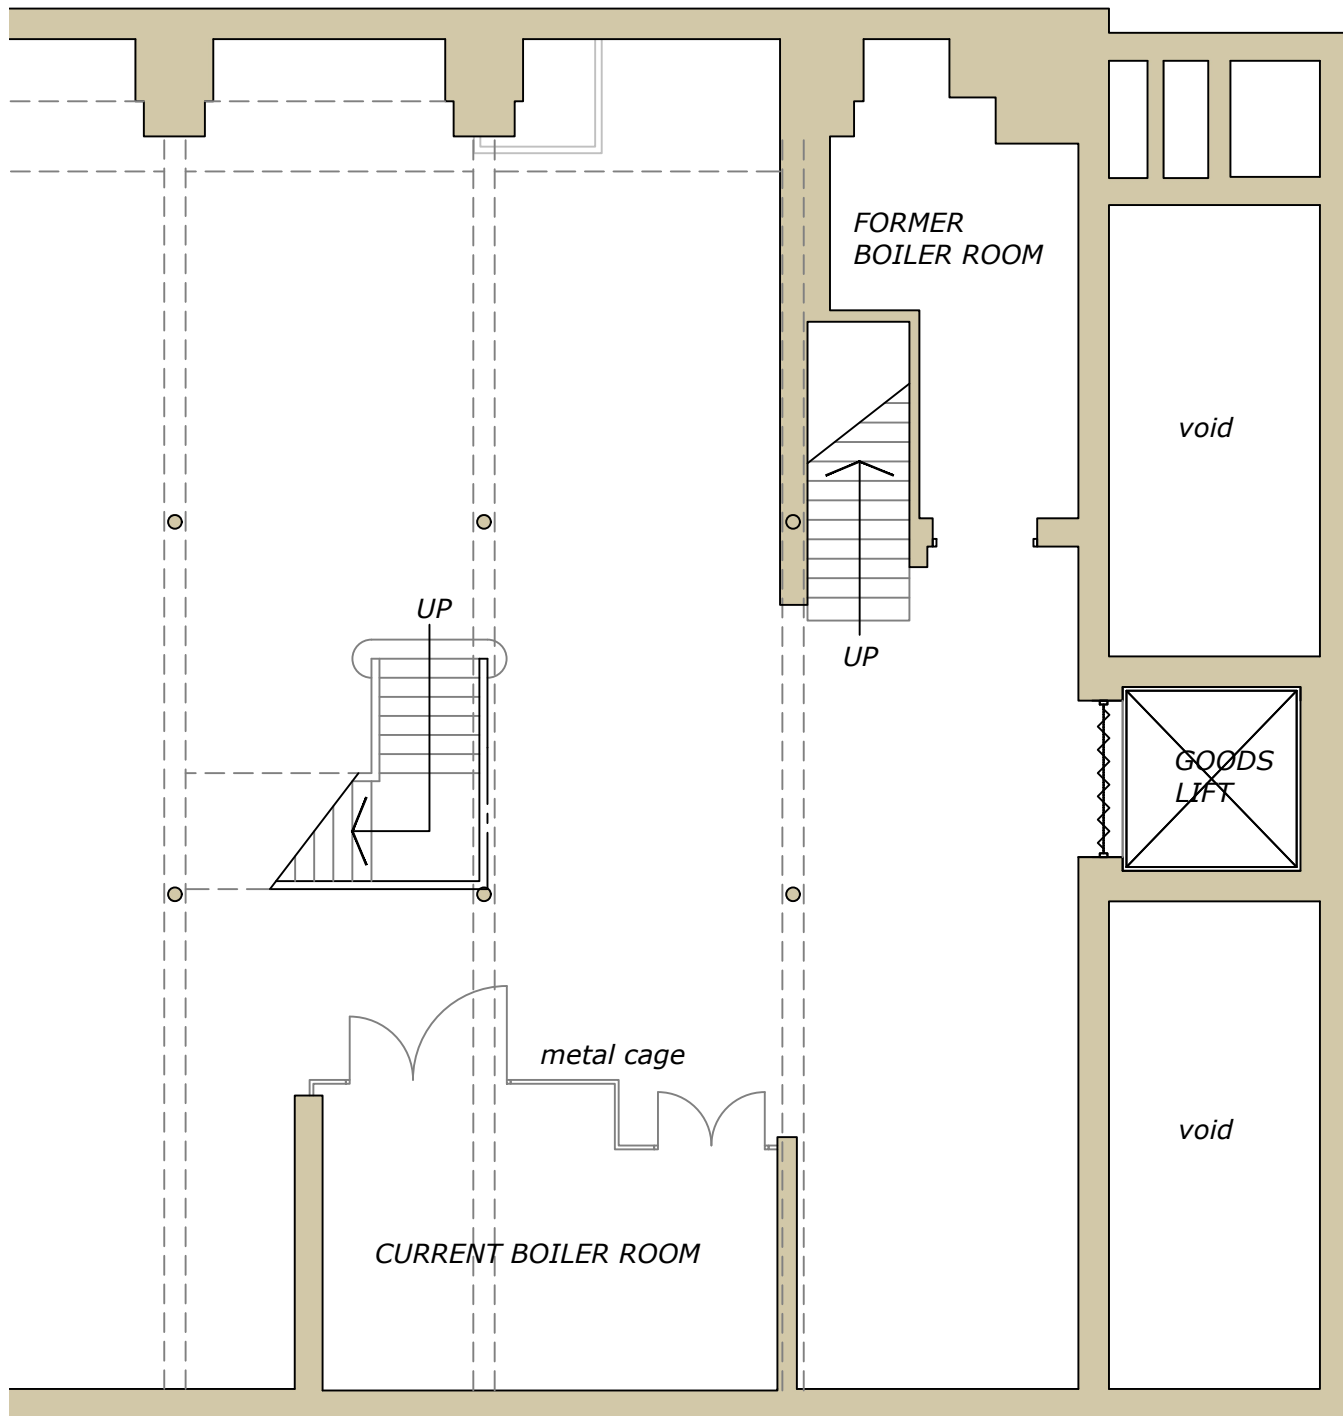

Righton Basement - Existing Part Plan (scale 1:100)



Rev.	Description	Check	Drawn	Date	Rev.	Description	Check	Drawn	Date	Notes:	Site: All Saints Campus			Title: 02_Existing Layout		
00					00						Property: Righton			Filename: Righton Boiler Replacement		
00					00						Drawn: CAS			Scale: 1:100 @ A2	Date: May 2022	Project No.: 00300
00					00						Revision: -					
00					00											