



Openshaw

Lime Square, Unit 17/18  
Ashton Old Road  
Openshaw  
M11 1DA

Issue 01 - 21/06/2022



DESIGN



CORPORATE  
SIGNAGE




DIGITAL  
SIGNAGE



AFTERSALES  
CARE


- 1 Internally Illuminated Fascia Sign
- 2 D/S nternally Illuminated Projection Sign
- 3 Manifestation Dots

2A

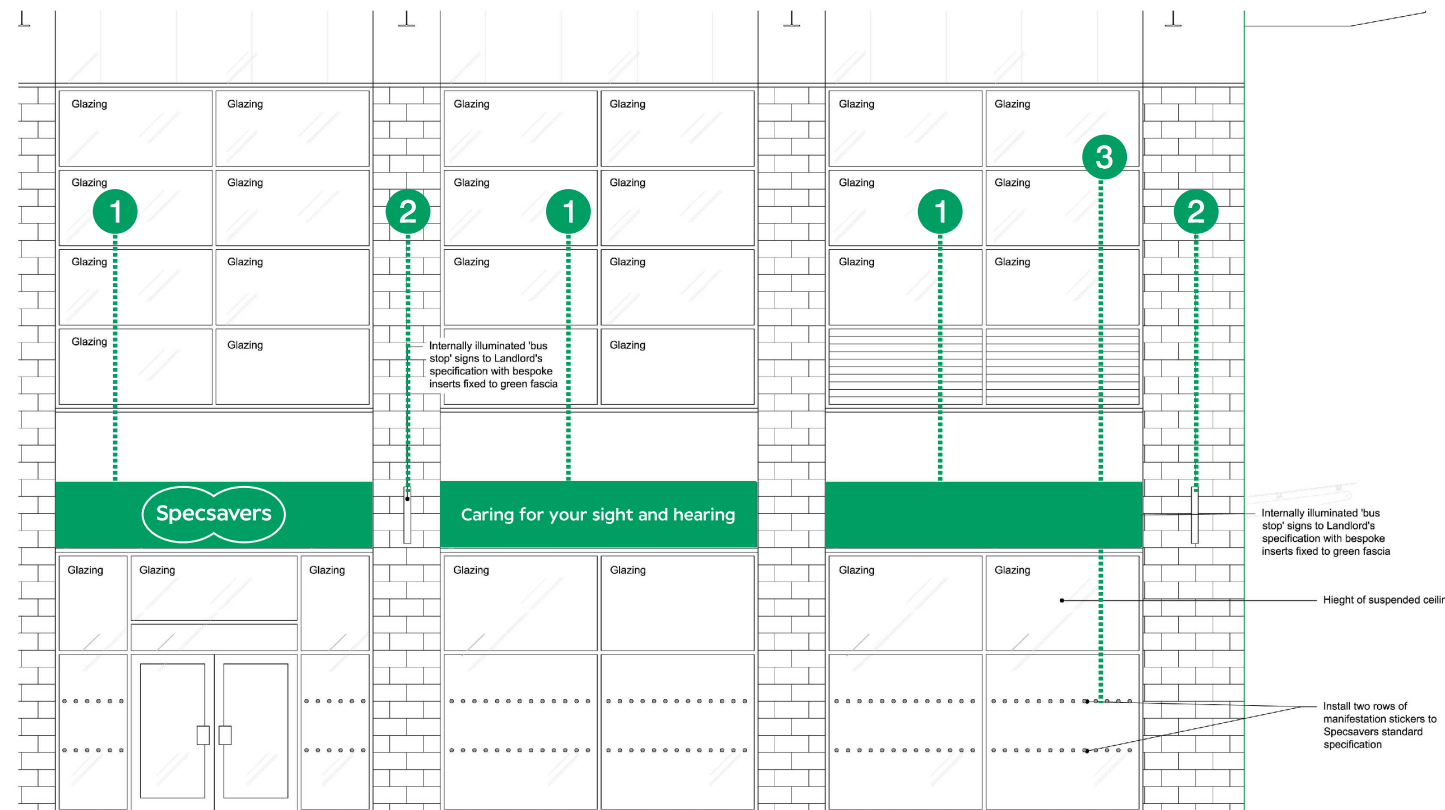


PROPOSED SIDE SHOPFRONT ELEVATION

UNIT 18

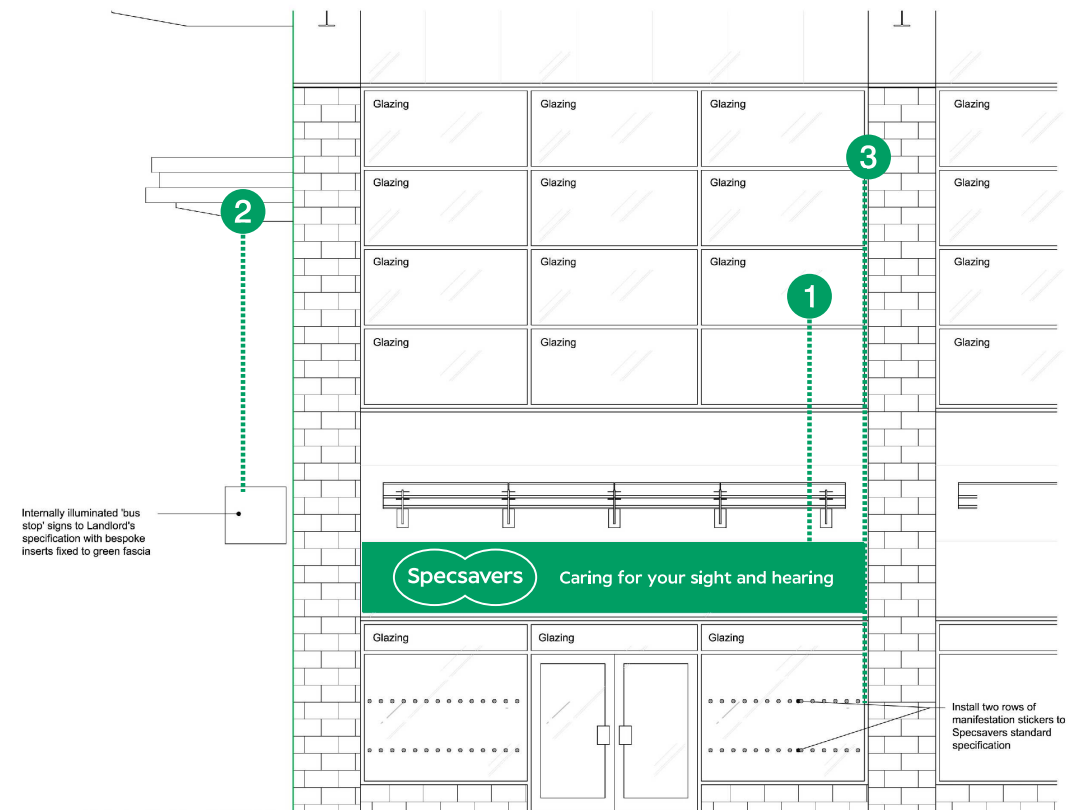

PROPOSED FRONT SHOPFRONT ELEVATION UNIT 18

 

Site  
Specsavers  
Openshaw

Job Number  
123653A Page 2

Drawing Location  
U:\2022\2022 Drawings\Specsavers\

Scale  
As shown @ A3

Issue / Rev  
01

Drawn By  
BF

Checked By  
PM

Sales Rep  
JS

Date  
21/06/2022



BUTTERFIELD SIGNS LTD  
174 Sunbridge Rd  
Bradford  
West Yorkshire  
BD1 2RZ  
Tel: 01274 722244  
Fax: 01274 848996  
Web: www.butterfieldsigns.co.uk






CUSTOM  
Sign 1 - Internally Illuminated Fascia Sign - Scale 1:50

Face panels to be LASER cut 2.5mm Aluminium with 50mm returns & 20mm step top & 20mm step bottom. All panels to be powder coated externally Green PM2418c.

'Specsavers' logo to be CNC Router cut 30mm Opal 050 Acrylic, leaving a retaining lip, then pushed through. Finish to be Matt Grey RAL 7021.

Strapline lettering to be CNC Router cut 15mm Opal 030 Acrylic, leaving a retaining lip, then pushed through  
All to be illuminated using LEDs

To be fixed through steps, and to include 40x40mm extruded aluminium angle for fixing support.

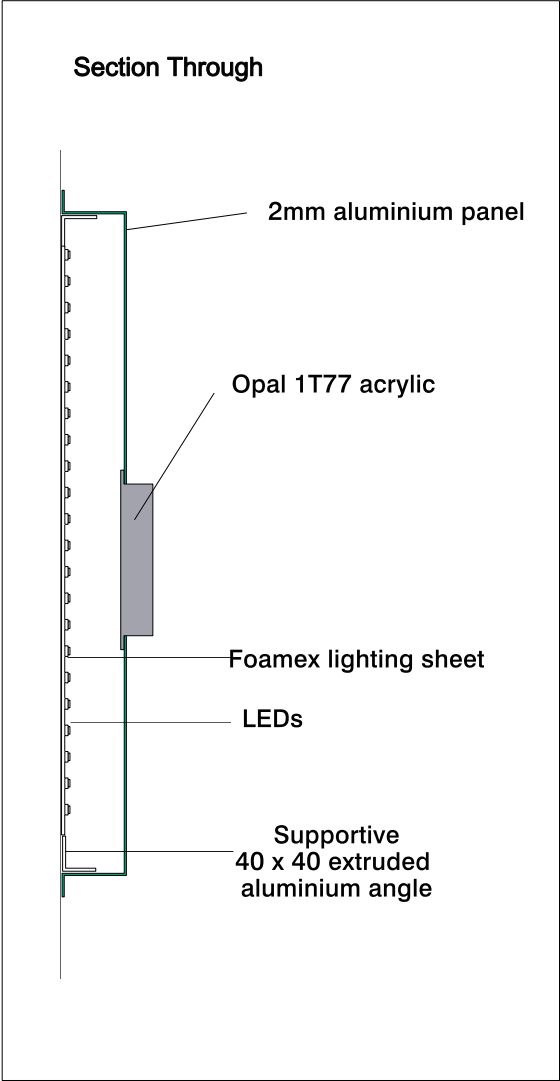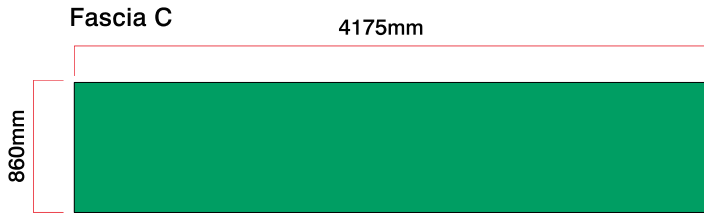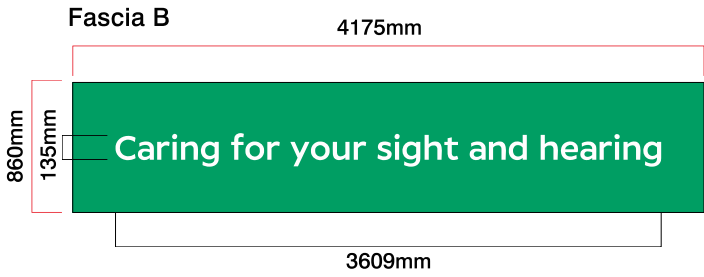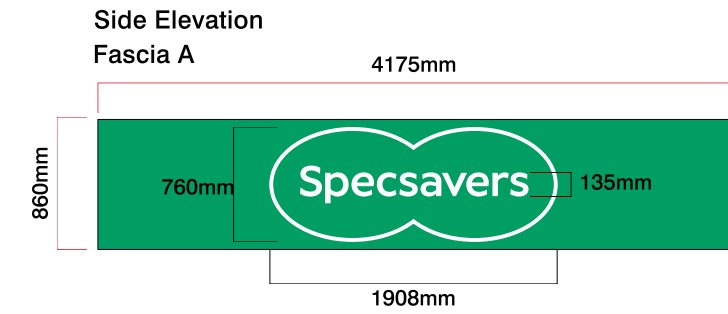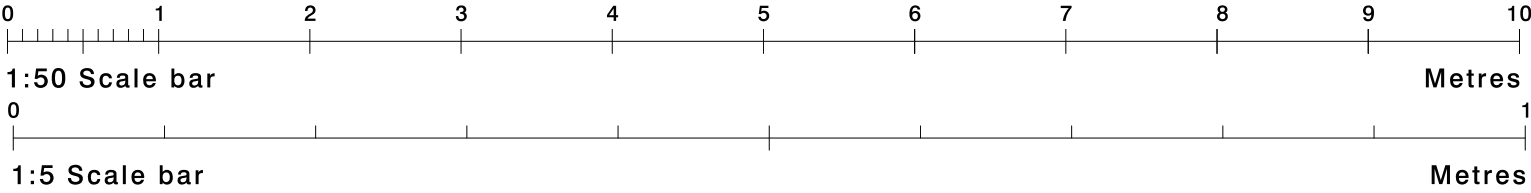

Existing



Proposed



Site  
Specsavers  
Openshaw

Job Number  
123653A Page 3

Drawing Location  
U:\2022\2022 Drawings\Specsavers\

Scale  
As shown @ A3

Issue / Rev  
01

Drawn By  
BF

Checked By  
PM

Sales Rep  
JS

Date  
21/06/2022





BUTTERFIELD SIGNS LTD  
174 Sunbridge Rd  
Bradford  
West Yorkshire  
BD1 2RZ  
Tel: 01274 722244  
Fax: 01274 848996  
Web: www.butterfieldsigns.co.uk

CUSTOM  
Sign 2 - Replacement Acrylic - Scale 1:10

4No. Replacement 5mm Opal 050 acrylic panel, with 'Specsavers' logo applied to face.


To be positioned into existing landlord projection sign on site

Dimensions & Spec TBC

 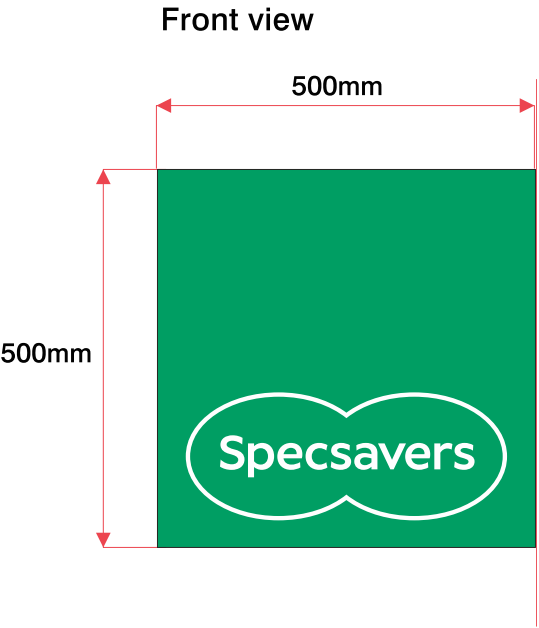

Sign 3 - Manifestation Dots - Scale 1:10

1No. Set Plot cut frosted vinyl manifestation dots  
Reverse applied to glazing.

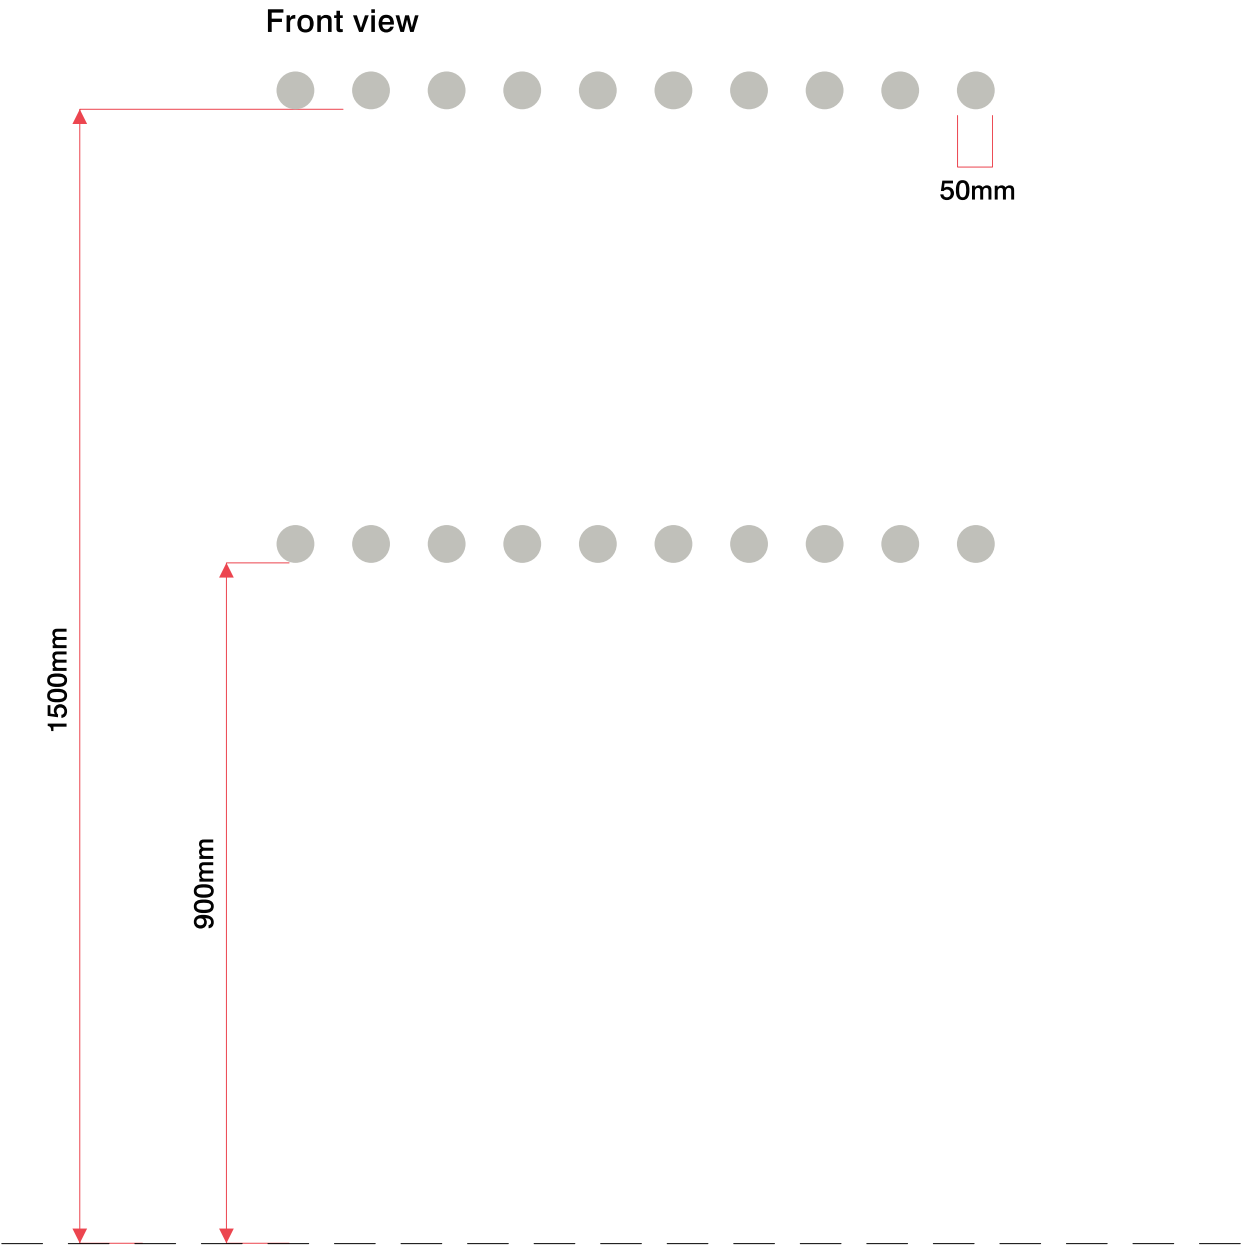

Site  
Specsavers  
Openshaw

Job Number  
123653A Page 4

Drawing Location  
U:\2022\2022 Drawings\Specsavers\

Scale  
As shown @ A3

Issue / Rev  
01

Drawn By  
BF

Checked By  
PM


Sales Rep  
JS

Date  
21/06/2022




BUTTERFIELD SIGNS LTD  
174 Sunbridge Rd  
Bradford  
West Yorkshire  
BD1 2RZ  
Tel: 01274 722244  
Fax: 01274 848996  
Web: www.butterfieldsigns.co.uk


Proposed Plan

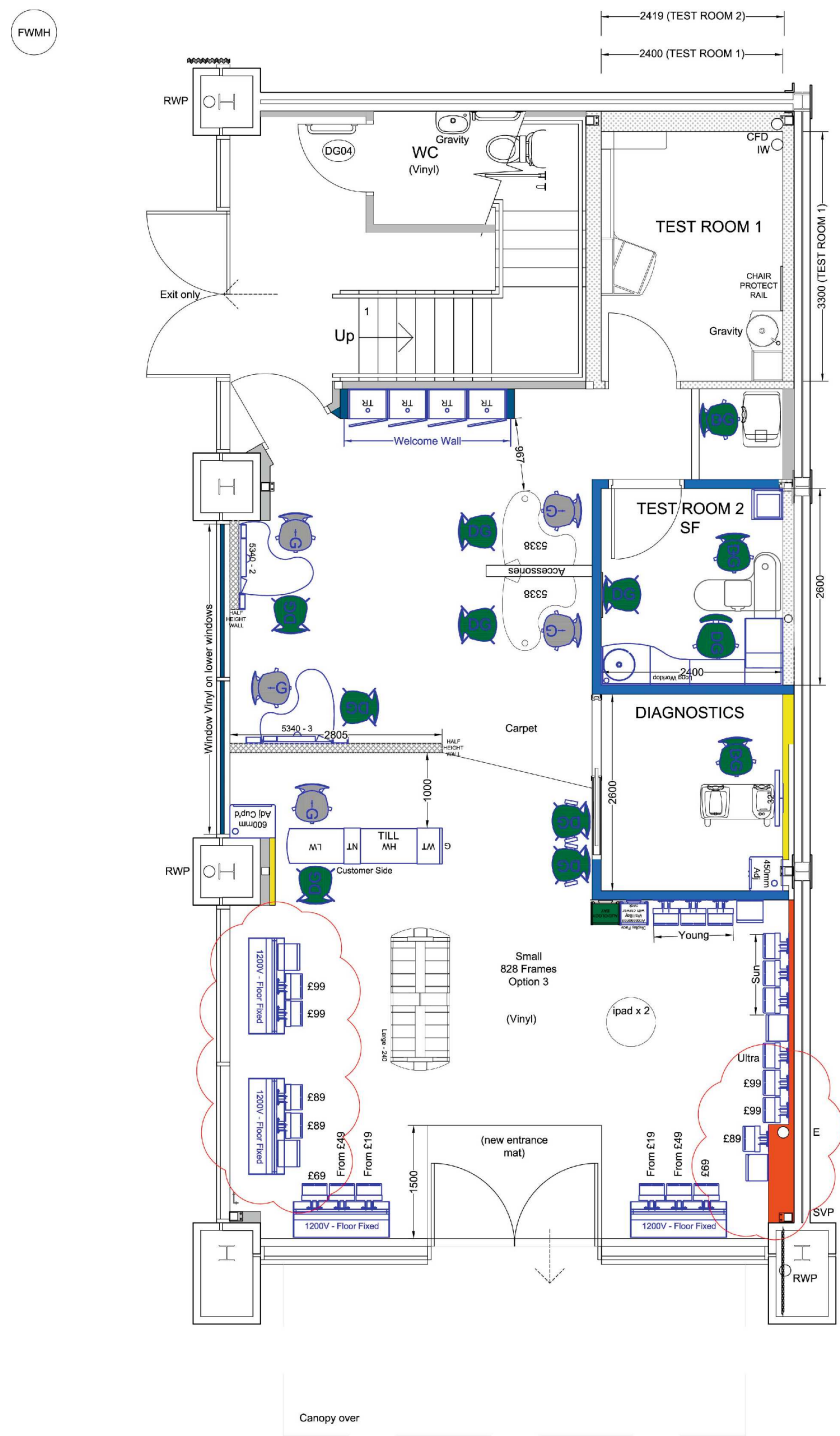

PROPOSED GROUND FLOOR PLAN

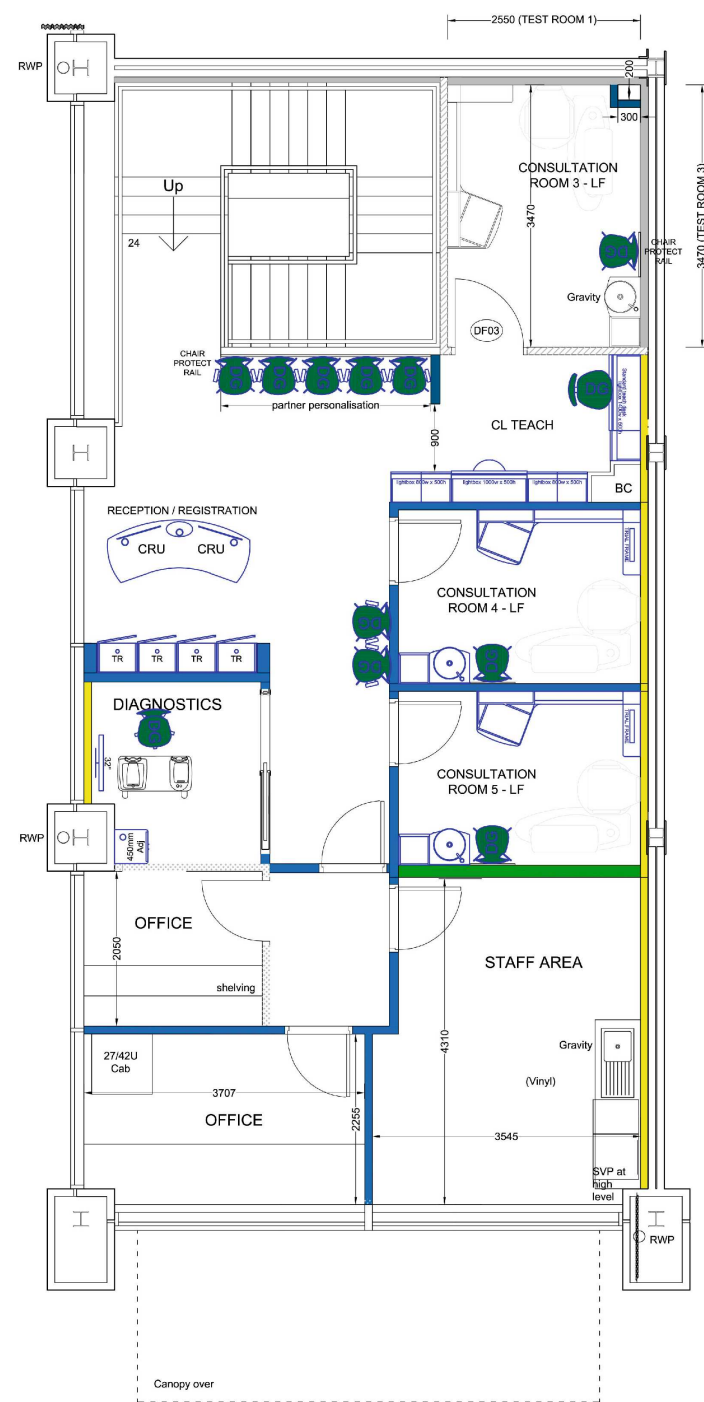

PROPOSED FIRST FLOOR PLAN

 

Site  
Specsavers  
Openshaw

Job Number  
123653A Page 6

Drawing Location  
U:\2022\2022 Drawings\Specsavers\

Scale  
As shown @ A3

Issue / Rev  
01

Drawn By  
BF

Checked By  
PM

Sales Rep  
JS

Date  
21/06/2022



BUTTERFIELD SIGNS LTD  
174 Sunbridge Rd  
Bradford  
West Yorkshire  
BD1 2RZ  
Tel: 01274 722244  
Fax: 01274 848996  
Web: www.butterfieldsigns.co.uk