



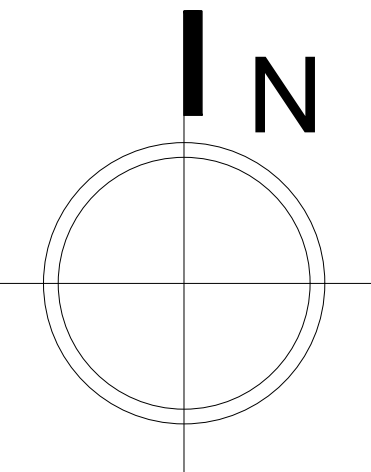

1. DO NOT SCALE FROM THIS DRAWING - USE FIGURED DIMENSIONS ONLY.
2. READ IN CONJUNCTION WITH ALL OTHER CONSULTANTS / SPECIALISTS DRAWINGS, REPORT ANY DISCREPANCIES BEFORE AFFECTED WORK COMMENCES.
3. ALL SETTING OUT DIMENSIONS TO BE CHECKED ON SITE BY CONTRACTOR BEFORE WORK COMMENCES.
4. THIS DRAWING REMAINS COPYRIGHT OF KEP CZYK PEARCE SANDERSON LTD. COPY / DISTRIBUTE ONLY WITH CONSENT OF THE AUTHOR.

(SEE FR 011 FOR KEY TO MASONRY REPAIRS)

KEY	
	CAT. B
	CAT. C
	CAT. D
	CAT. E
	CAT. F
	CAT. G
	CAT. H

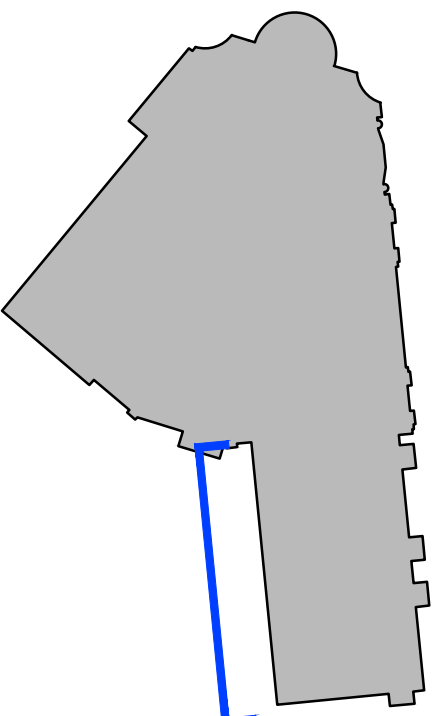

Key Plan
Scale 1:500

N.B. Allow for 10 % overall patch pointing in hydraulic lime mortar NHL 3.5.


Re-point this section of brickwork (shaded area) in hydraulic lime mortar NHL 3.5.

Further investigation required to masonry displacement.

Allow for approximately 3 no. 225 mm (W) x 55 mm (H) brick replacements to this area.

Re-point this section of brickwork (shaded area) in hydraulic lime mortar NHL 3.5.

E: 350 mm (W) x 260 mm (H) carved work indent replacement incorporating the ventilation detail.

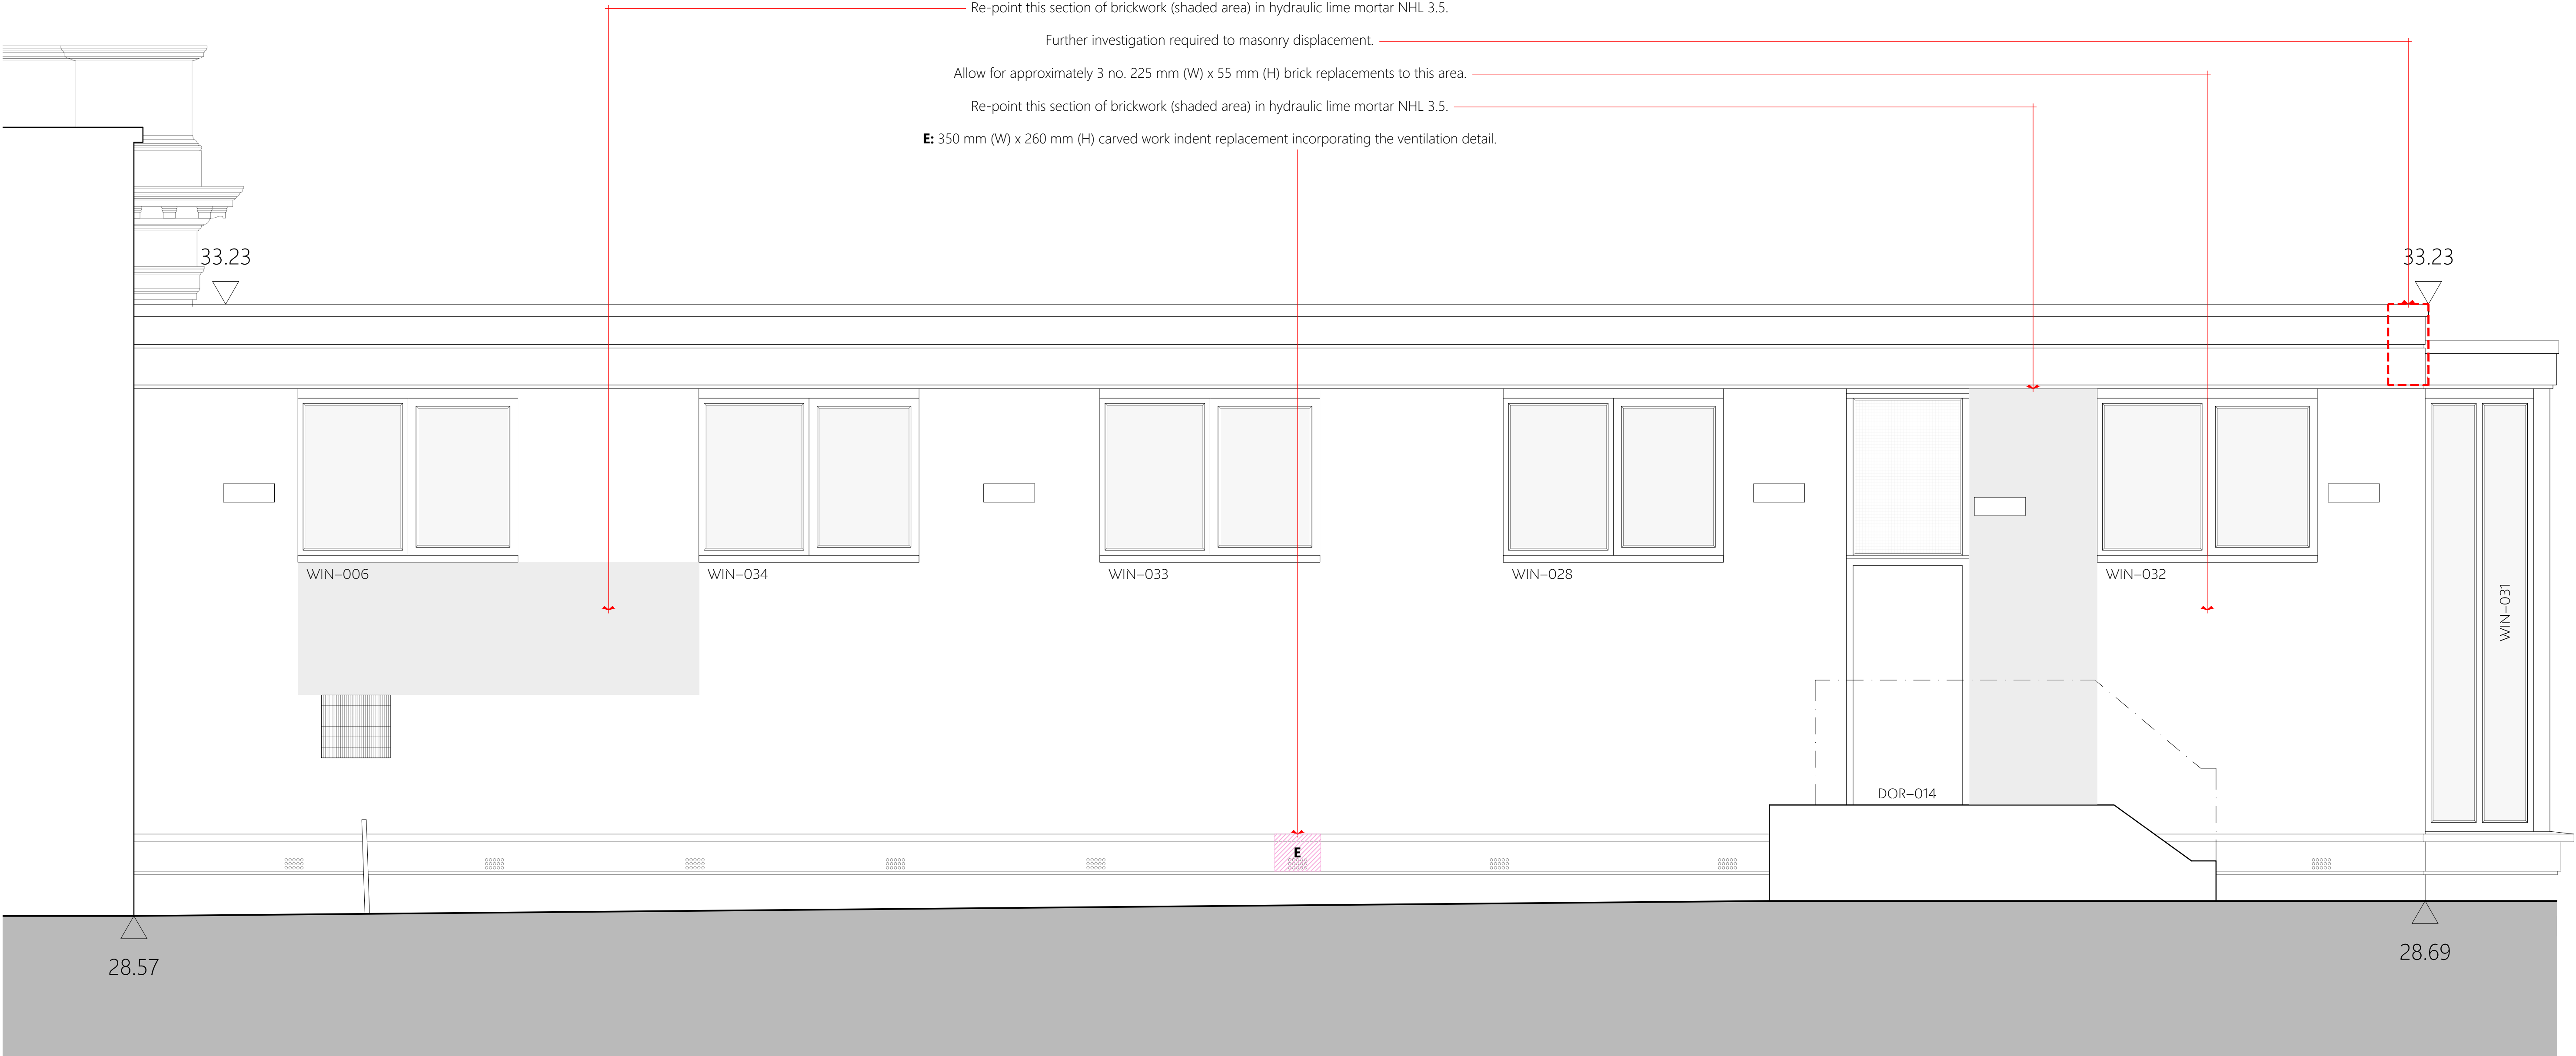

Contract Open Libraries Development		Fabric Repairs to West Elevation (I) as Proposed			
Client Manchester City Council		Contract No. 2141		Drawn LMC	Drawing No. FR 013
Building / Structure Chorlton District Library, Chorlton-cum-Hardy		Date Apr 2022	Revision -	Scale	1:25 @ A1
KEPCZYK PEARCE SANDERSON ARCHITECTS, SURVEYORS & HISTORIC BUILDING CONSULTANTS		Address: 75 Wilmslow Road, Handforth, Cheshire SK9 3EN Tel: 01625 400103			