


This document is confidential to Malcolm Maginn. It and its contents and its use should be treated with the utmost care and consideration, and in no circumstances should it be disclosed, distributed, published or copied (whether in whole or in part) without the prior written consent of Malcolm Maginn.

NOTES:
All dimensions to be checked on site and any discrepancies reported prior to the commencement of work.
Do not scale from this drawing.
If it doesn't, ask.

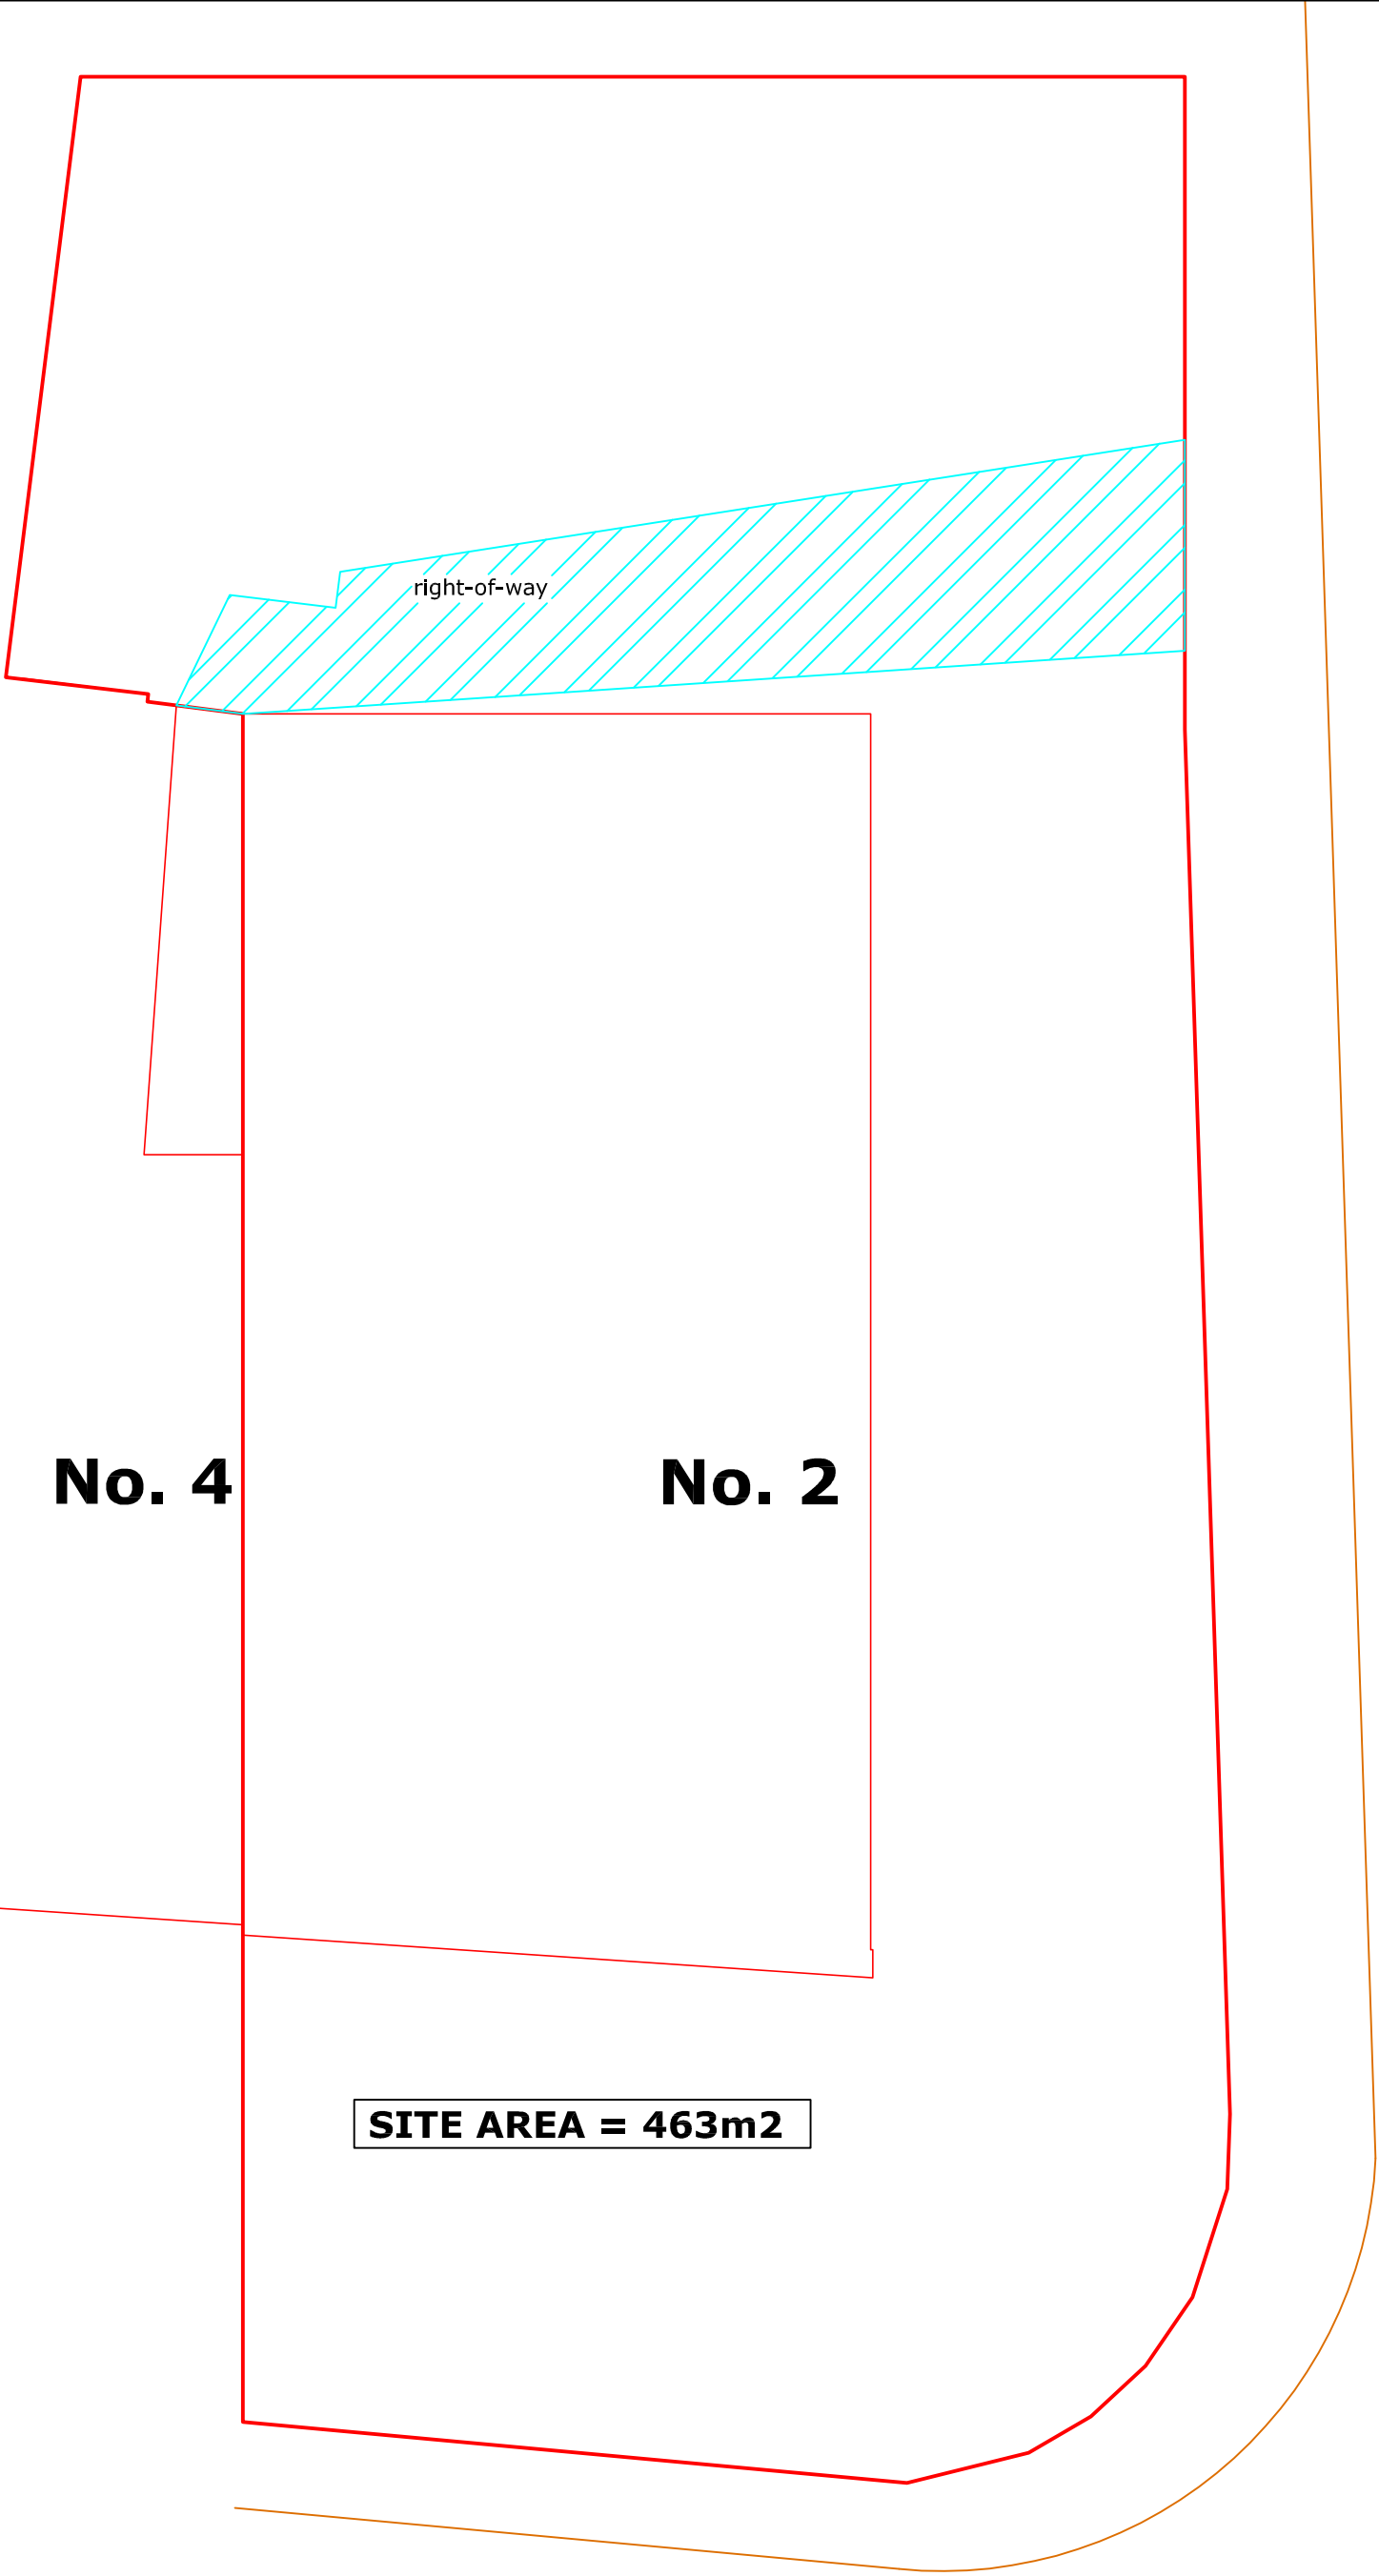

FRANCIS ROAD

KINGSLEA ROAD

Rev.	Notes	Date	By
2M DESIGN Malcolm Maginn, Architect, 9, Marlgold Close, Macclesfield, SK11 8RG. tel. 01625 431912 mob. 07831 852346			
Job Title PROPOSED ALTERATIONS AT 2, KINGSLEA ROAD, DIDSBURY, M20 4UA			
Drawing Title EXISTING SITE PLAN			
Scale	1:100 @ A3	Sheet	A3
Date	12.01.13	Drawn by	mm
Drg No 2012.203.14			