


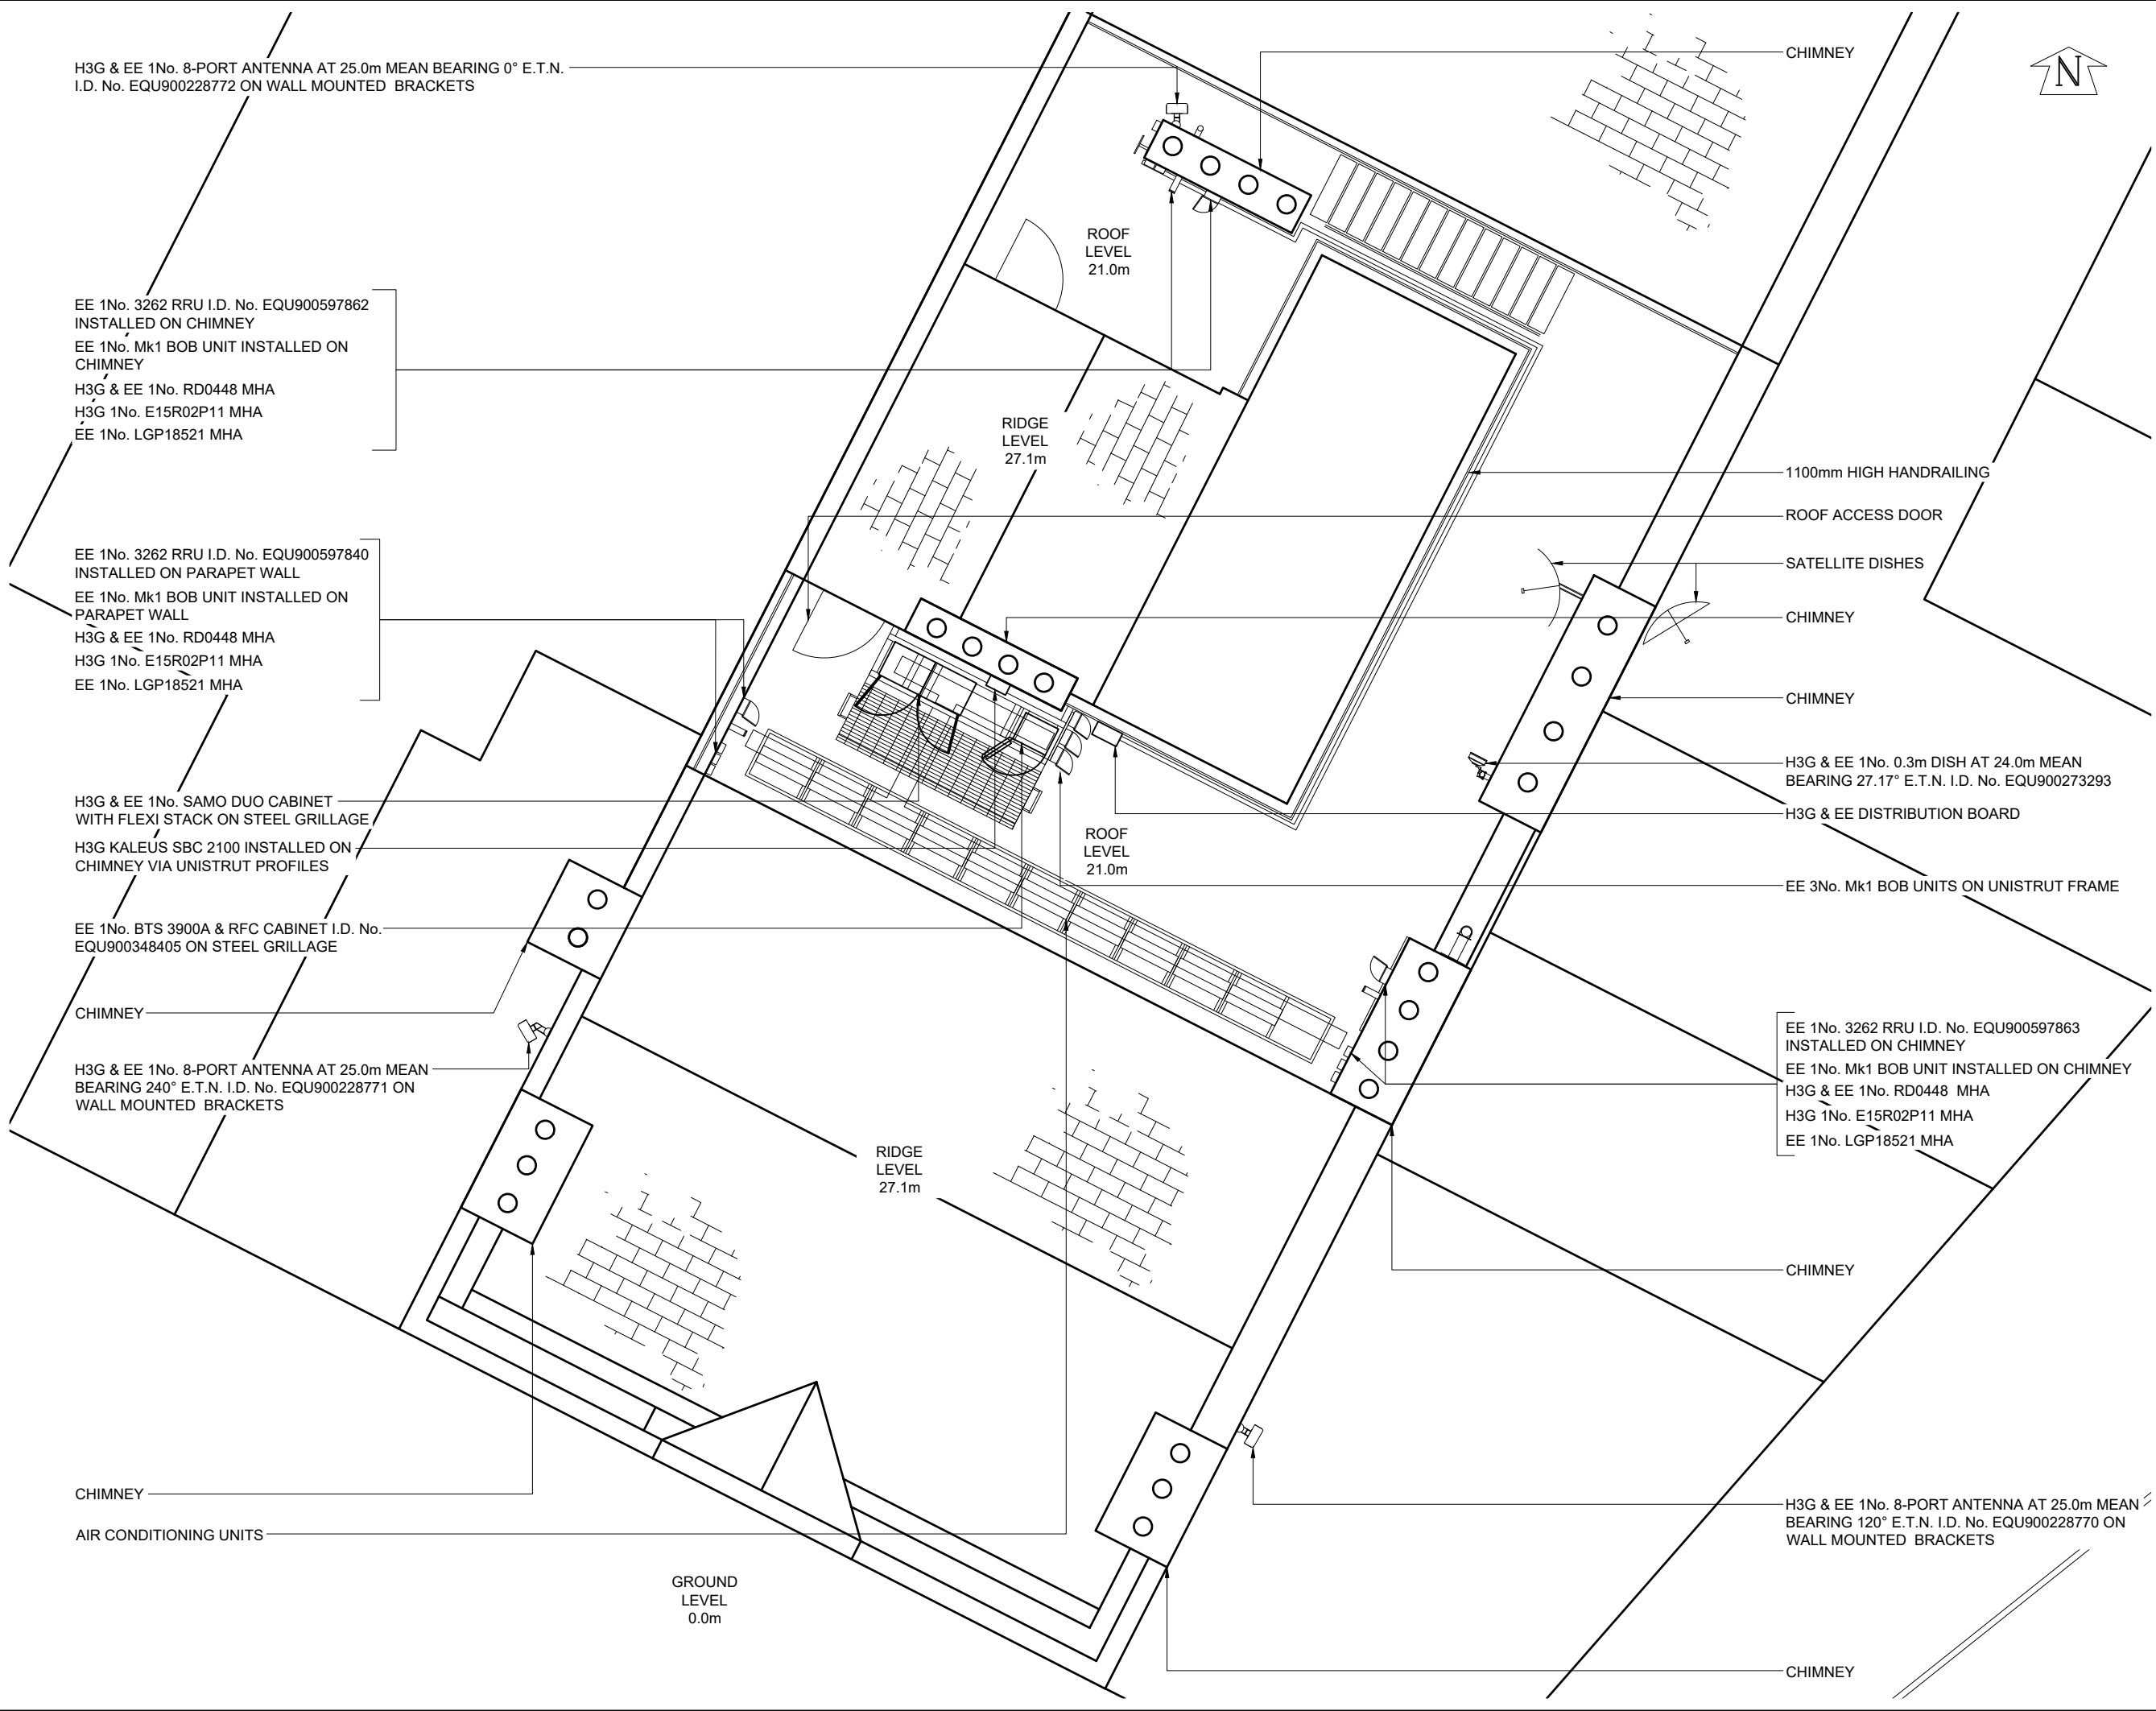

©2020 Cellnex
All rights reserved. No part of this publication may be reproduced, stored in a retrieval system or transmitted in any form or by any means (Electronic, Mechanical, Photocopying, Recording or otherwise), without the prior written consent of the Company.

NOTES

UNDERGROUND SERVICES

UNDERGROUND SERVICES ARE INDICATIVE ONLY. POSITIONS SHOULD BE CONFIRMED ON SITE PRIOR TO ANY DEVELOPMENT

DRAINAGE

DUCTS

FEEDERS

FENCE PLAN

GAS

LIGHTNING PROTECTION - EARTHING

POWER

SERVICES UNKNOWN

TELECOMS

WATER

ACCESS ARRANGEMENTS

KEYS:-

ARQIVA GATE KEY

B KEY

C KEY

LEGGE KEY

SURVEY REQUIRED TO CONFIRM ACCESS KEYS FOR REMAINING ROOMS AND SITE ENTRANCE

PROJ No				
PROJ No				
PROJ No				
PROJ No	238897	20/04/22	WHP	WHP
2	PLANNING			
1	PROJ No	9BMOBL	21/10/19	AN
	MD CREATION			FC
ISS	REVISION	DATE	DRN	APP

cellnex

driving telecom connectivity

CELLNEX UK
R+, 4TH FLOOR, 2 BLA GRAVE STREET, READING, RG1 1AZ
Tel. 020 4526 8553

SITE No

87486

MANCHESTER PICCADILLY

CLAYTON HOUSE

59 PICCADILLY

MANCHESTER, GREATER MANCHE

M1 2AQ

NGR

SJ 84518 98278

OS GRID

384518 398278

TITLE

SITE PLAN

EXISTING

SCALE

1:100

DRAWN

AN

16/10/19

APPROVED

WHP

20/04/22

DRG No.

Sheet 1 of 1

Rev

87486-00-000-MD002

2

A3

NOTES

H3G & EE 1No. 8-PORT ANTENNA AT 25.0m MEAN BEARING 0° E.T.N. I.D. No. EQU900228772 ON WALL MOUNTED BRACKETS (BEHIND)

CHIMNEY

H3G & EE 1No. 8-PORT ANTENNA AT 25.0m MEAN BEARING 240° E.T.N. I.D. No. EQU900228771 ON WALL MOUNTED BRACKETS

H3G & EE 1No. SAMO DUO CABINET WITH FLEXI STACK ON STEEL GRILLAGE (BEHIND)

EE 1No. BTS 3900A & RFC CABINET I.D. No. EQU900348405 ON STEEL GRILLAGE (BEHIND)

CHIMNEY

H3G & EE 1No. 8-PORT ANTENNA AT 25.0m MEAN BEARING 120° E.T.N. I.D. No. EQU900228770 ON WALL BRACKETS



	PROJ No			
	PROJ No			
	PROJ No			
2	PROJ No 238897 PLANNING	20/04/22	WHP	WHP
1	PROJ No 9BMOBL MD CREATION	21/10/19	AN	FC
ISS	REVISION	DATE	DRN	APP

cellnex
driving telecom connectivity

CELLNEX UK
R+, 4TH FLOOR, 2 BLA GRAVE STREET, READING, RG1 1AZ
Tel. 020 4526 8553

SITE No **87486**
MANCHESTER PICCADILLY
CLAYTON HOUSE
59 PICCADILLY
MANCHESTER, GREATER MANCHE
M1 2AQ

NGR SJ 84518 98278

OS GRID 384518 398278

TITLE
ELEVATION
EXISTING
SOUTH WEST

SCALE 1:200

DRAWN AN 16/10/19

APPROVED WHP 20/04/22

DRG No. 87486-00-002-MD002
Sheet 1 of 1
Rev 2