




Location Plan Scale 1:1250

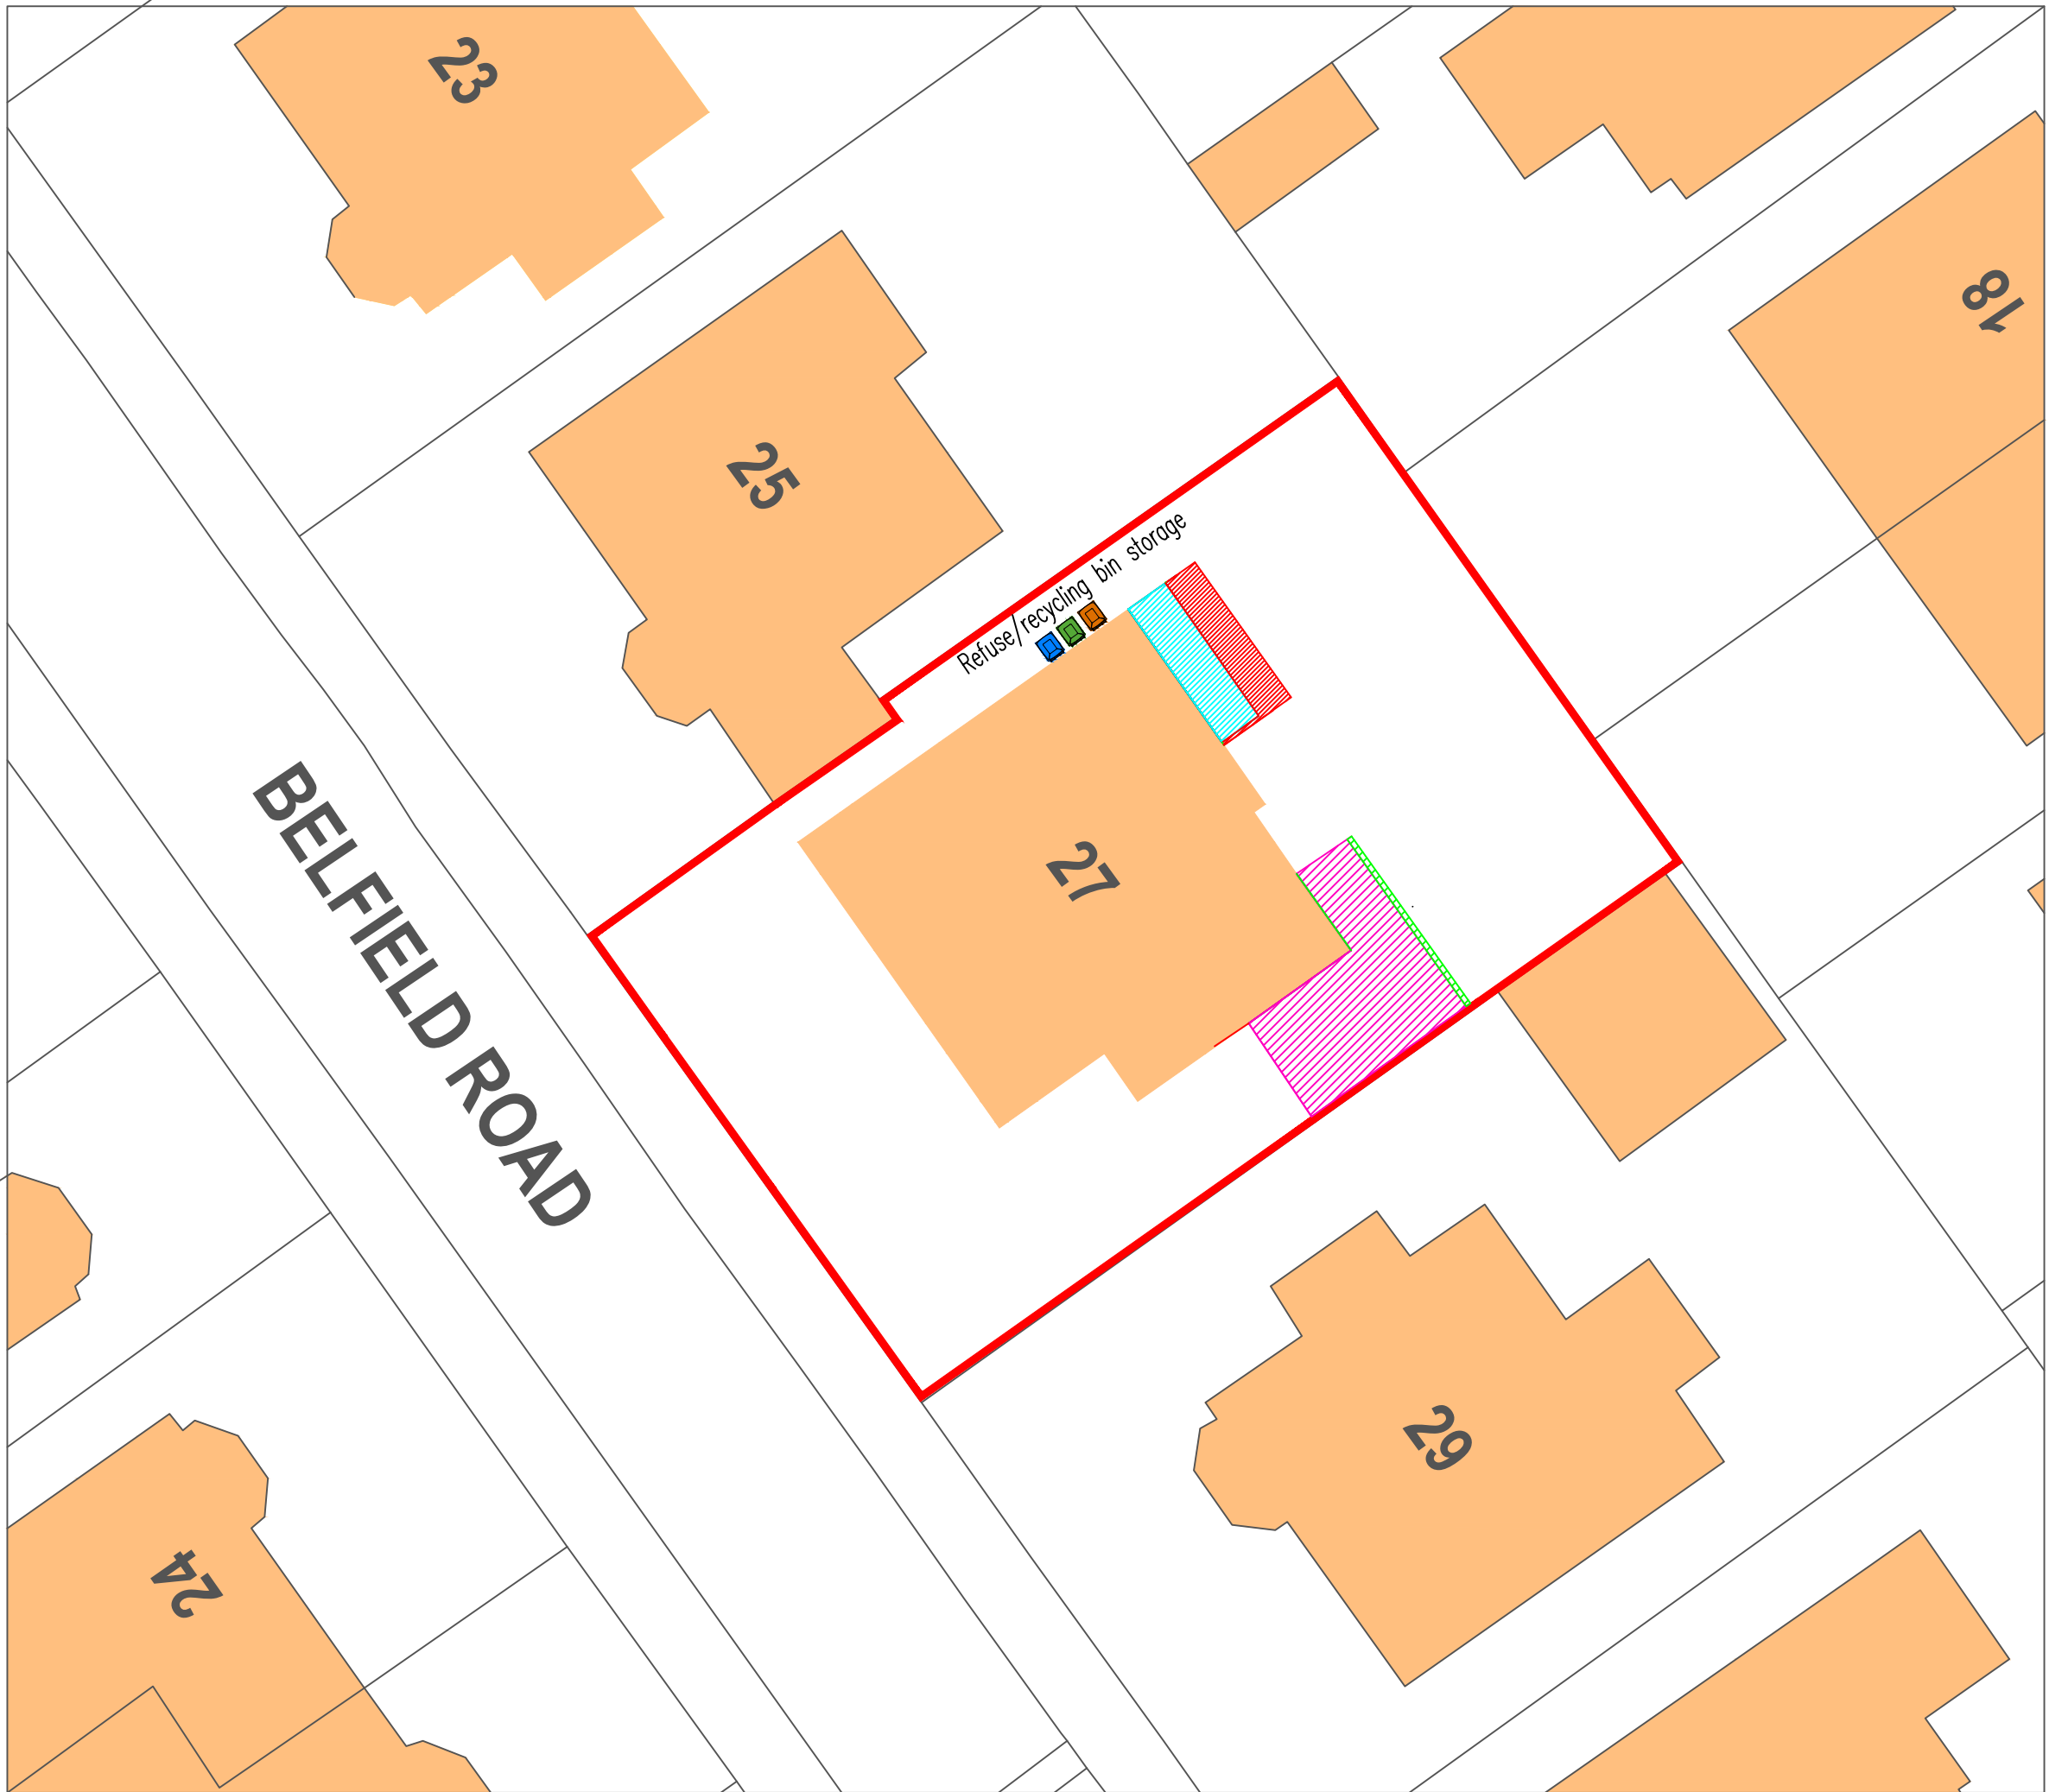

Site Plan Scale 1:200

Legend

- Existing Garage to be extended with new roof
- Original Utility room demolished and rebuilt as part of Kitchen
- Proposed extension to form part of Kitchen
- Proposed extension to garage, new pitched roof to whole of garage / porch

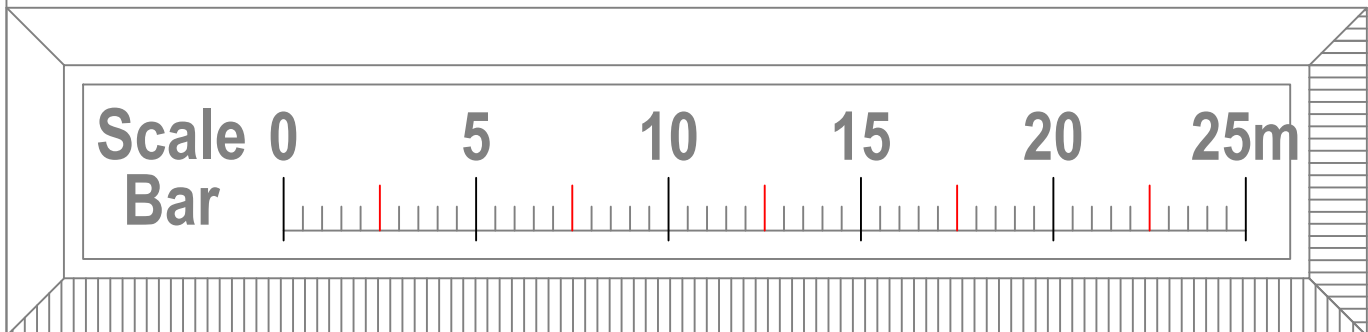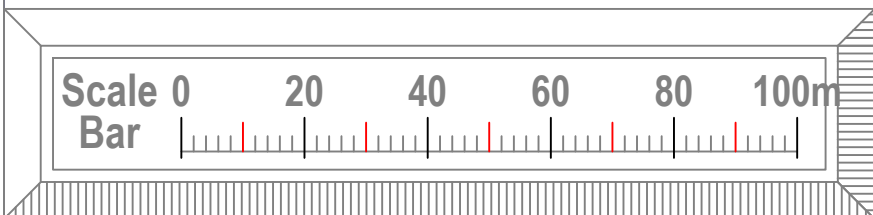

Client Liz Riding and Ritchie Irvine	Location 27 Belfield Road Didsbury M20 6BJ	B	Issued for Planning / B Regs	May 22	DAP
		Rev.	Mod. Notes	Date	By
		Scale	1:1250, 1:200	Sheet A1	
Drawing Title Location Plan and Site Plan	Job Title Proposed extension and internal alterations	Date	Aug 21	Drawn by DAP	
		Dwg. No. 42/21-06			Rev. B