


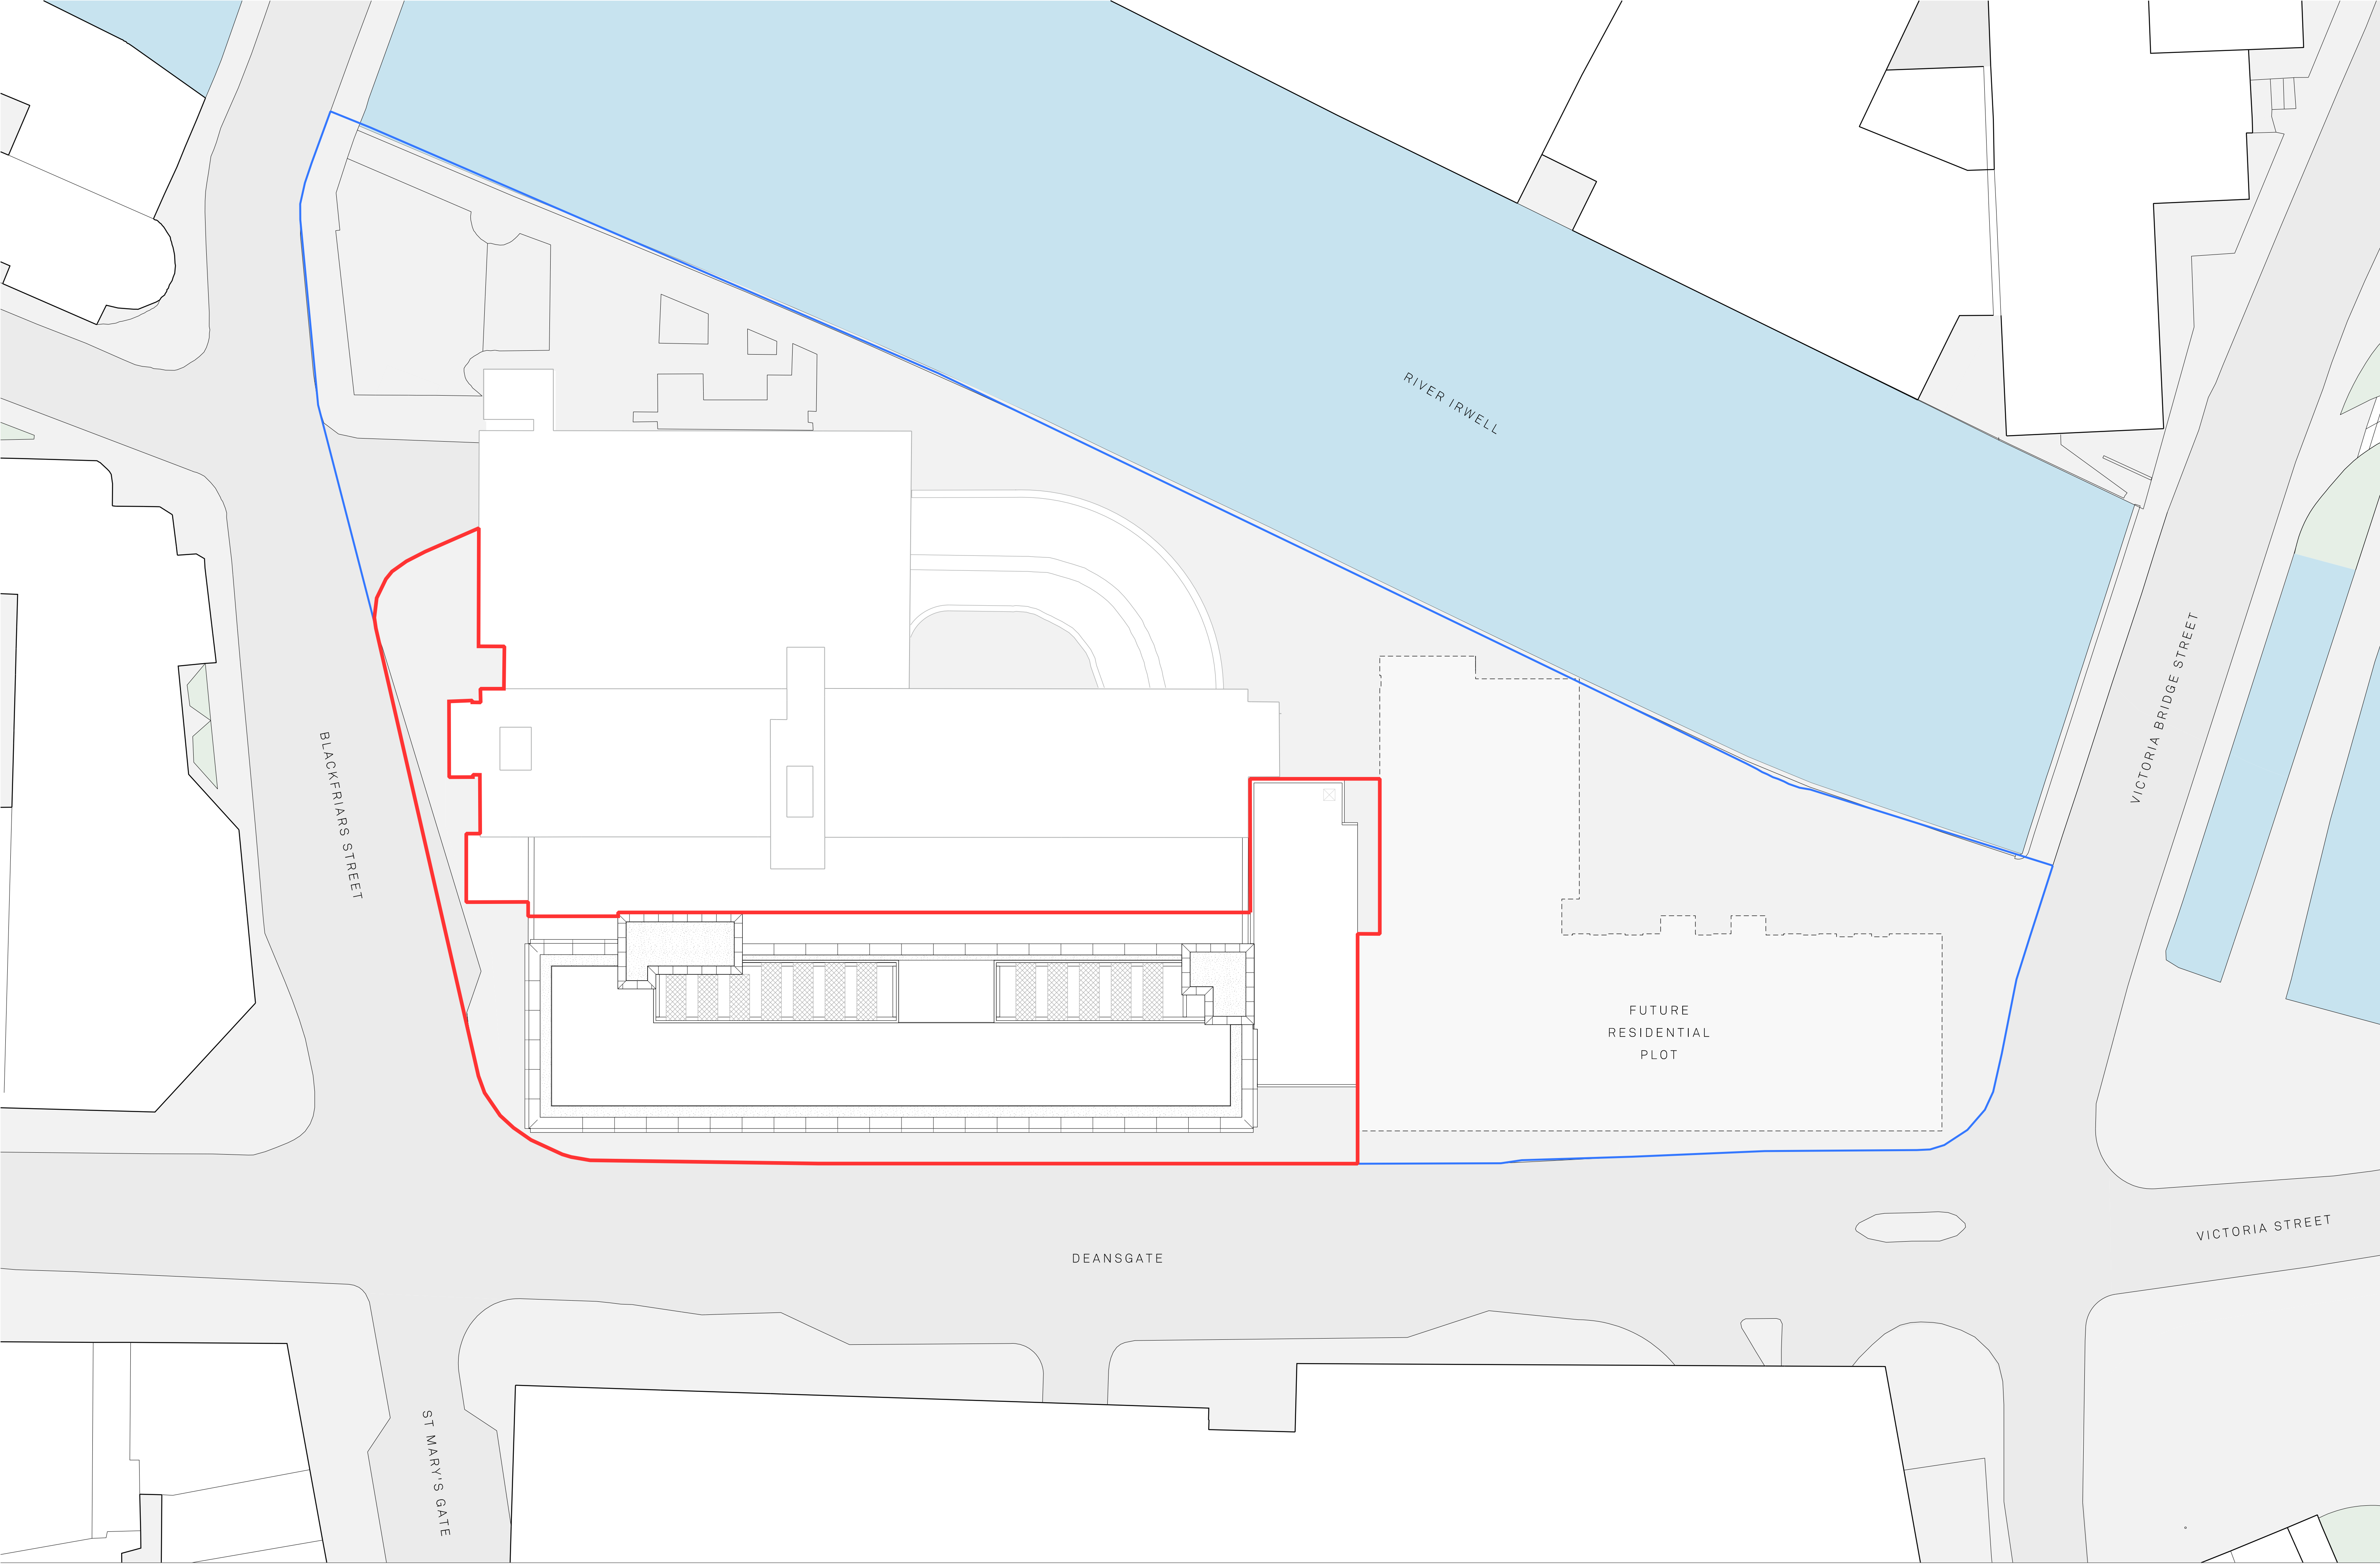

Site Application Boundary
Site Ownership Boundary



Project Name: Renaissance		Title: Premier House Proposed Site Plan		Scale: 1:250@ A1	
Drawn: DK	Checked: FM	Status: Planning	Project: 150	Drawing No: B1_00_1200	Rev: -
Details: - 05/08/22		Issued for Planning			

Jon Matthews Architects

Union, 2-10 Albert Square, Manchester, M2 6LW 0161 974 3690

Copyright of this drawing is vested in Jon Matthews Architects and must not be copied or reproduced without written consent. Figured dimensions only are to be taken from this drawing. Do not scale from this drawing. For full company disclosure please visit www.jonmatthewsarchitects.com