



SCALE 1:100

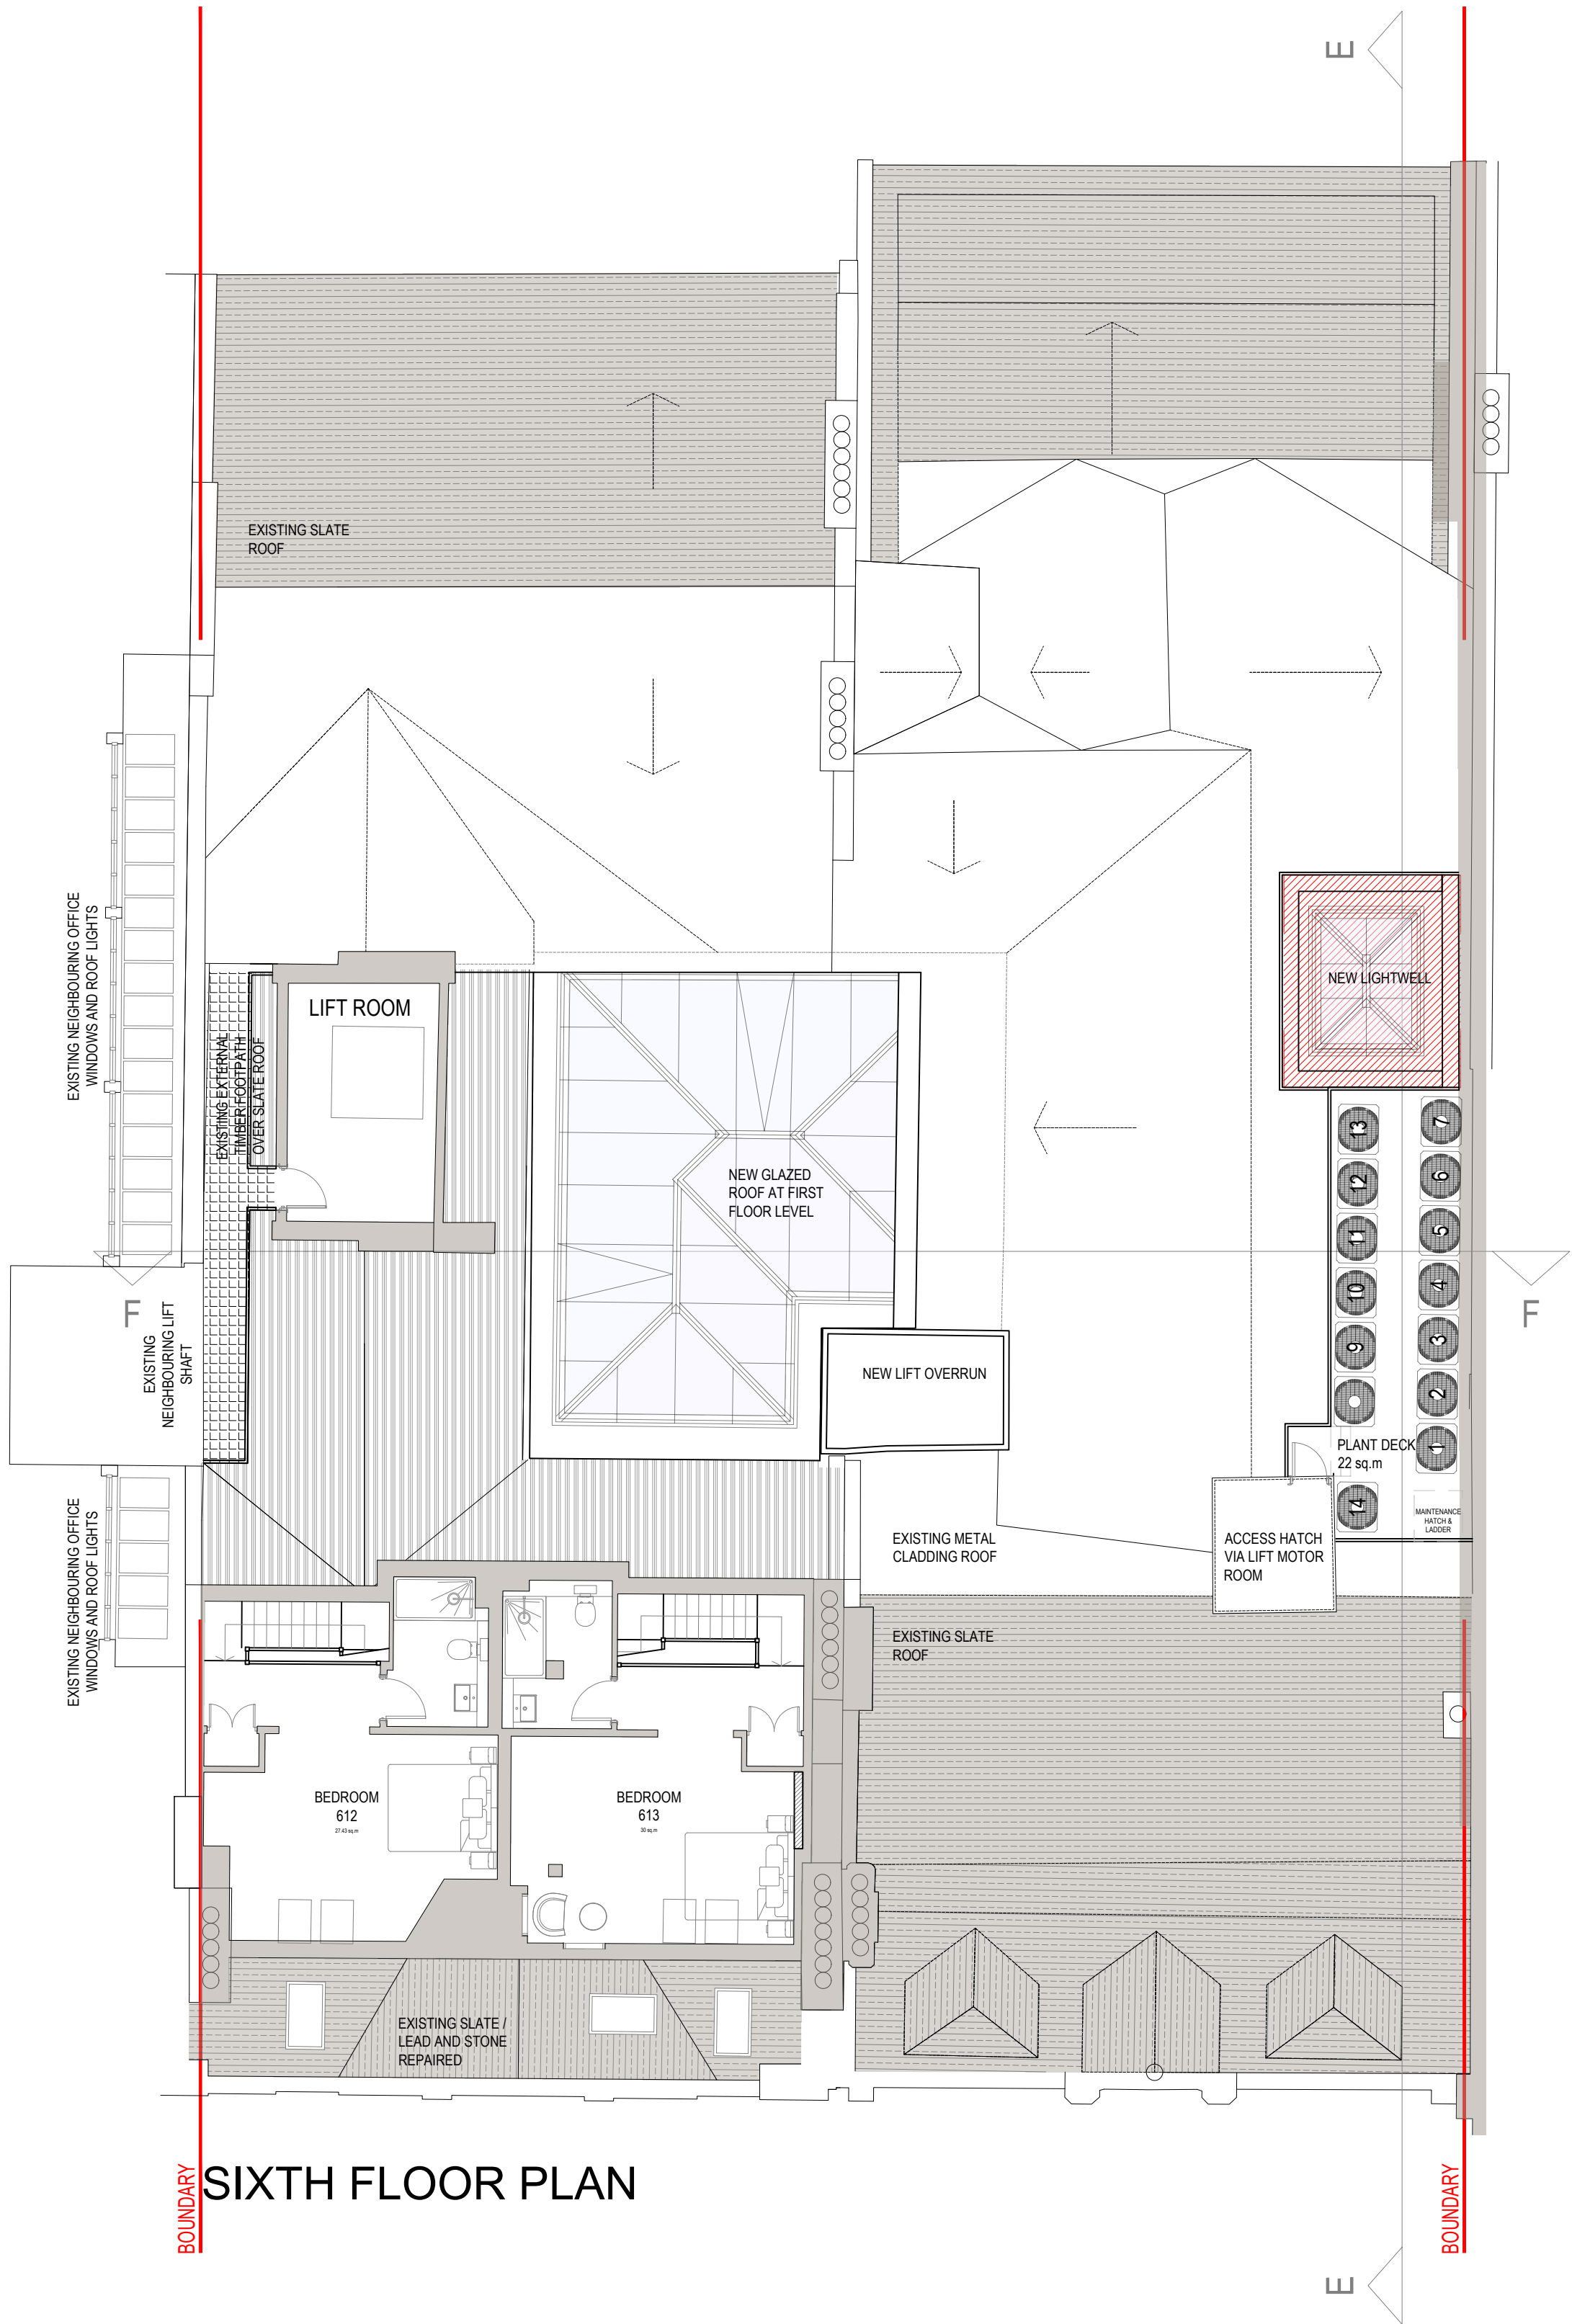

SIXTH FLOOR PLAN

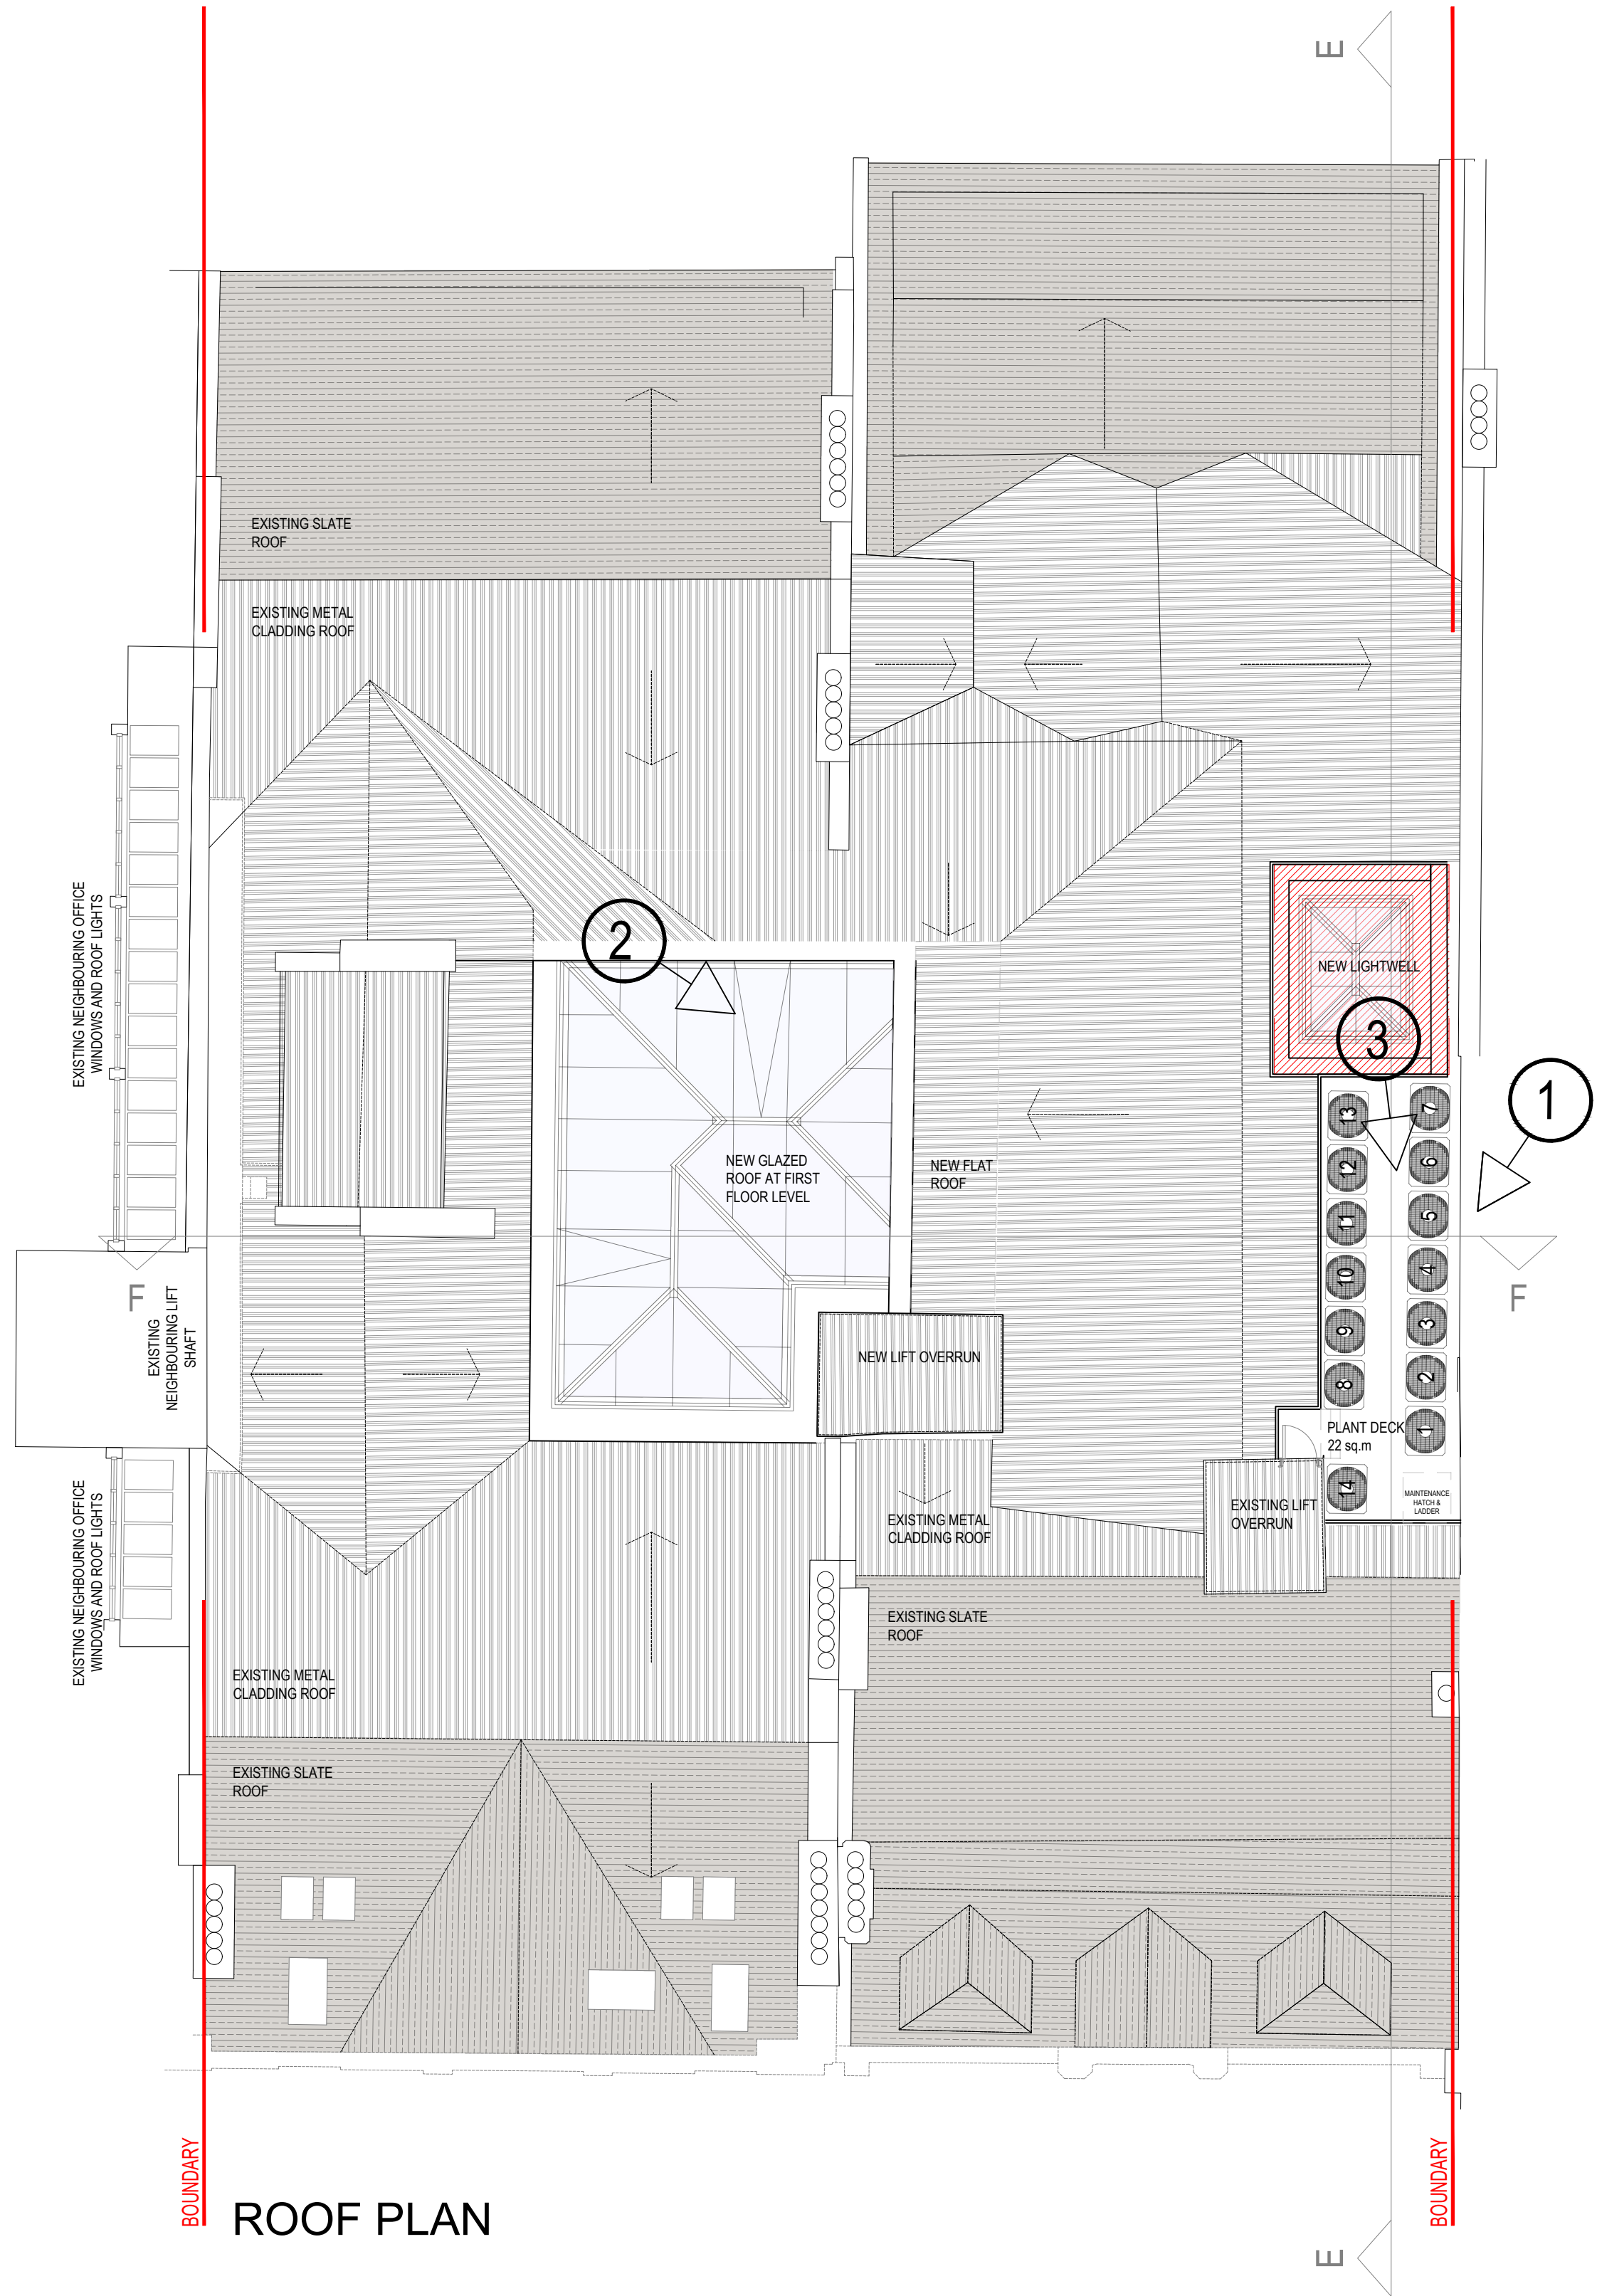

ROOF PLAN

LEGEND	
	SOLID GREY HATCH SHOWS EXISTING STRUCTURE RETAINED
	HATCHED WALLS INDICATE NEW CONSTRUCTION
	RED HATCH SHOWS EXISTING STRUCTURE TO BE DEMOLISHED

NOTES	
ALL DOORS ON THIS FLOOR TO BE REPLACED WITH NEW HIGH QUALITY DOOR SETS	
ALL FLOOR, WALL AND CEILING FINISHES ON THIS FLOOR TO BE REFRESHED.	
ALL EXISTING WINDOWS ON THIS FLOOR TO BE REPLACED WITH HIGH QUALITY METAL FRAMED UNITS. EXISTING RCW WINDOWS TO FRONT ELEVATION TO BE RETAINED, FULLY REPAIRSHED.	
ALL EXISTING MECHANICAL AND ELECTRICAL SYSTEMS TO BE REPLACED WITH NEW.	

PLANNING DRAWINGS

Revision: B - Roof extension removed		Date: 02.08.22 - SK				
Revision: A - Internal layouts amended		Date: 30.03.22 - SK				
client:	project:	drawing:				
CAIRN HOTEL GROUP	THE GARDENS HOTEL 55 PICCADILLY MANCHESTER M1 2AP	PROPOSED FLOOR PLANS SIXTH & ROOF FLOOR PLANS				
project no:	drawing no:	revision:	drawn:	checked:	date:	scale @ A1
7426	PS.13	B	SK		02.08.22	1:100

Revision: B - Roof extension removed Date: 02.08.22 - SK
Revision: A - Internal layouts amended Date: 30.03.22 - SK