


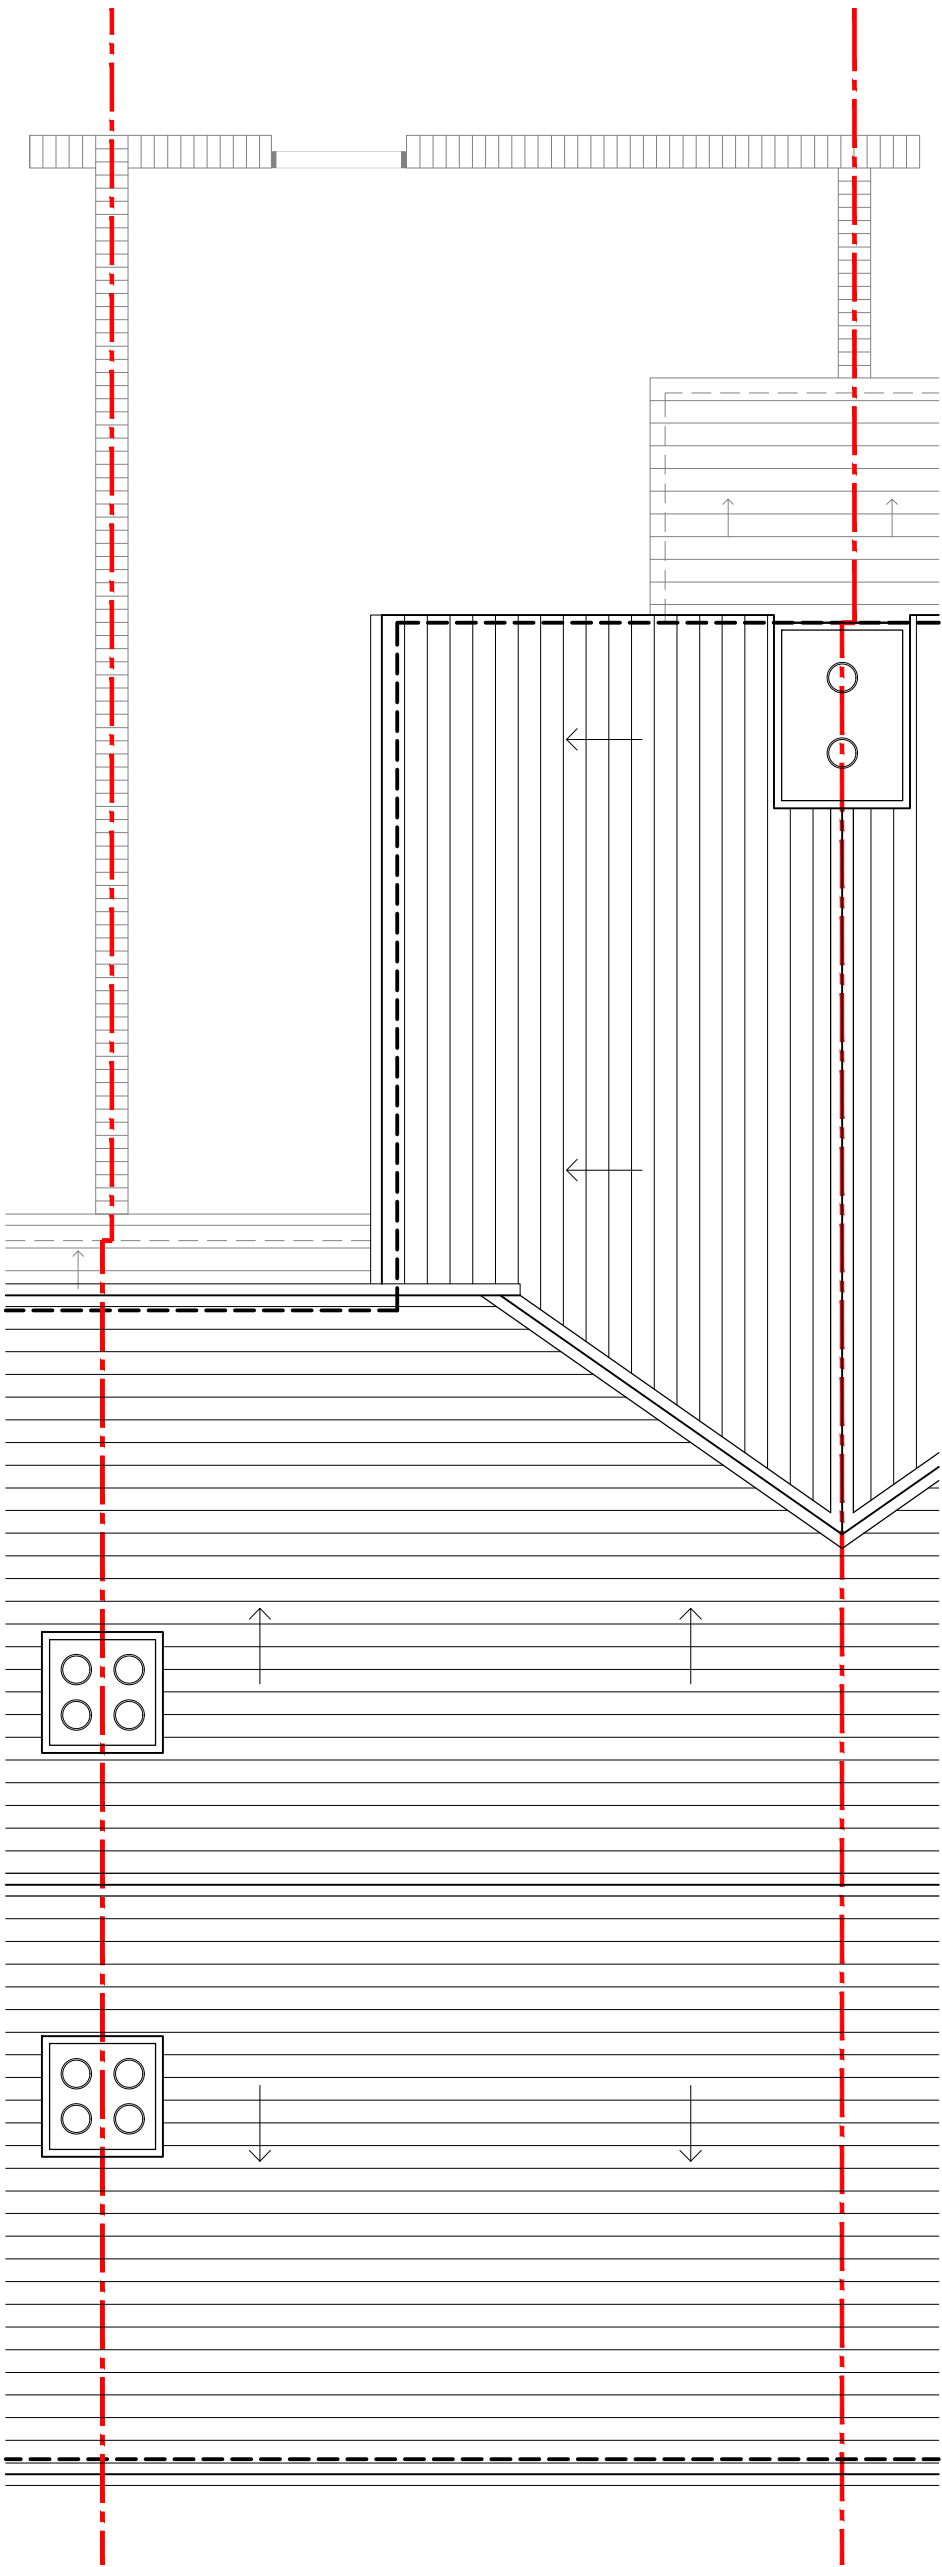

Roof

PLANNING



Project:	
8 Bankfield Avenue M13 0ZP	
Rear Loft conversion & dormer	
Client:	
J&R Patrick Ltd	
Drawing Title:	
EXISTING	
ROOF PLAN	
Drawing No:	Rev:
2071_PL_1006	-
Drawn By:	Checked:
Scale:	Date:
1:50@A3	01.04.2021