



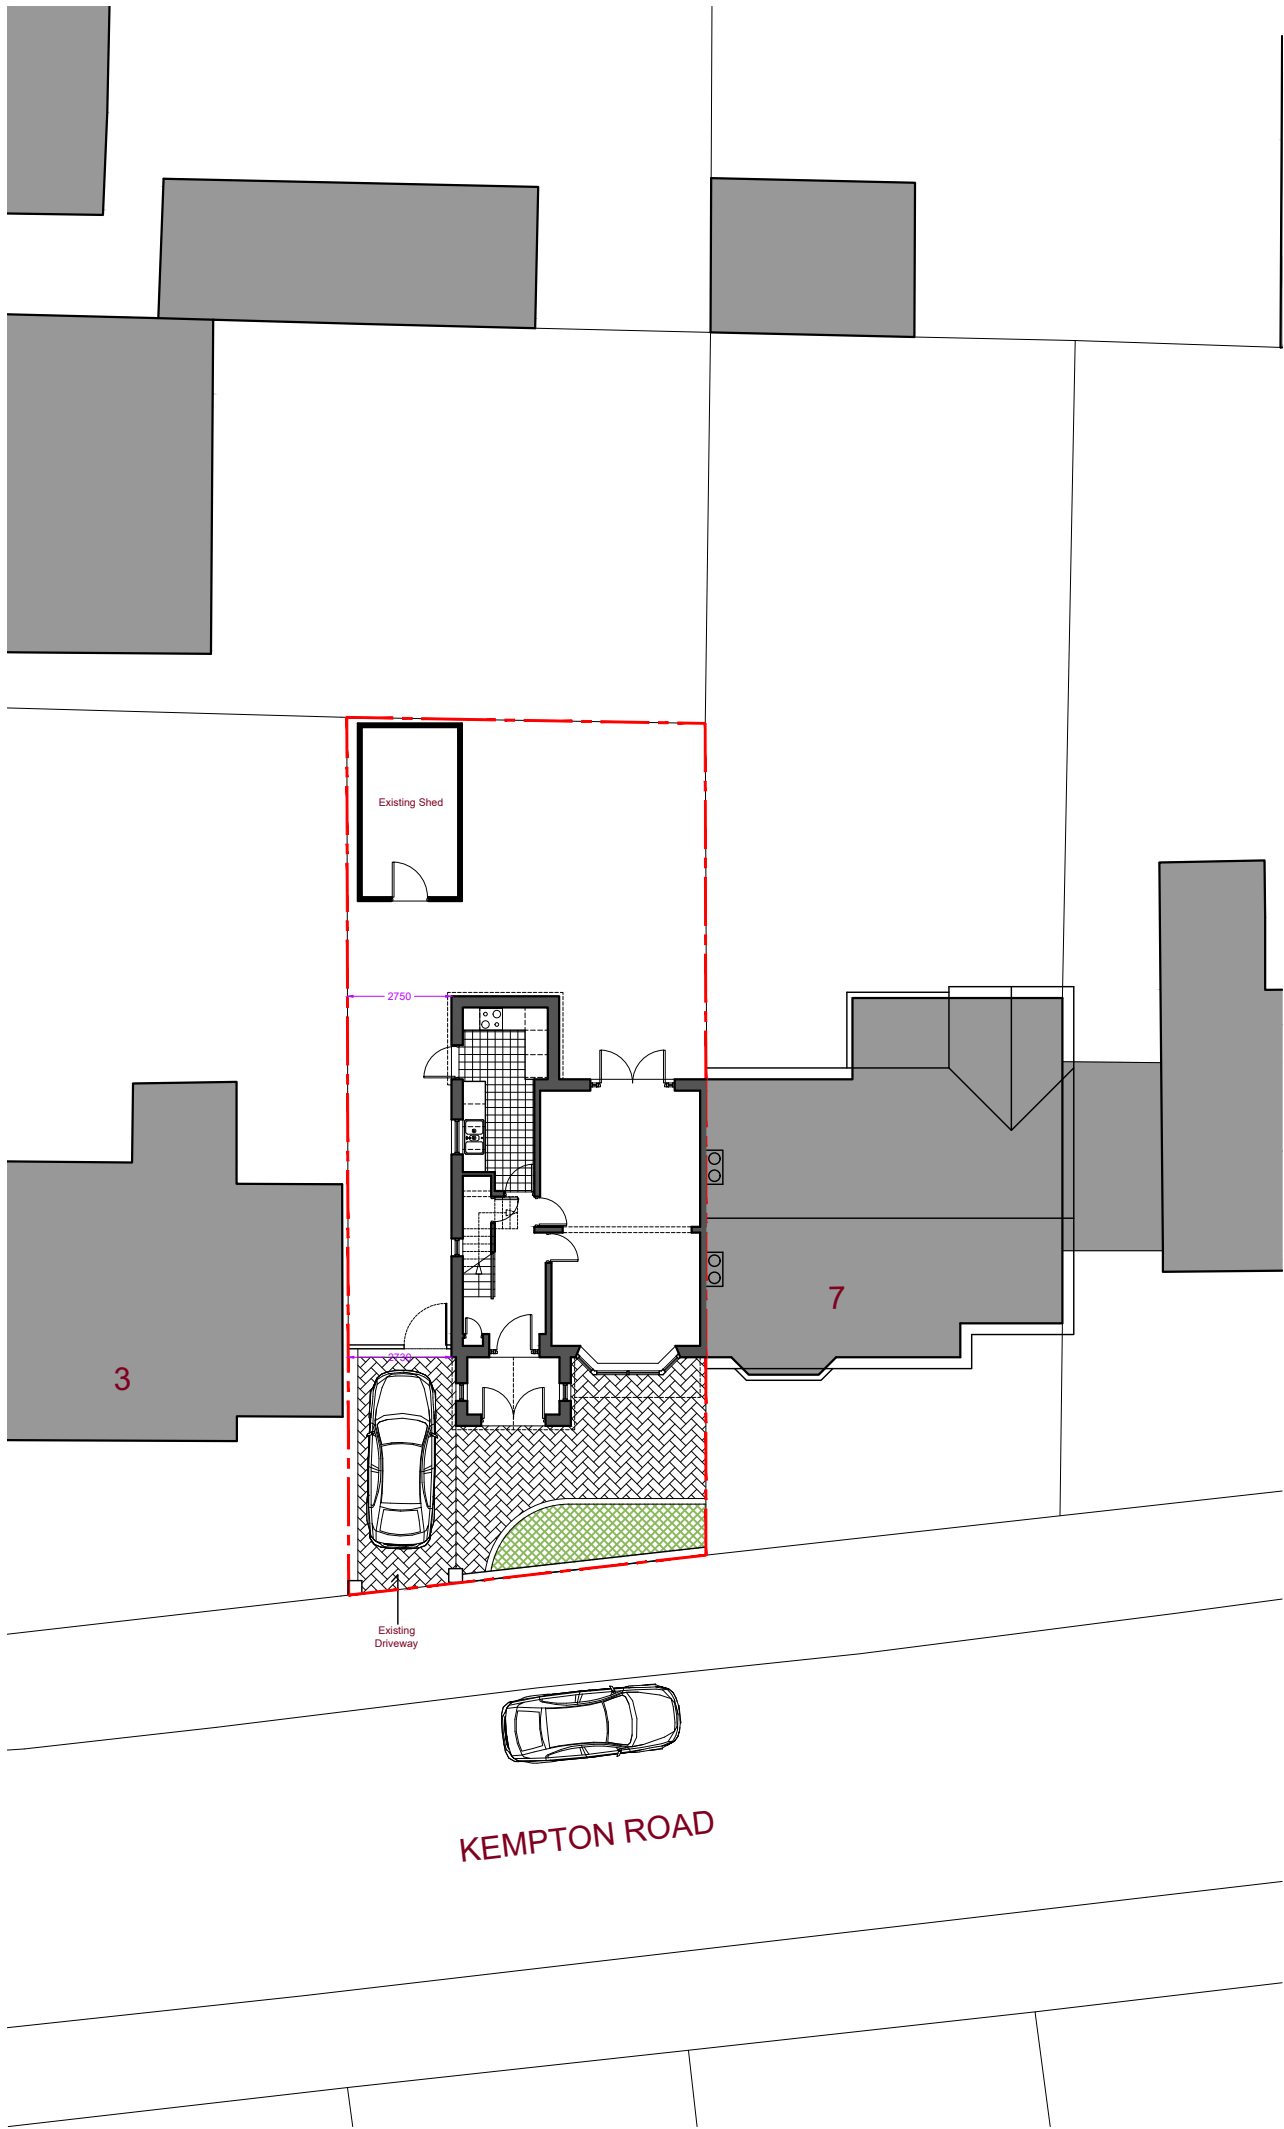

Existing Site Plan 1:200

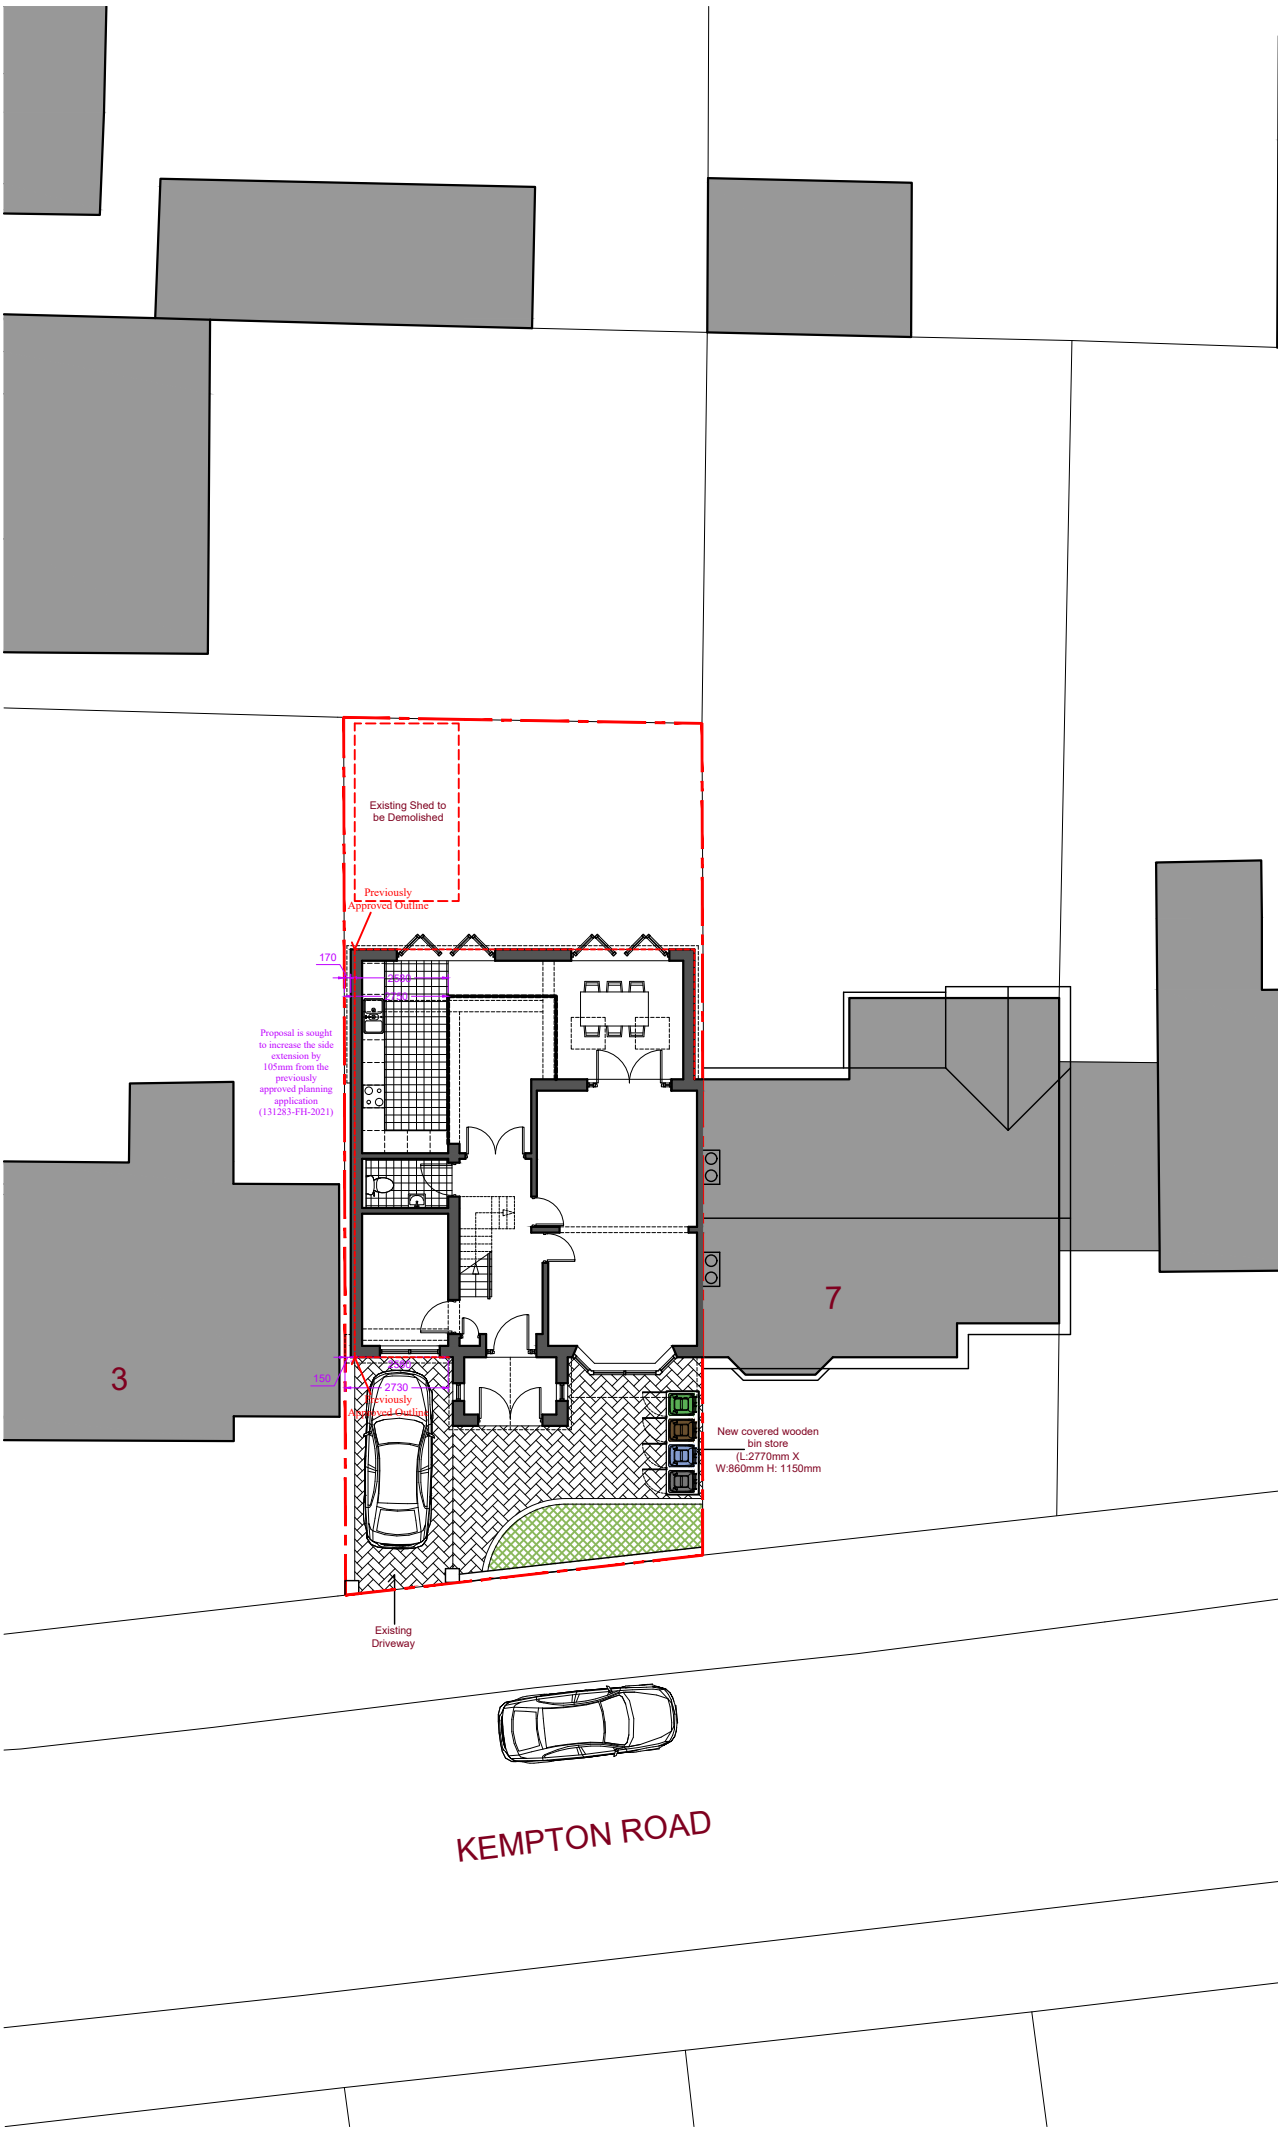

Proposed Site Plan 1:200



Drawing Notes

All dimensions to be checked on site. Designers to be informed immediately of any discrepancies before work proceeds. Drawings are to be read in conjunction with relevant specifications, structural engineers' and service engineers' drawings. All structural elements are indicative only.

All data, dimensions and designs contained in this document are confidential to the copyright owner and may not be communicated to any third party save in accordance with a licence for the copyright owner or with the copyright owner's written permission and authority.



Location Plan 1:1250



19/06/2022	Amendments following comments received from the Planning Officer	G
21/06/2022	Submitted for Planning Application	F
28/06/2021	Amendments following comments received from the Planning Officer	E
27/07/2021	Submitted for Planning Application	D
16/04/2021	Amendments following comments received from the Planning Officer	C
11/04/2021	Amendments following comments received from the Planning Officer	B
18/02/2021	First Issue	A

Drawing No:	Revision:
0011 - 001	G

Drawing Title:
Location Plan with Existing & Proposed Site Plans

Scale: Date:
1:1250 & 1:200 @ A1 February 2021

Project:
5 Kempton Road, Manchester M19 2QL

Client:
Hamed Siddiqi

Purpose:
Planning Application