




Proposed Right Hand Gable Elevation

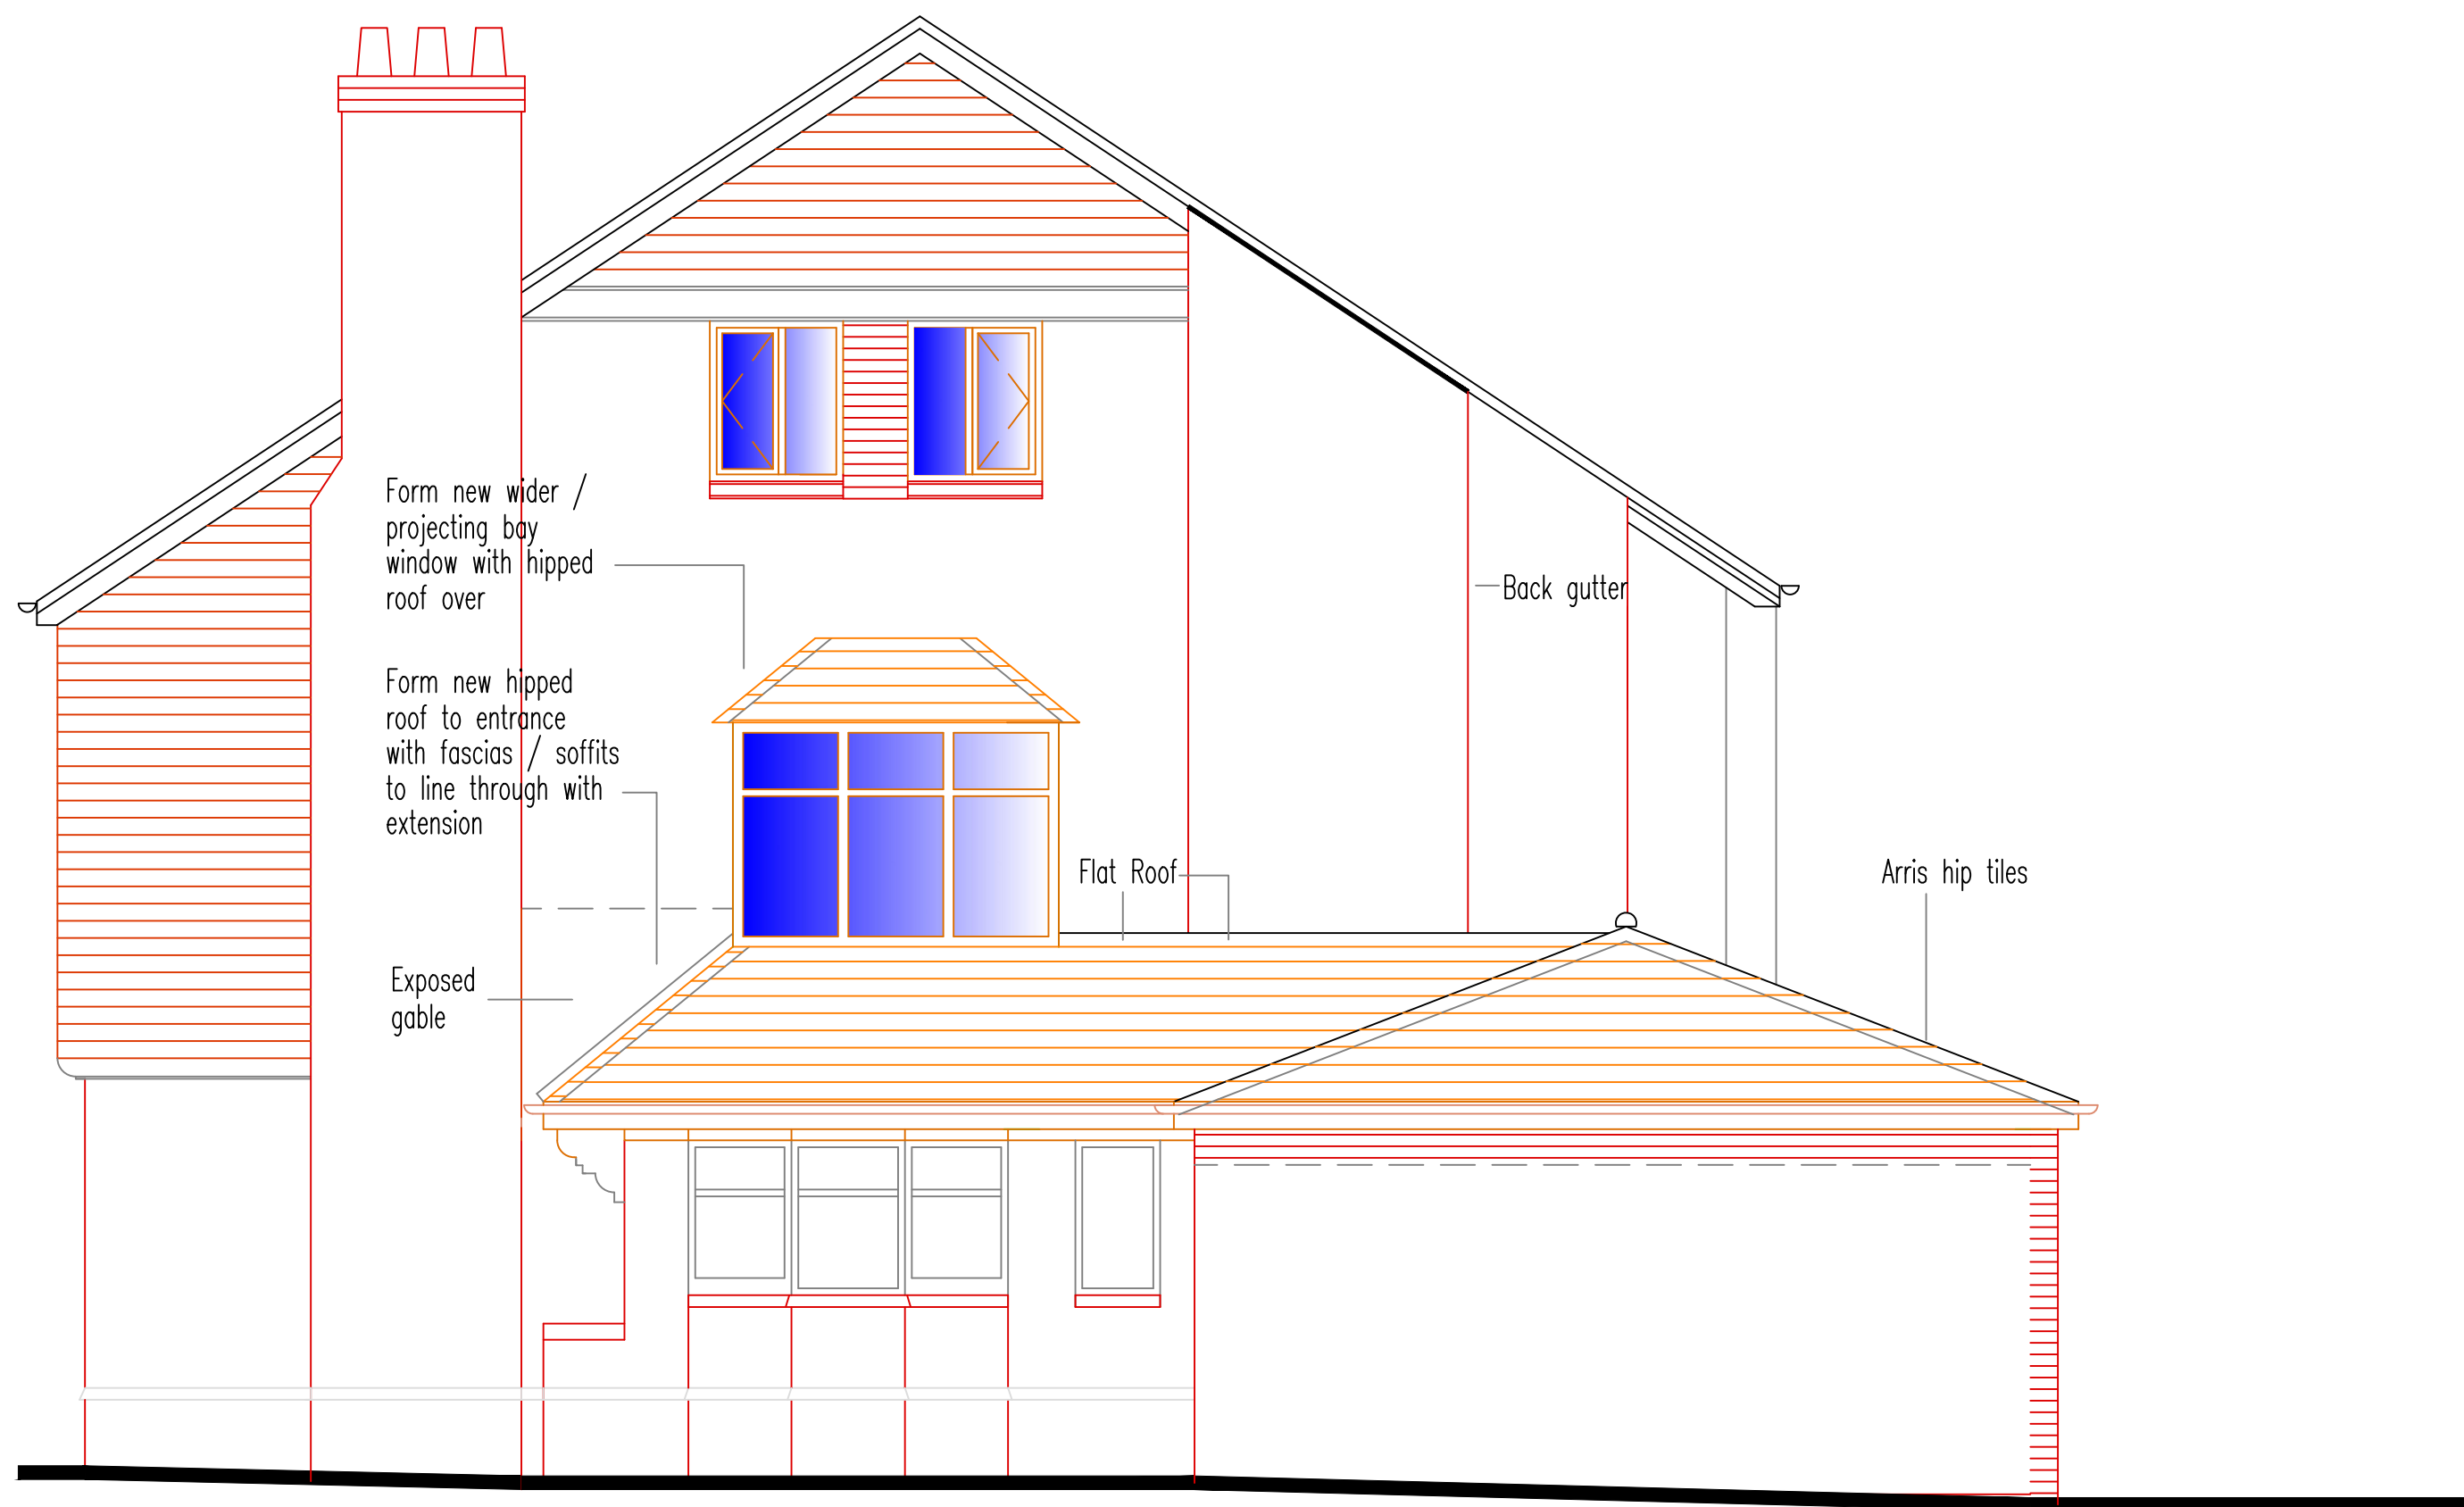


Proposed Front Elevation



Proposed Left Hand Gable Elevation



Proposed Rear Elevation

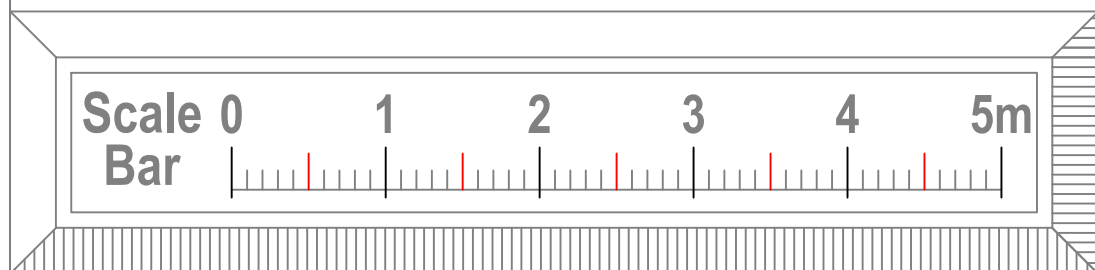

Client Liz Riding and Ritchie Irvine	Location 27 Belfield Road Didsbury M20 6BJ	D	Issued for Planning / Bdg Regs		May 22	DAP	
		Rev.	Mod. Notes			Date	By
		Scale 1:50		Sheet A1			
Drawing Title Proposed elevations	Job Title Proposed extension and internal alterations	Date Aug 21		Drawn by DAP			
		Dwg. No. 42/21-05					Rev. D