




SERVICE NOTES

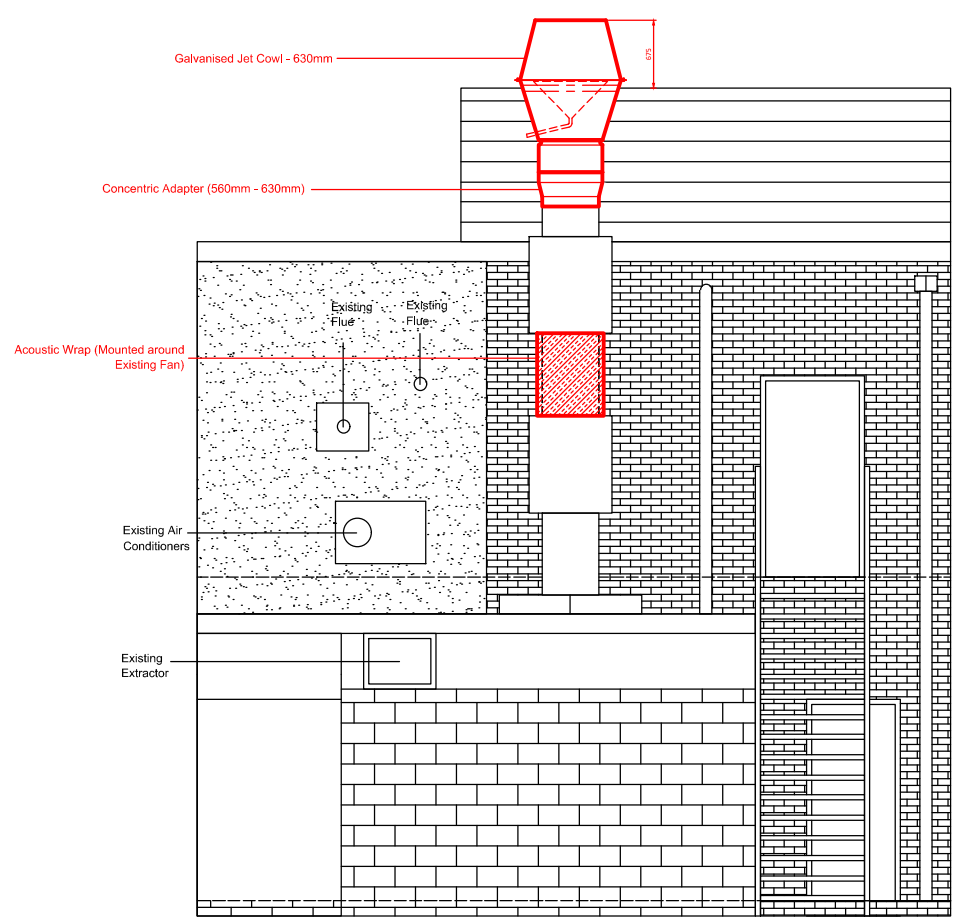


REAR ELEVATION

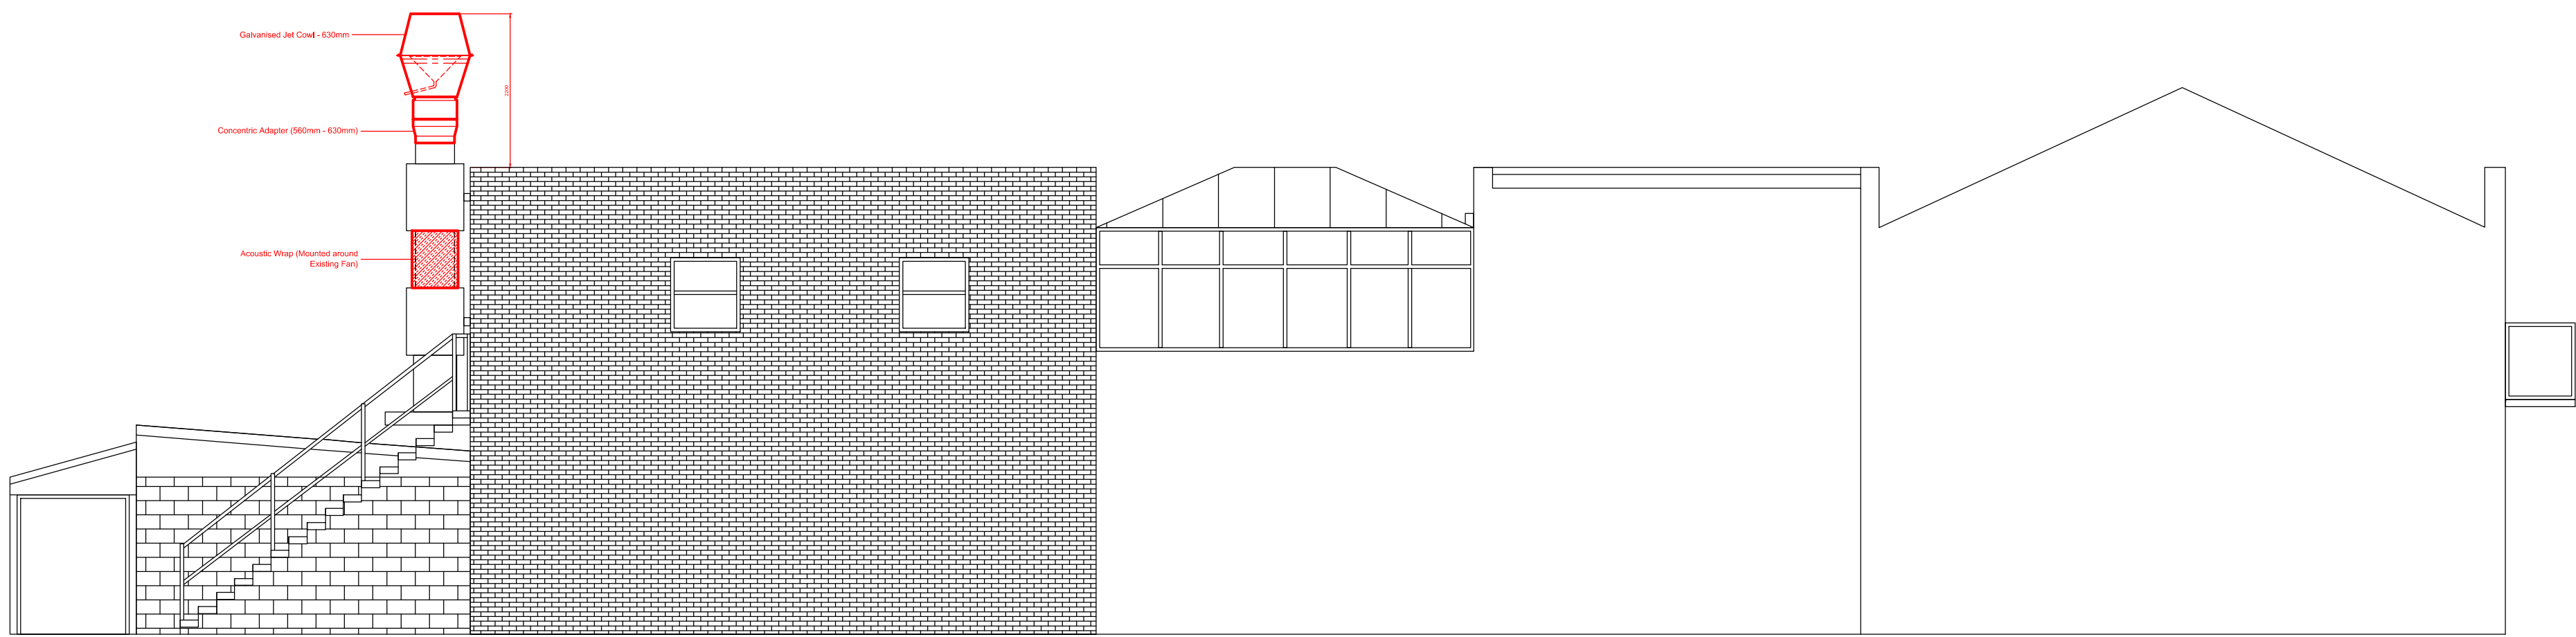


LEFT ELEVATION

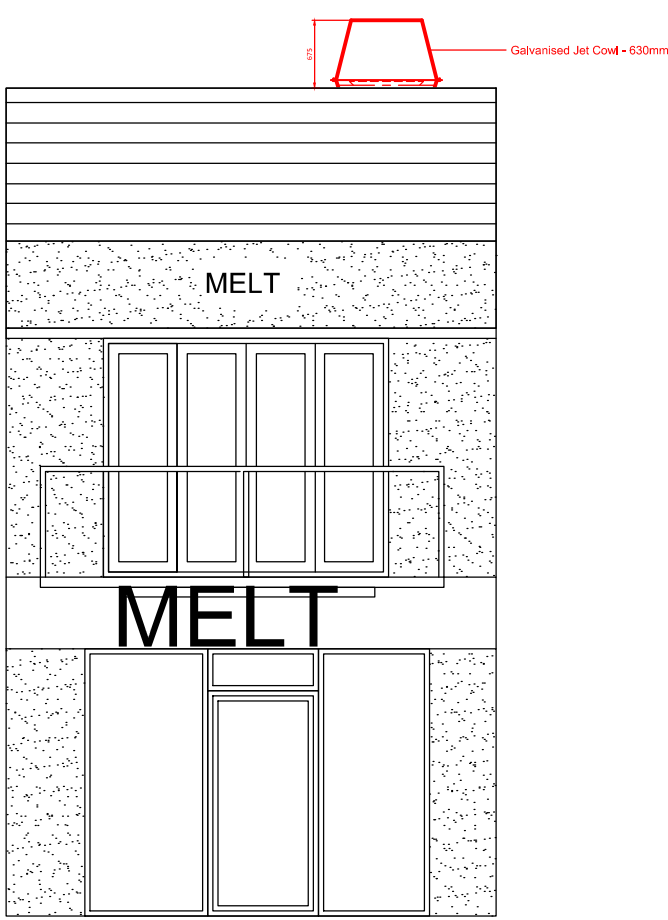

FRONT ELEVATION

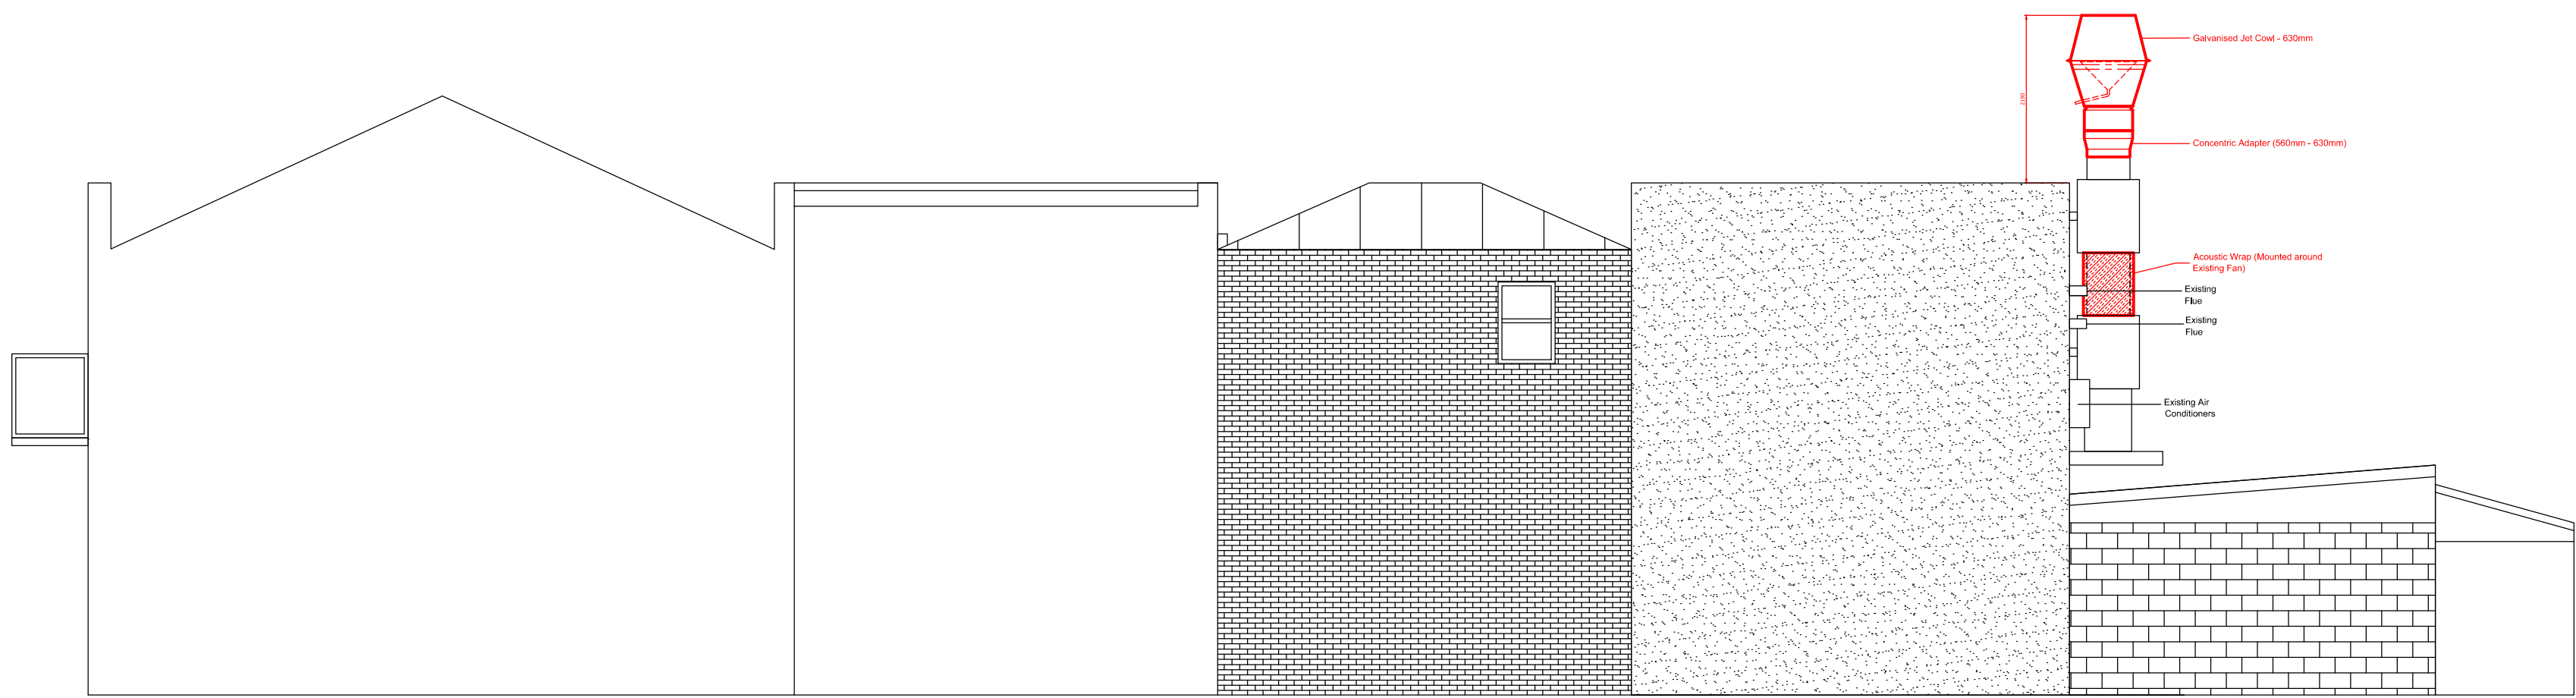

RIGHT ELEVATION

 

PROJECT	Melt Diner, 704 Wilmslow Road, Didsbury, M20 2DW				
CLIENT	Ms S Redman				
TITLE	Proposed Ventilation Retrospective Works				
DRAWN	<i>[Signature]</i>	CHECKED	AF	DATE	15/06/22
DRAWING No.	JT-220049	LAYOUT	00	SCALE	A1
REV	-	REV	-	REV	-