


Do not scale off this drawing. All dimensions to be checked on site prior to manufacture and construction. This drawing is the property of Just-H Architects and should not be reproduced without permission. All discrepancies to be brought to the attention of the architect immediately. This drawing to be read in conjunction with the specification / bill of quantities and related drawings.


REVISION			
-	FIRST ISSUE	00.00.00	xx
B	ISSUE FOR PLANNING	16.02.22	HK
C	DRAWING UPDATE	14.04.22	HK

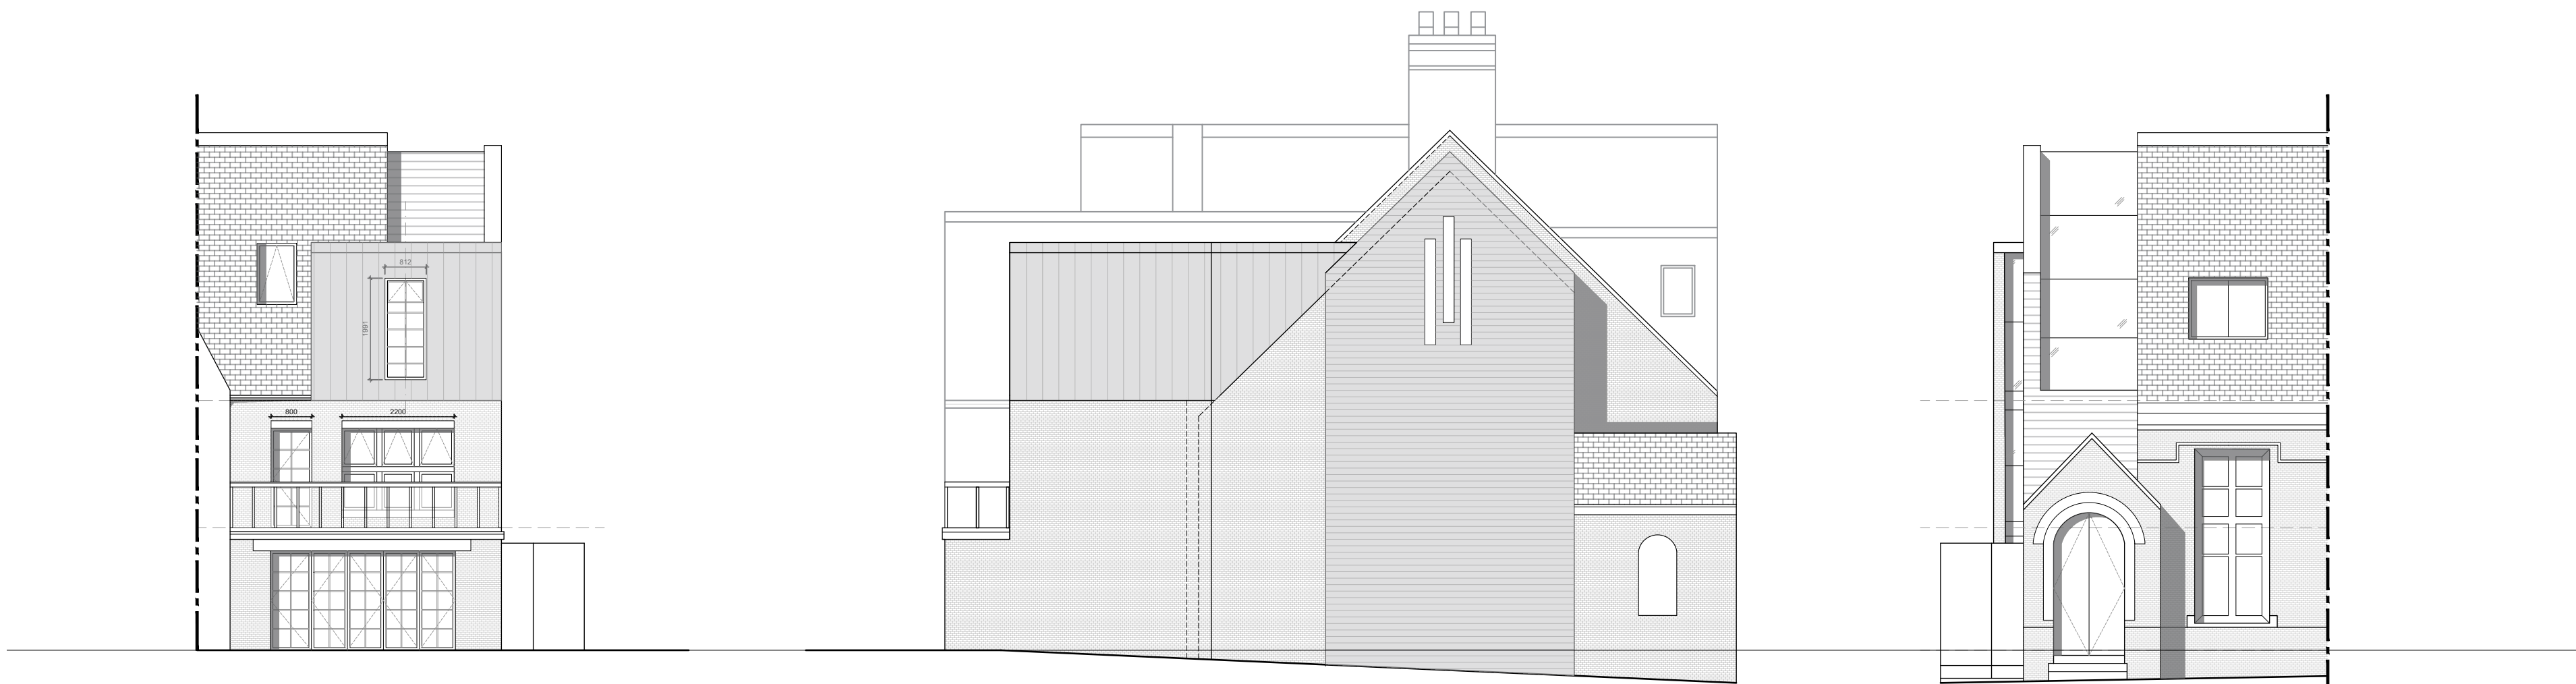


PROPOSED REAR ELEVATION

PROPOSED SIDE ELEVATION

PROPOSED FRONT ELEVATION

 

STAN MURRAY-HESSION	client
31A CHORLTON GREEN M21 9FQ	project
PROPOSED ELEVATIONS	title
X085	job No.
AV.01	dwg No.
1:100 @ A2	scale
SK	drawn

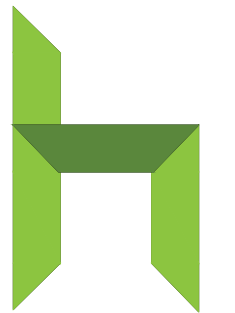

**Just H
Architects**

107 Timber Wharf
32 Worsley Street
Castlefield, Manchester
M15 4NX
0161 237 5500
info@justharchitects.co.uk