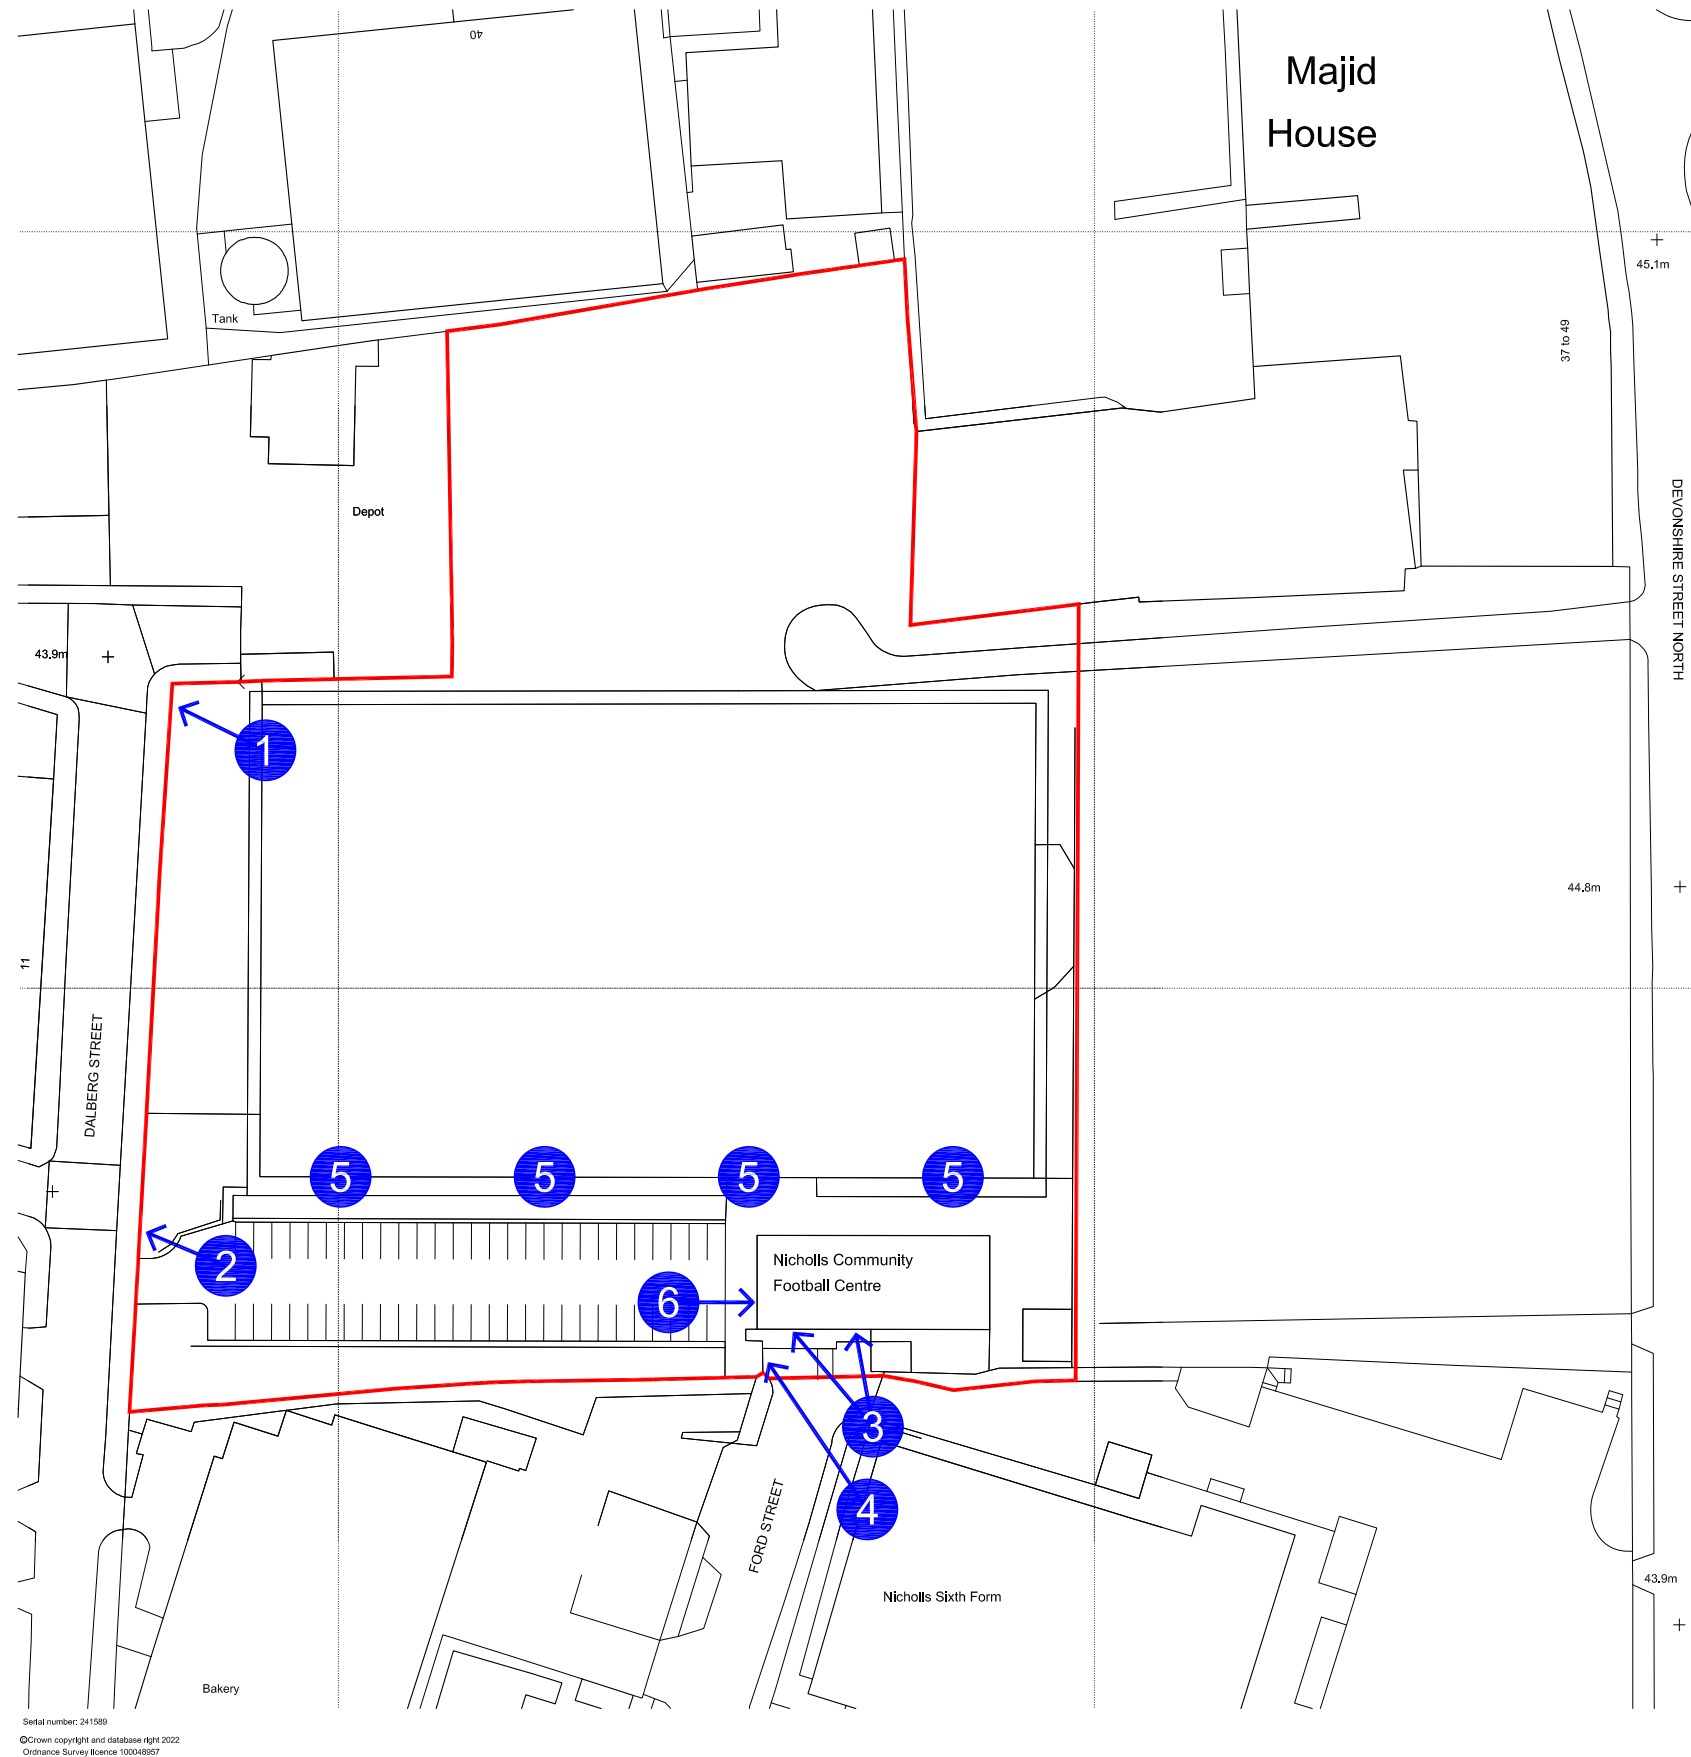
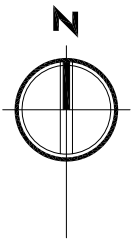


Drawing Title SITE PLAN SHOWING SIGNAGE LOCATIONS			Project NICHOLLS COMMUNITY FOOTBALL CENTRE, DALBERG ST, MANCHESTER M12 6BN SIGNAGE PROPOSALS	Notes SITE BOUNDARY	Drawing No. S1 
Scale 1:1000 @ A3	Date JULY 2022	Rev. .			