


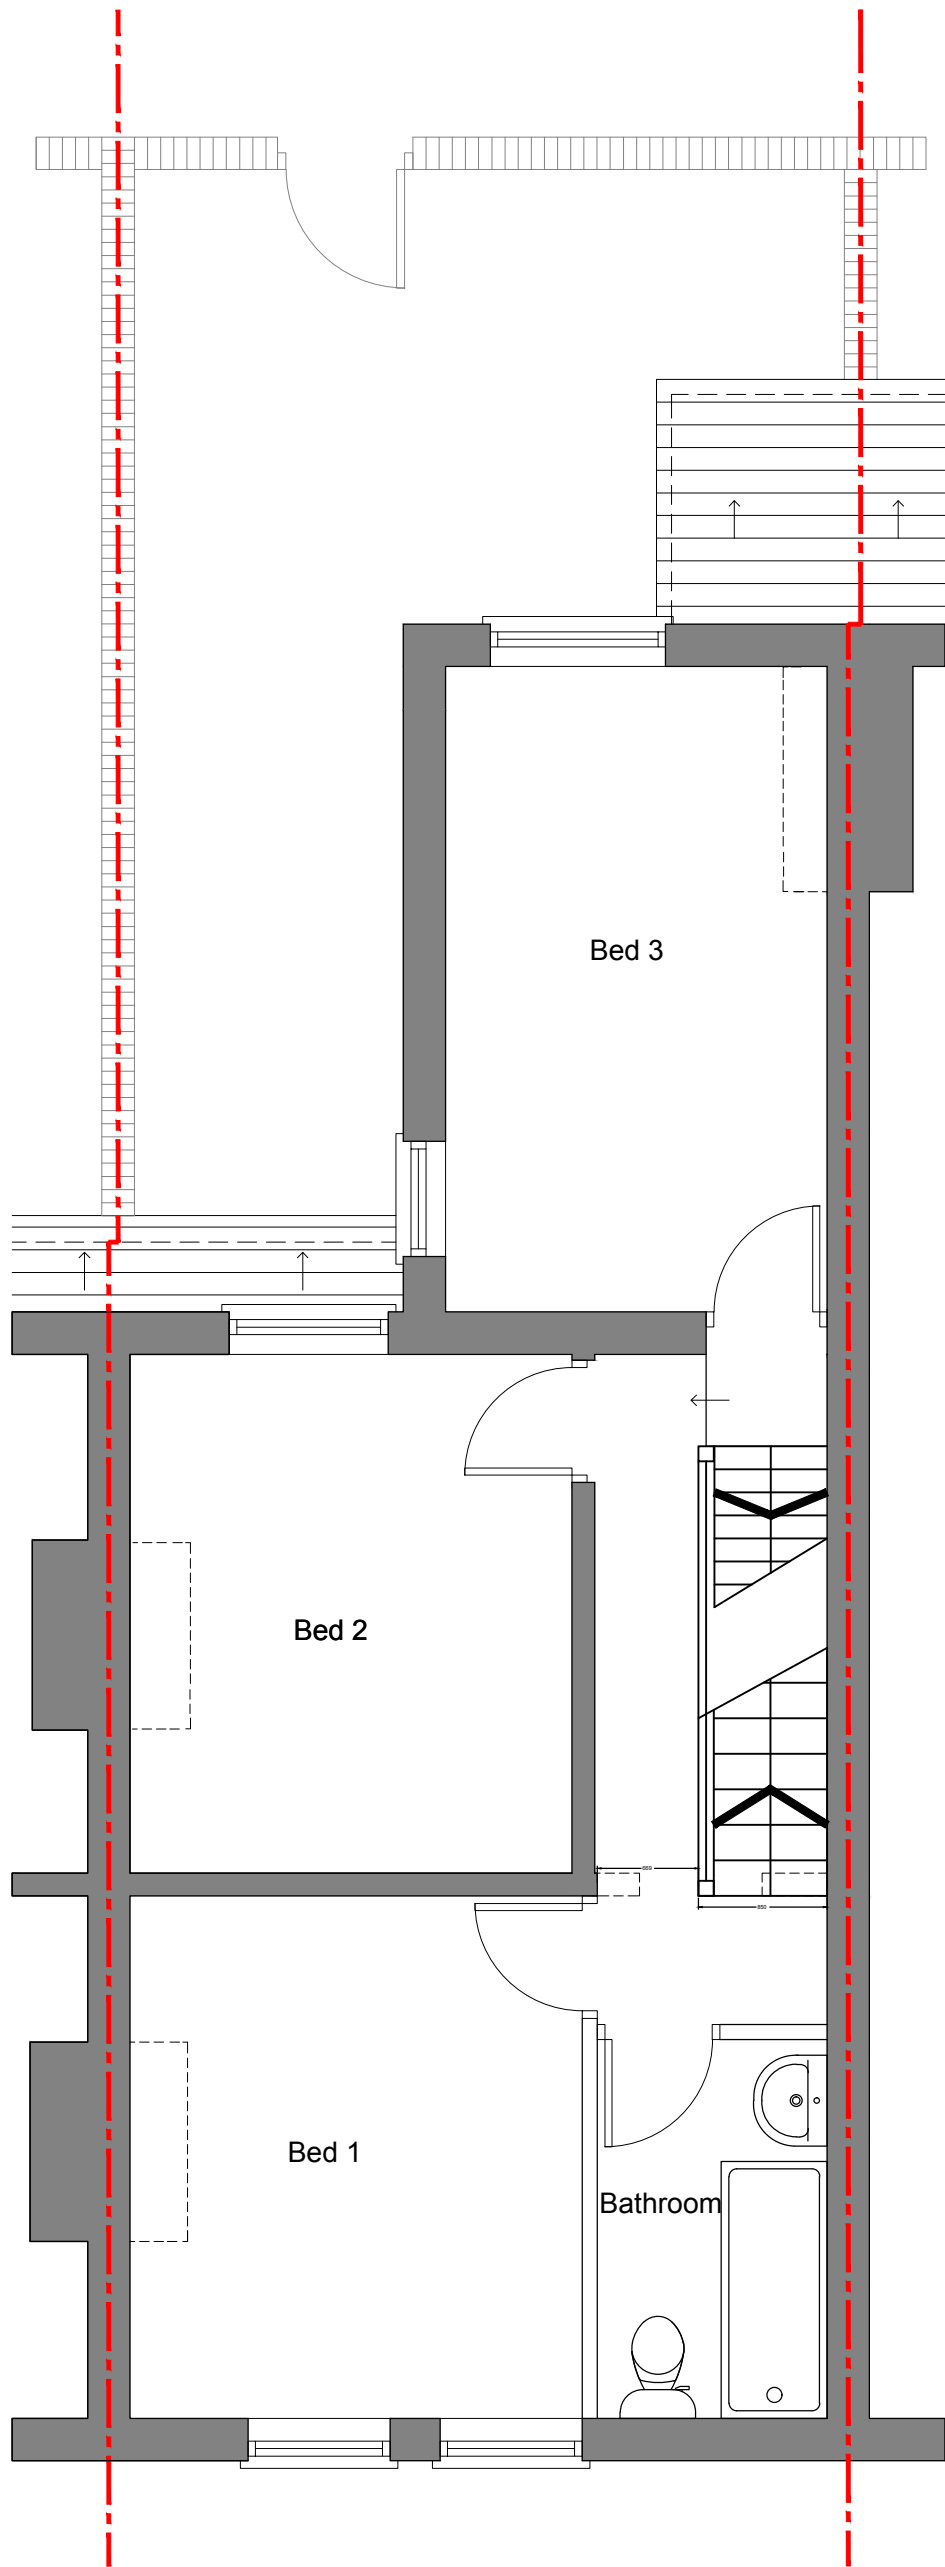

First

PLANNING



Project:	
8 Bankfield Avenue	
Loft conversion with dormer	
Client:	
J&R Patrick Ltd	
Drawing Title:	
PROPOSED	
FIRST FLOOR PLAN	
Drawing No:	Rev:
2071-PL-2004	-
Drawn By:	Checked:
Scale:	Date:
1:50@A3	27.06.22