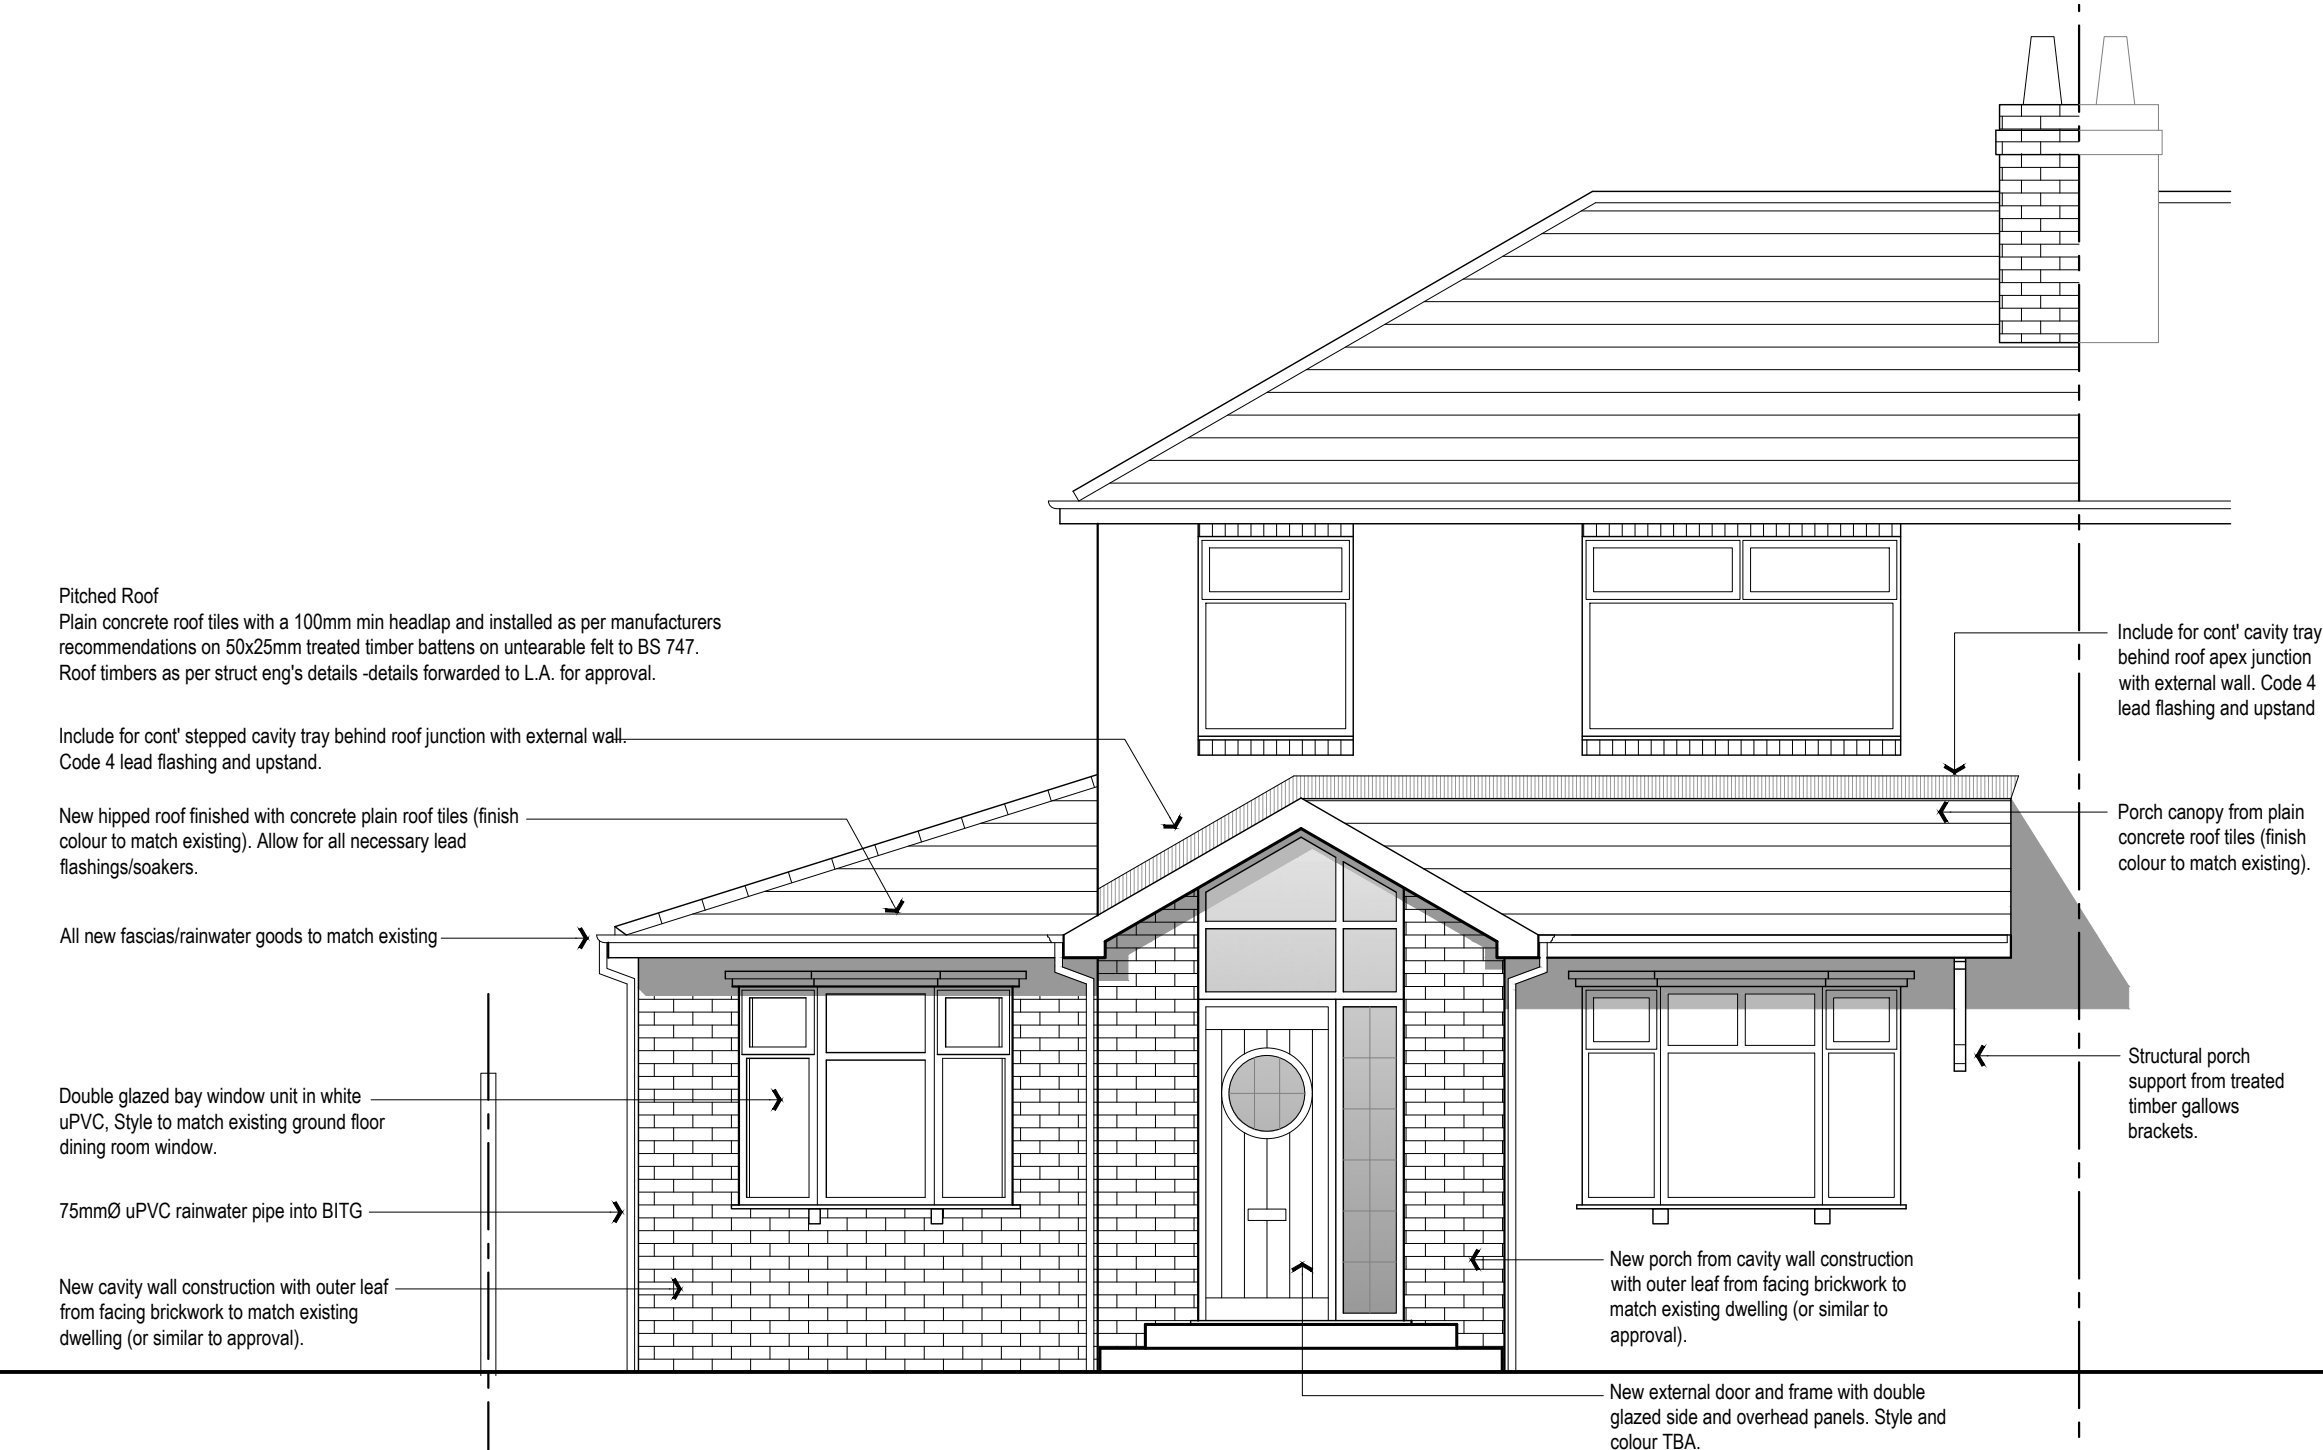


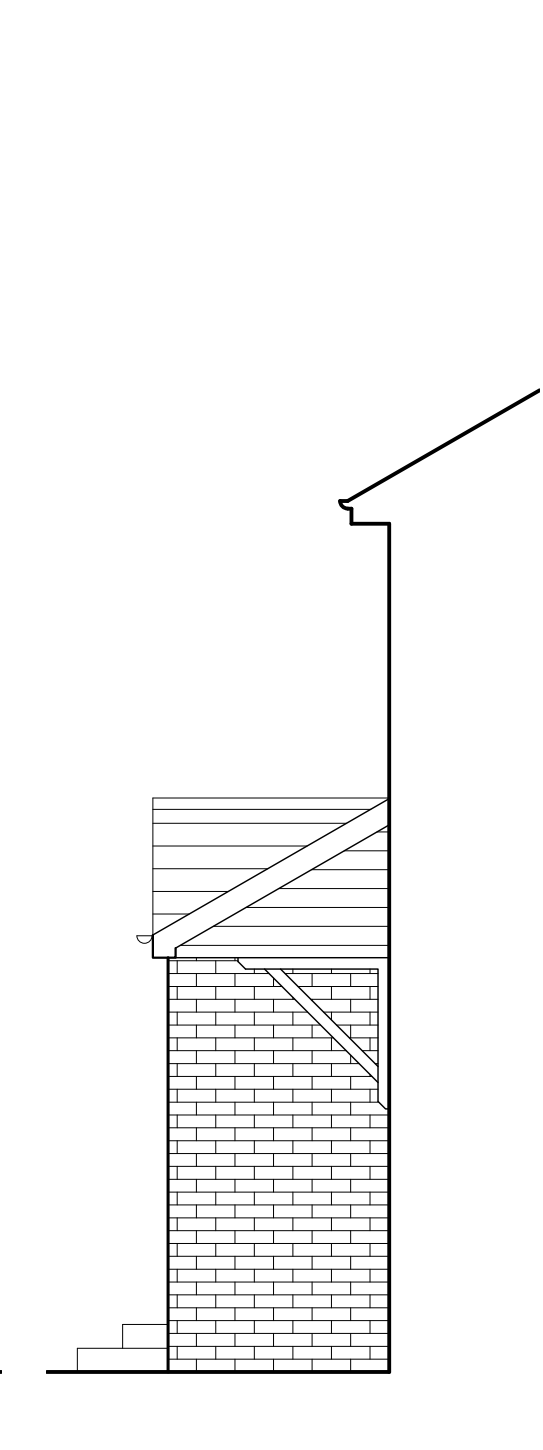
- ALL DIMENSIONS AND LEVELS ARE TO BE CHECKED ON SITE.
- ANY DISCREPANCIES ARE TO BE REPORTED TO CUBE ARCHITECTURE AND DESIGN BEFORE ANY WORK COMMENCES.
- THIS DRAWING SHALL NOT BE SCALED TO ASCERTAIN ANY DIMENSIONS. WORK TO FIGURED DIMS ONLY.
- THIS DRAWING SHALL NOT BE REPRODUCED WITHOUT EXPRESS WRITTEN PERMISSION FROM CUBE ARCHITECTURE AND DESIGN.
- TITLE OVERLAY DRAWINGS AND OWNERSHIP BOUNDARIES ARE PRODUCED USING ALL REASONABLE ENDEAVOURS. CUBE ARCHITECTURE AND DESIGN CANNOT BE RESPONSIBLE FOR THE ACCURACY OR SCALE DISCREPANCY OF BASE PLANS SUPPLIED TO THEM.



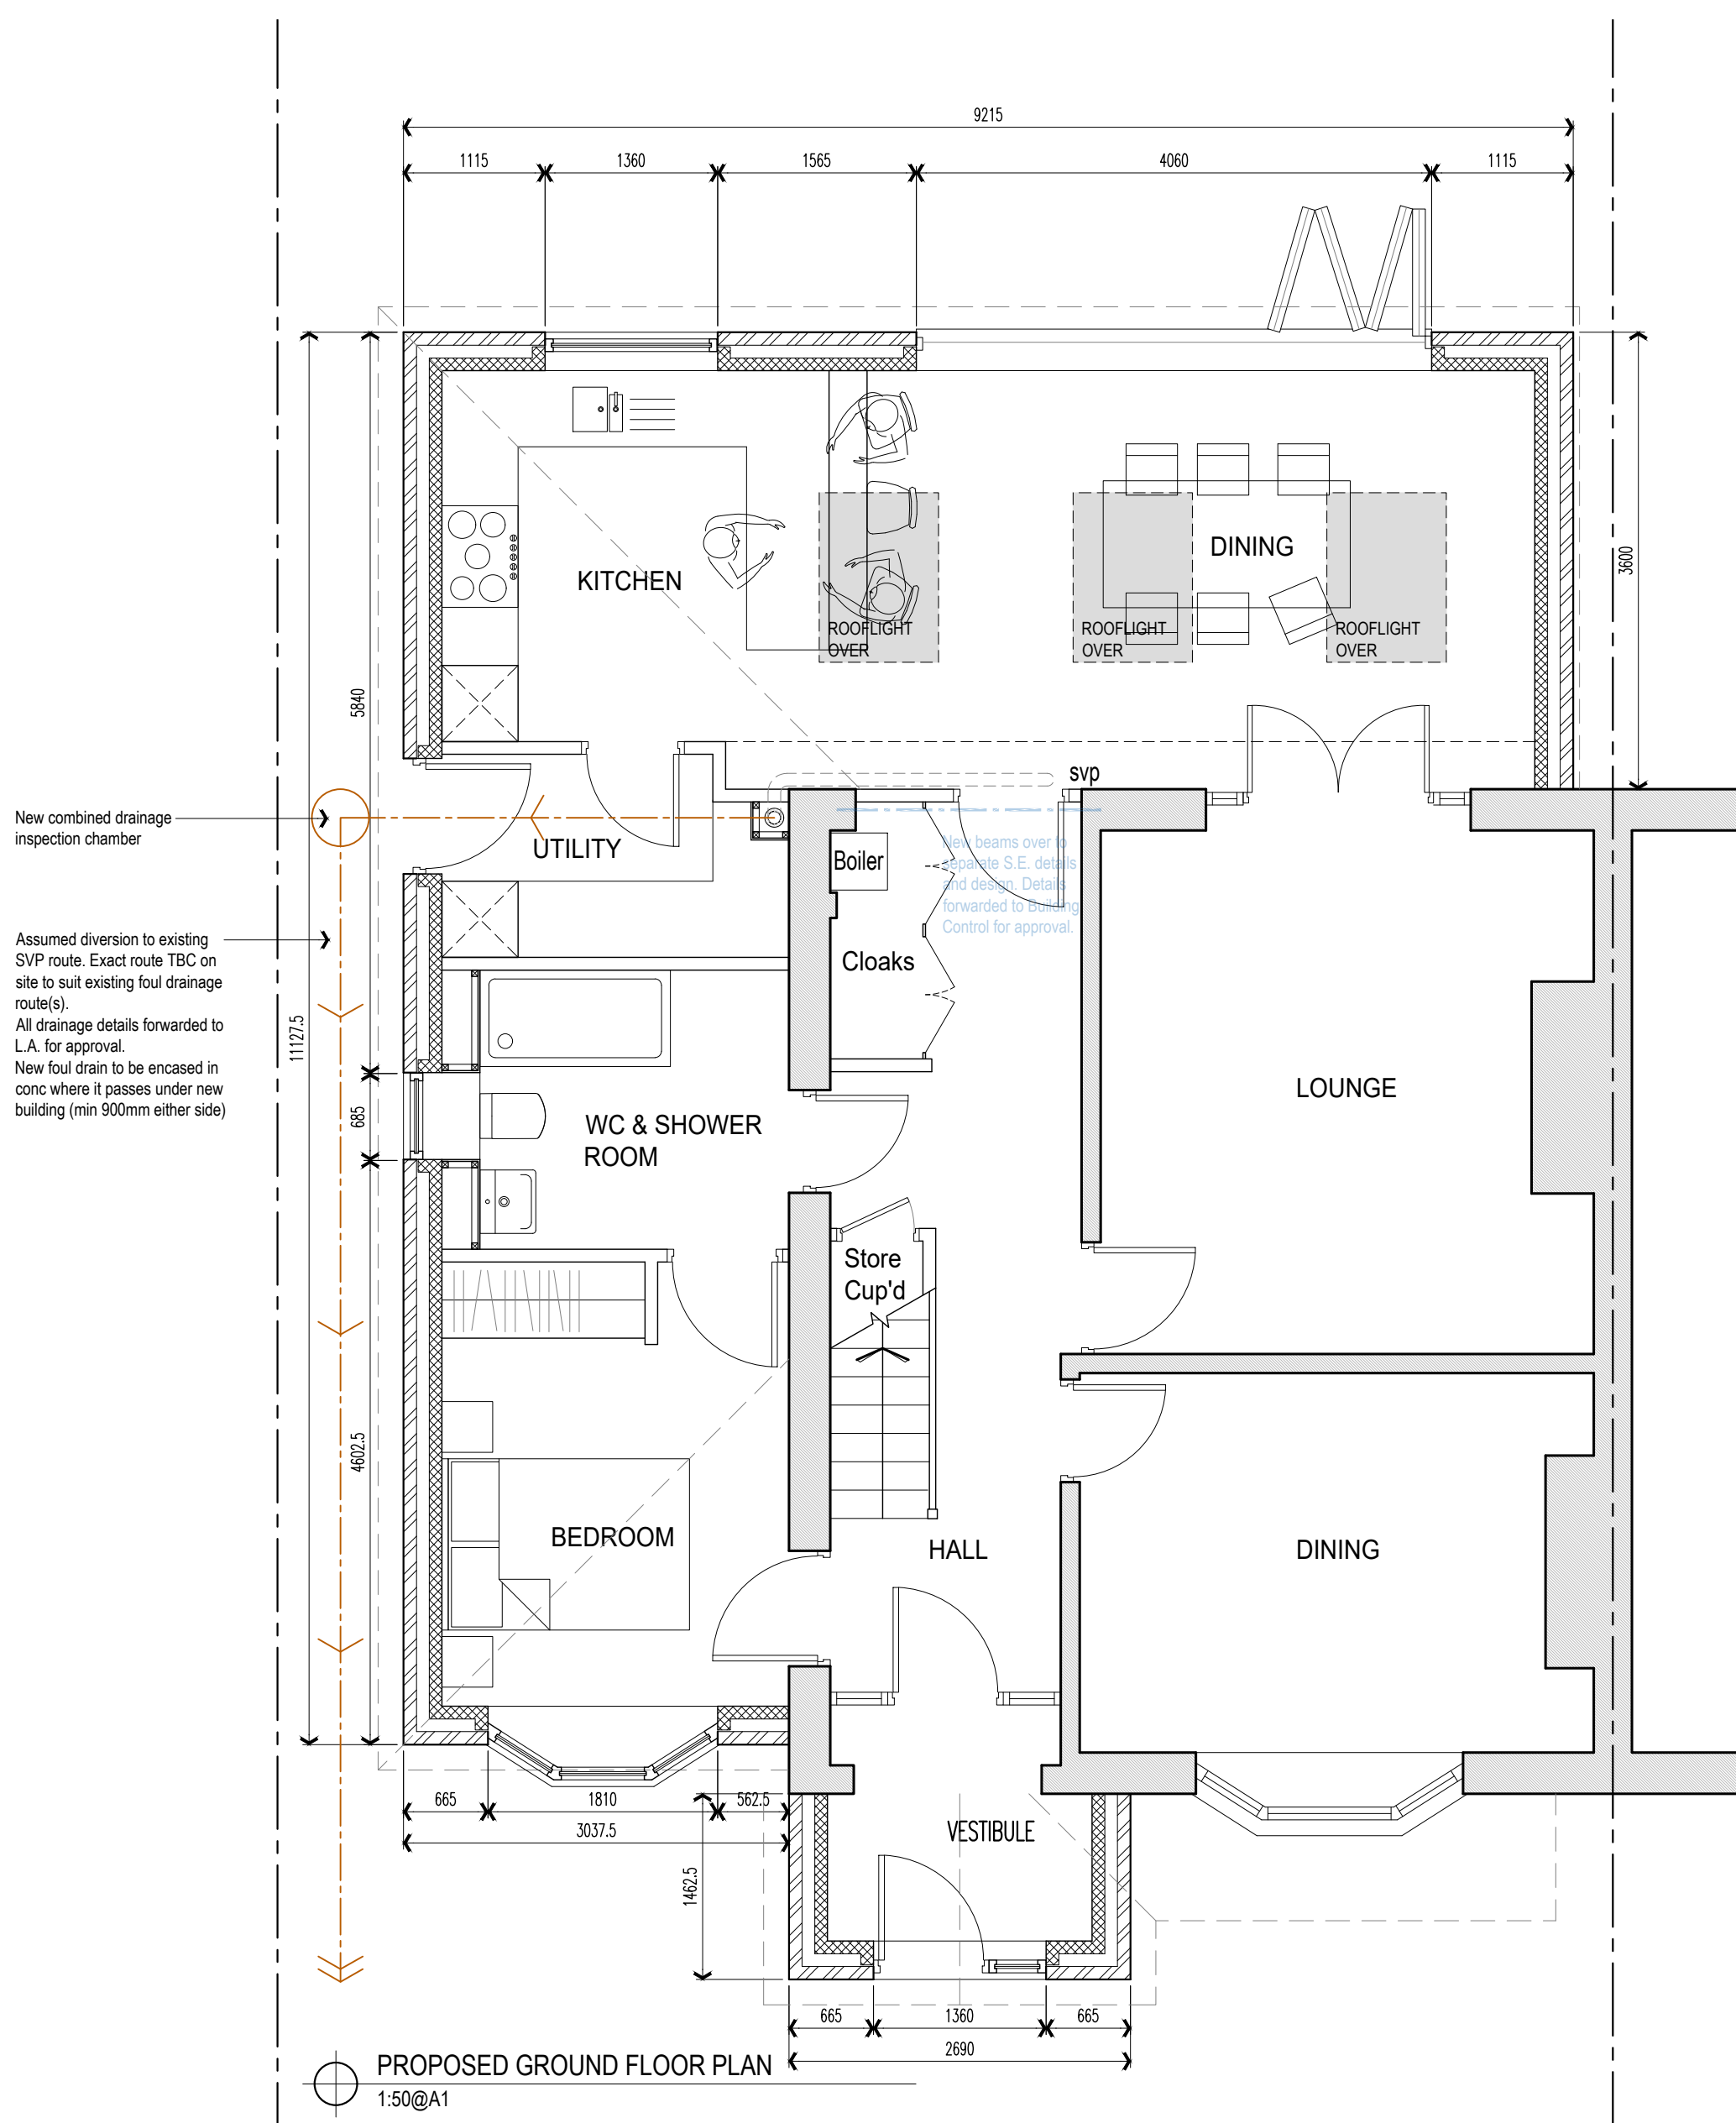
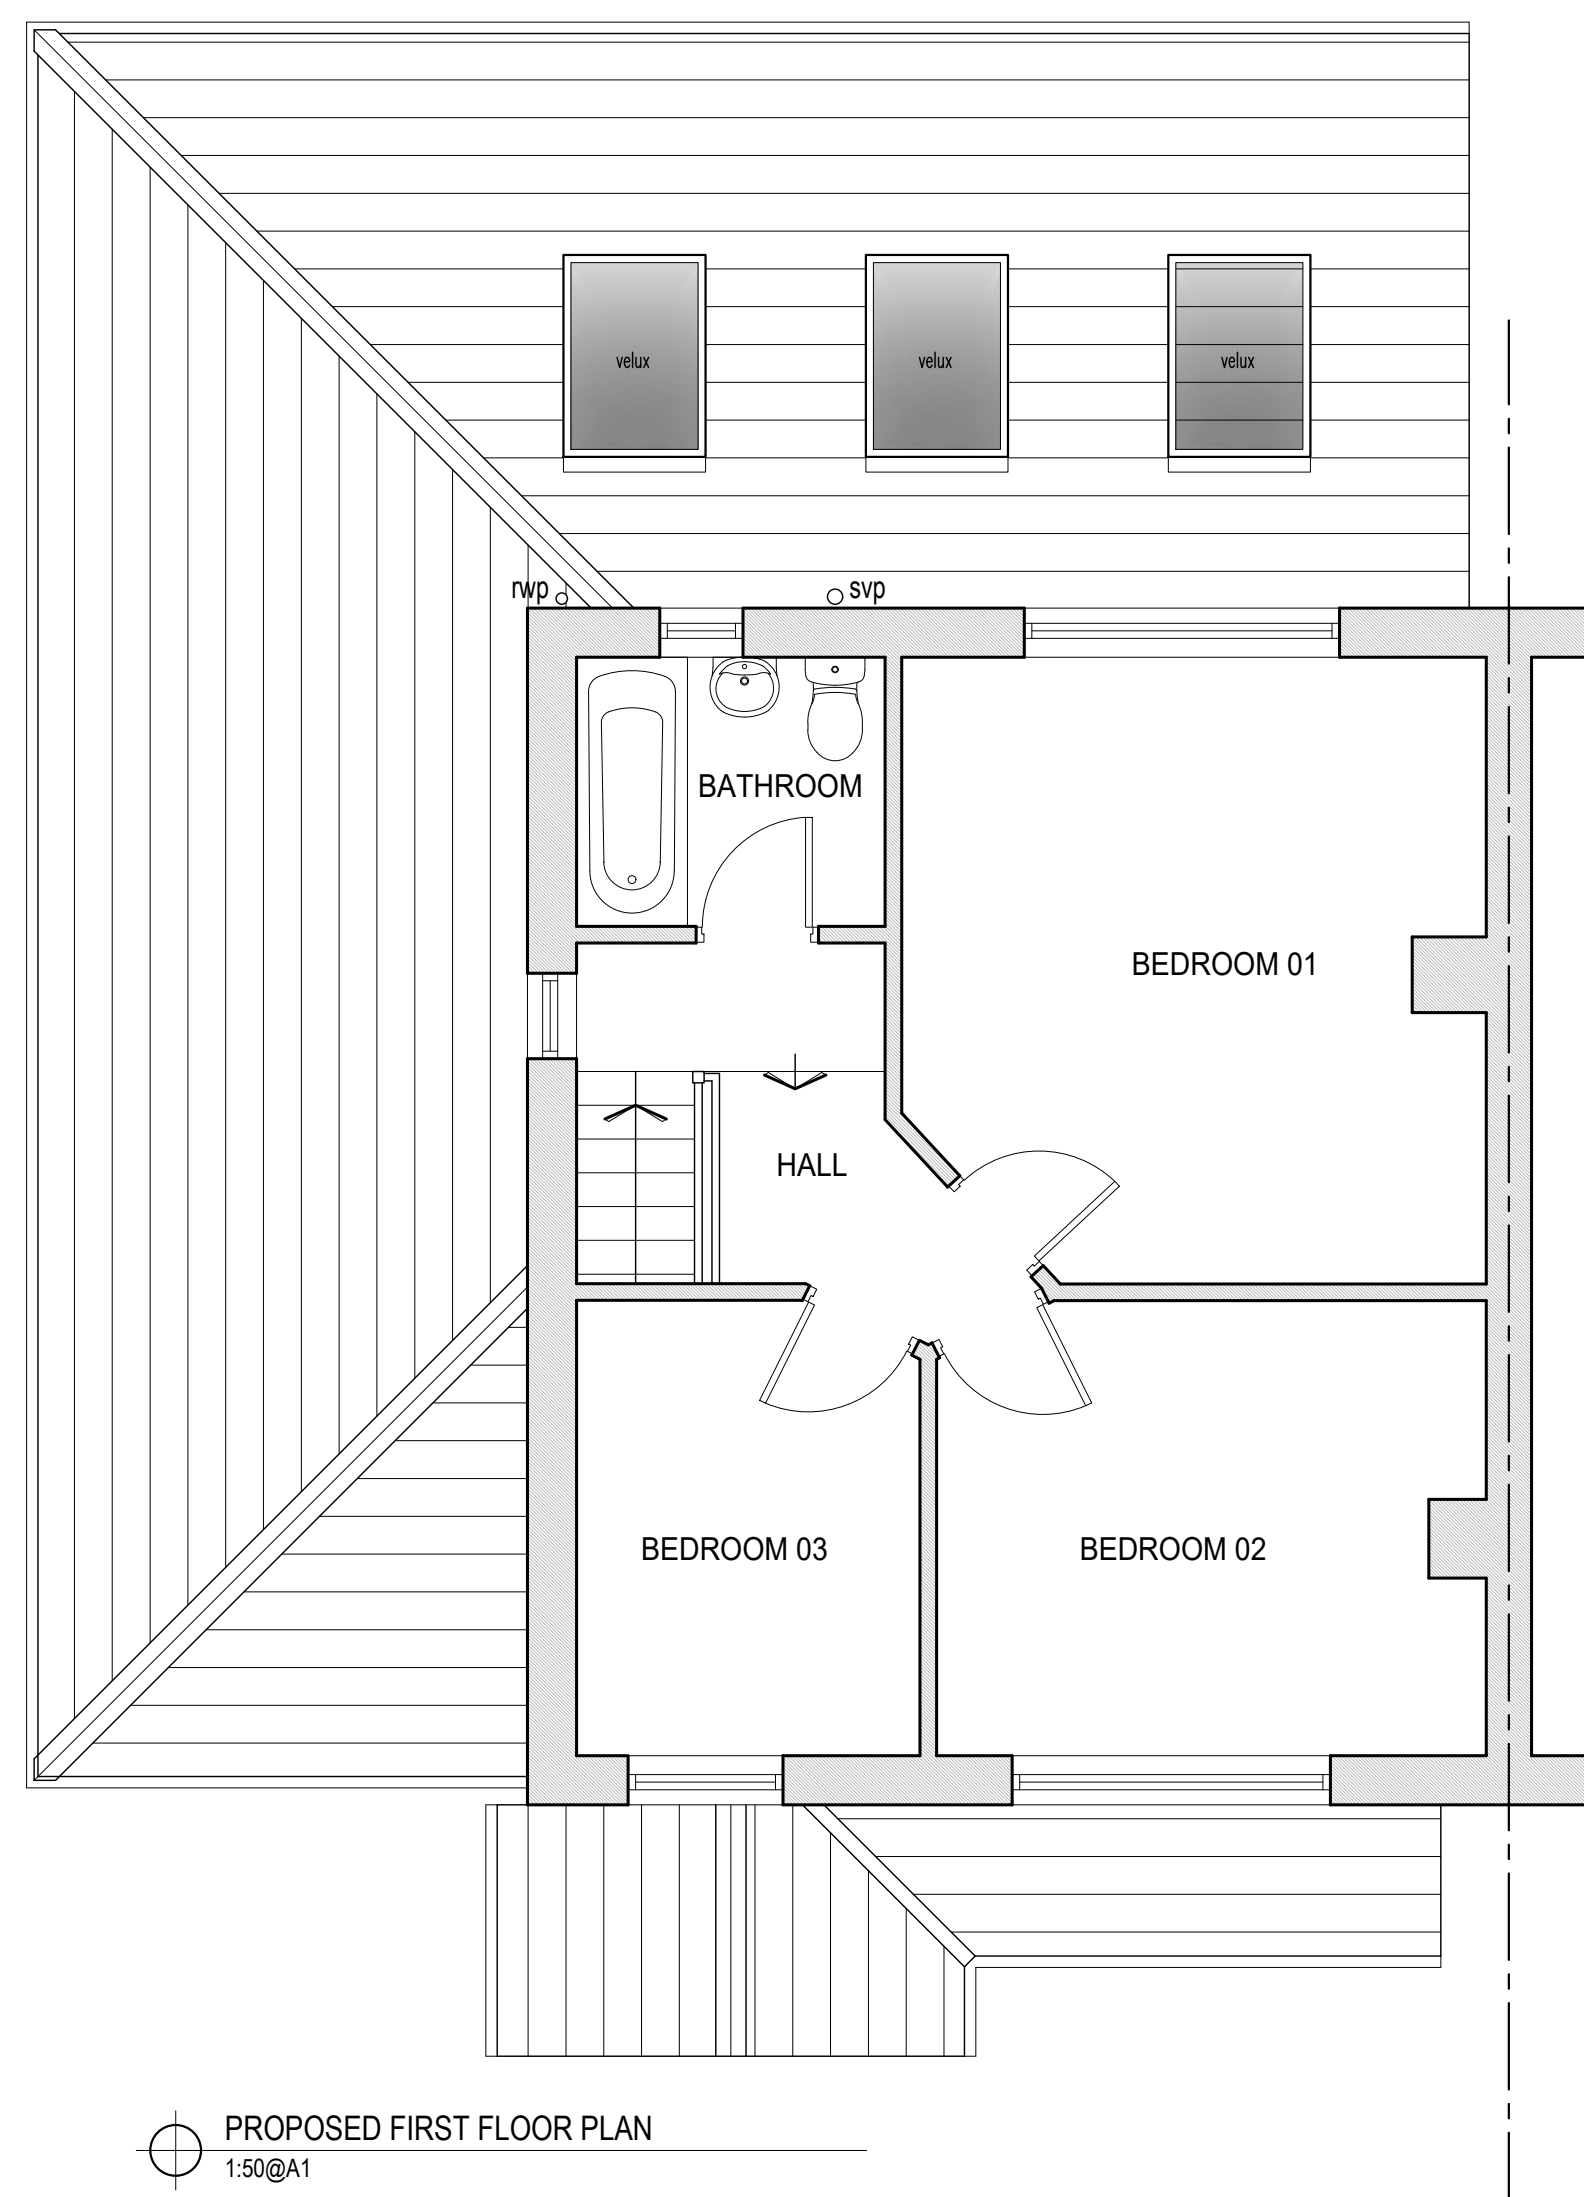
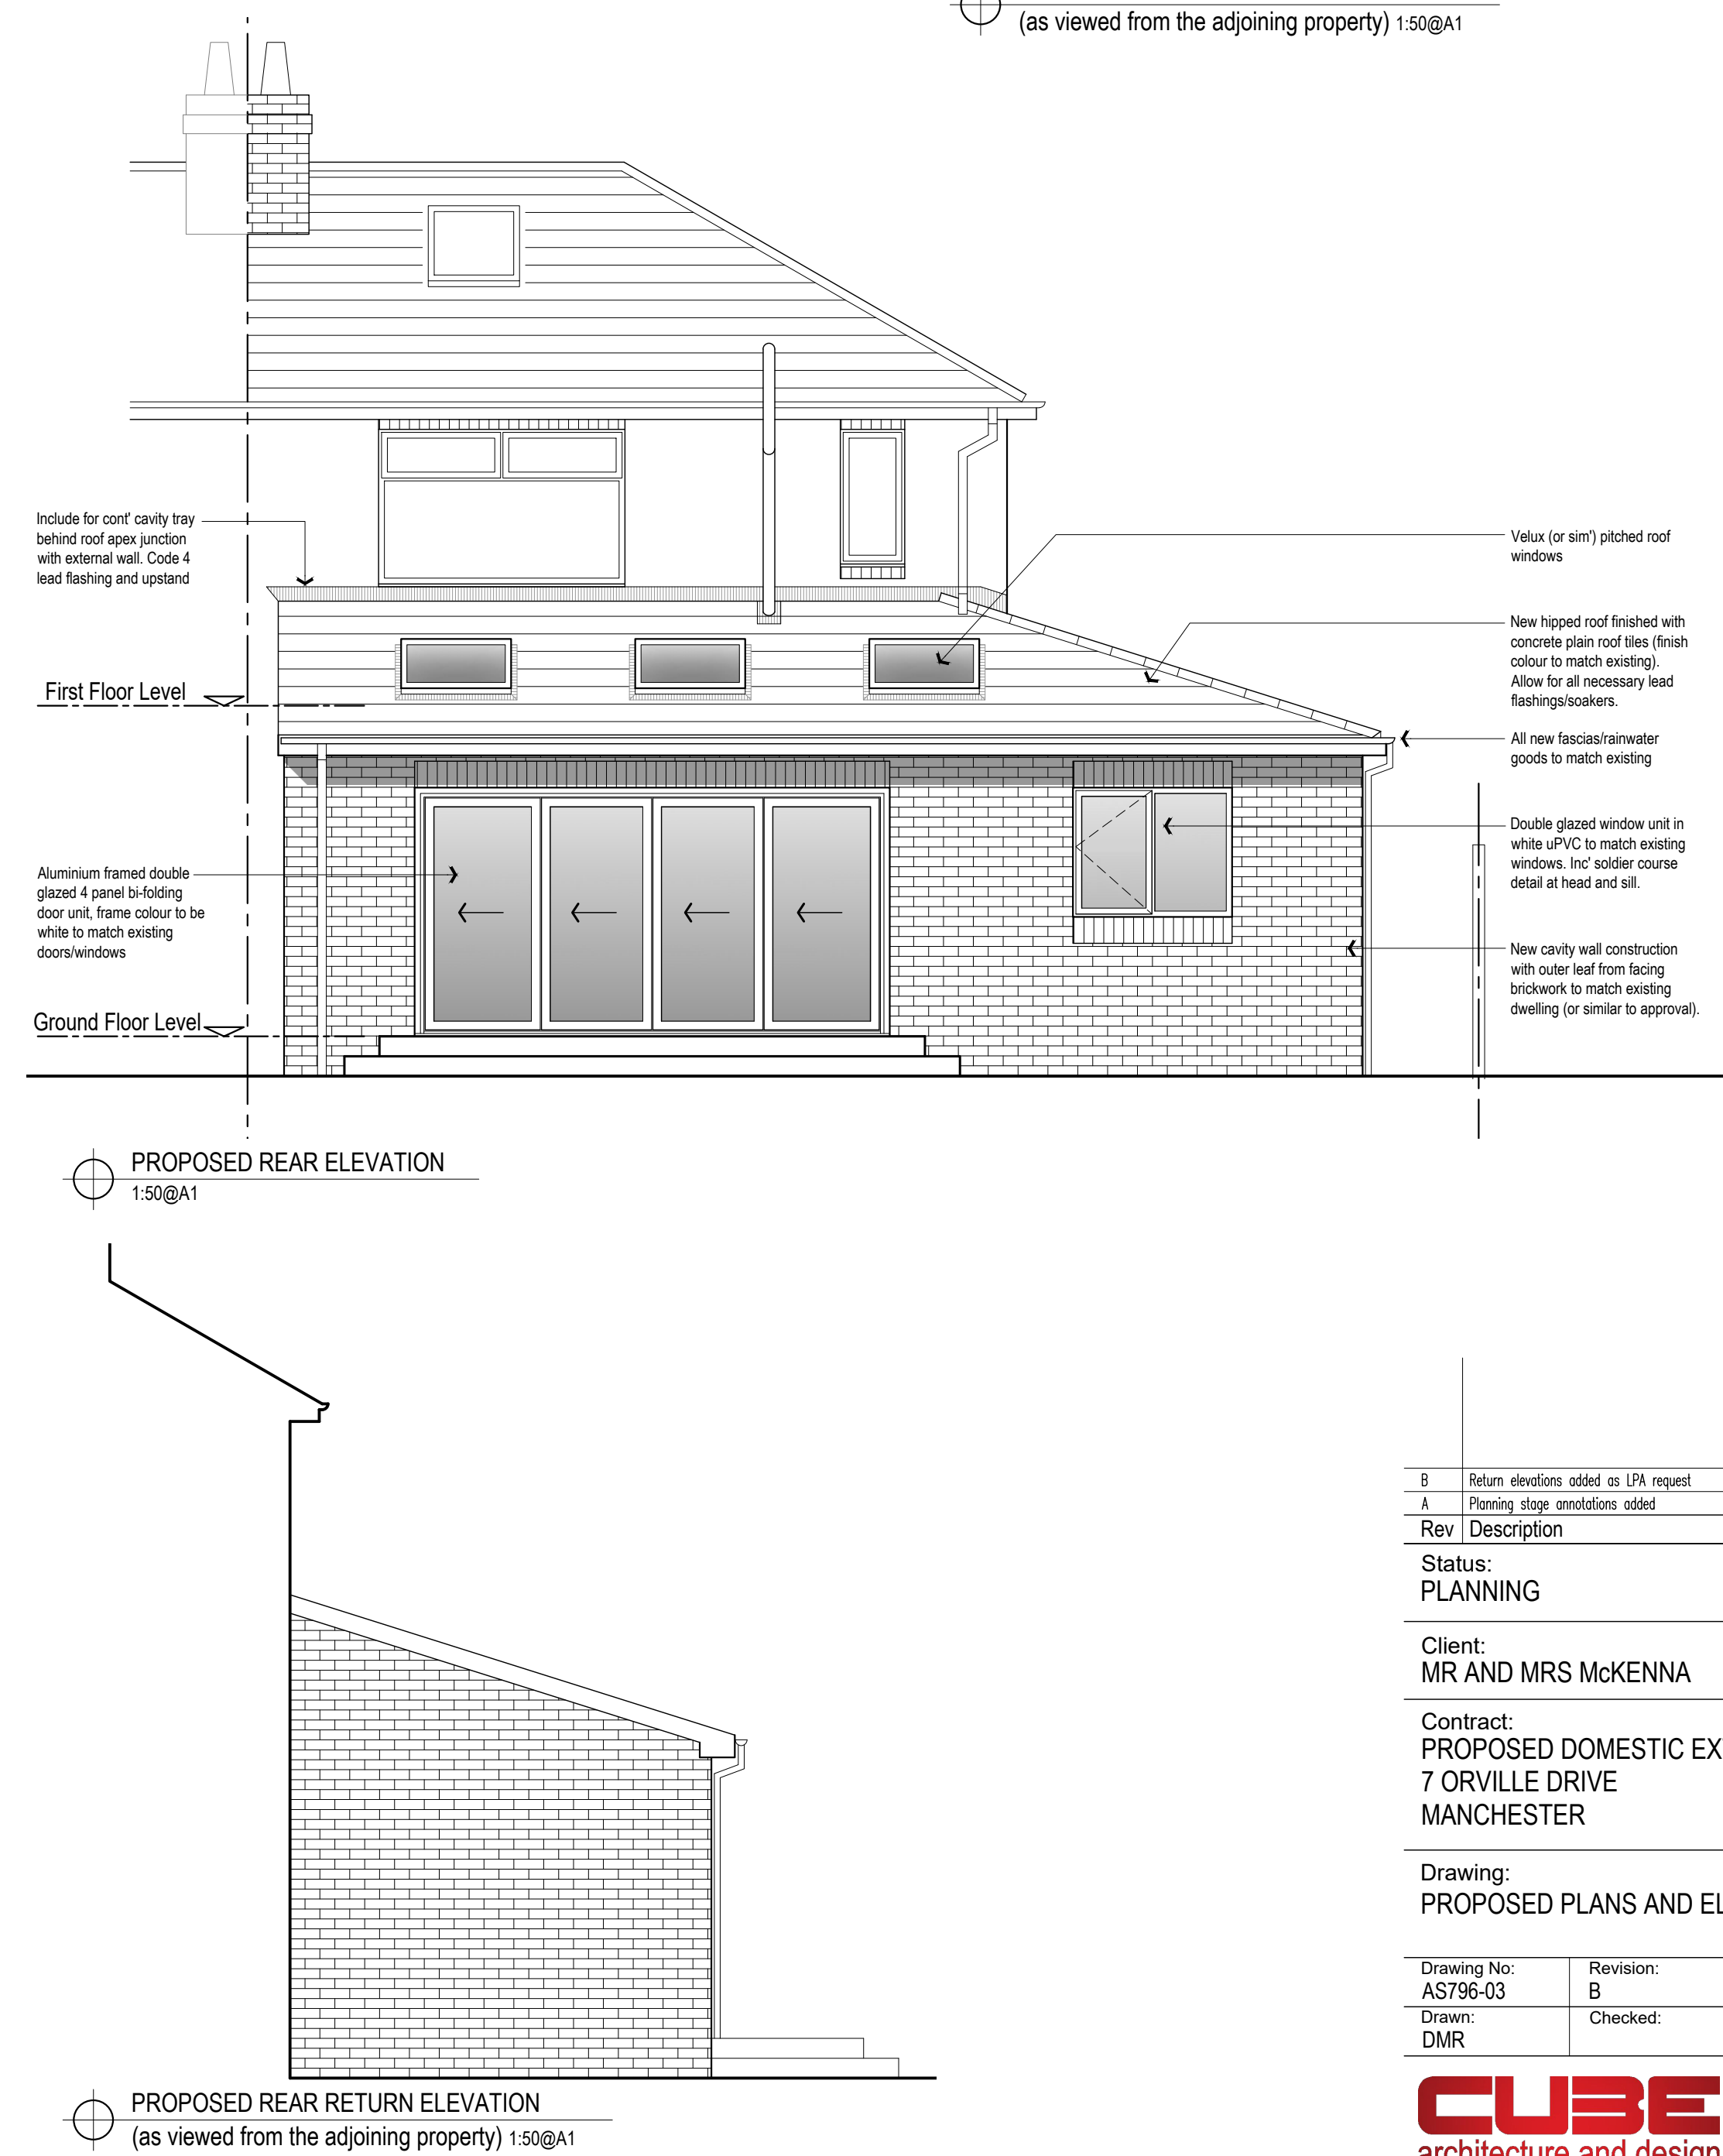
PROPOSED FRONT ELEVATION
1:50@A1



PROPOSED SIDE ELEVATION
1:50@A1



PROPOSED FRONT RETURN ELEVATION
(as viewed from the adjoining property) 1:50@A1

 PROPOSED GROUND FLOOR PLAN
1:50@A1 PROPOSED FIRST FLOOR PLAN
1:50@A1 PROPOSED REAR ELEVATION
1:50@A1 PROPOSED REAR RETURN ELEVATION
(as viewed from the adjoining property) 1:50@A1

B	Return elevations added as LPA request	03.08.22	DWR
A	Planning stage annotations added	15.07.22	DWR
Rev	Description	Date	By
Status: PLANNED			
Client: MR AND MRS McKENNA			
Contract: PROPOSED DOMESTIC EXTENSION 7 ORVILLE DRIVE MANCHESTER			
Drawing: PROPOSED PLANS AND ELEVATIONS			
Drawing No: A5796-03	Revision: B	Scales: 1:50@A1	
Drawn: DMR	Checked:	Date: APR '22	

CUBE
architecture and design
www.cubearchitecture.net
commercial house
clarence avenue
trafford park
m17 1qs
tel: 0161 848 5893