


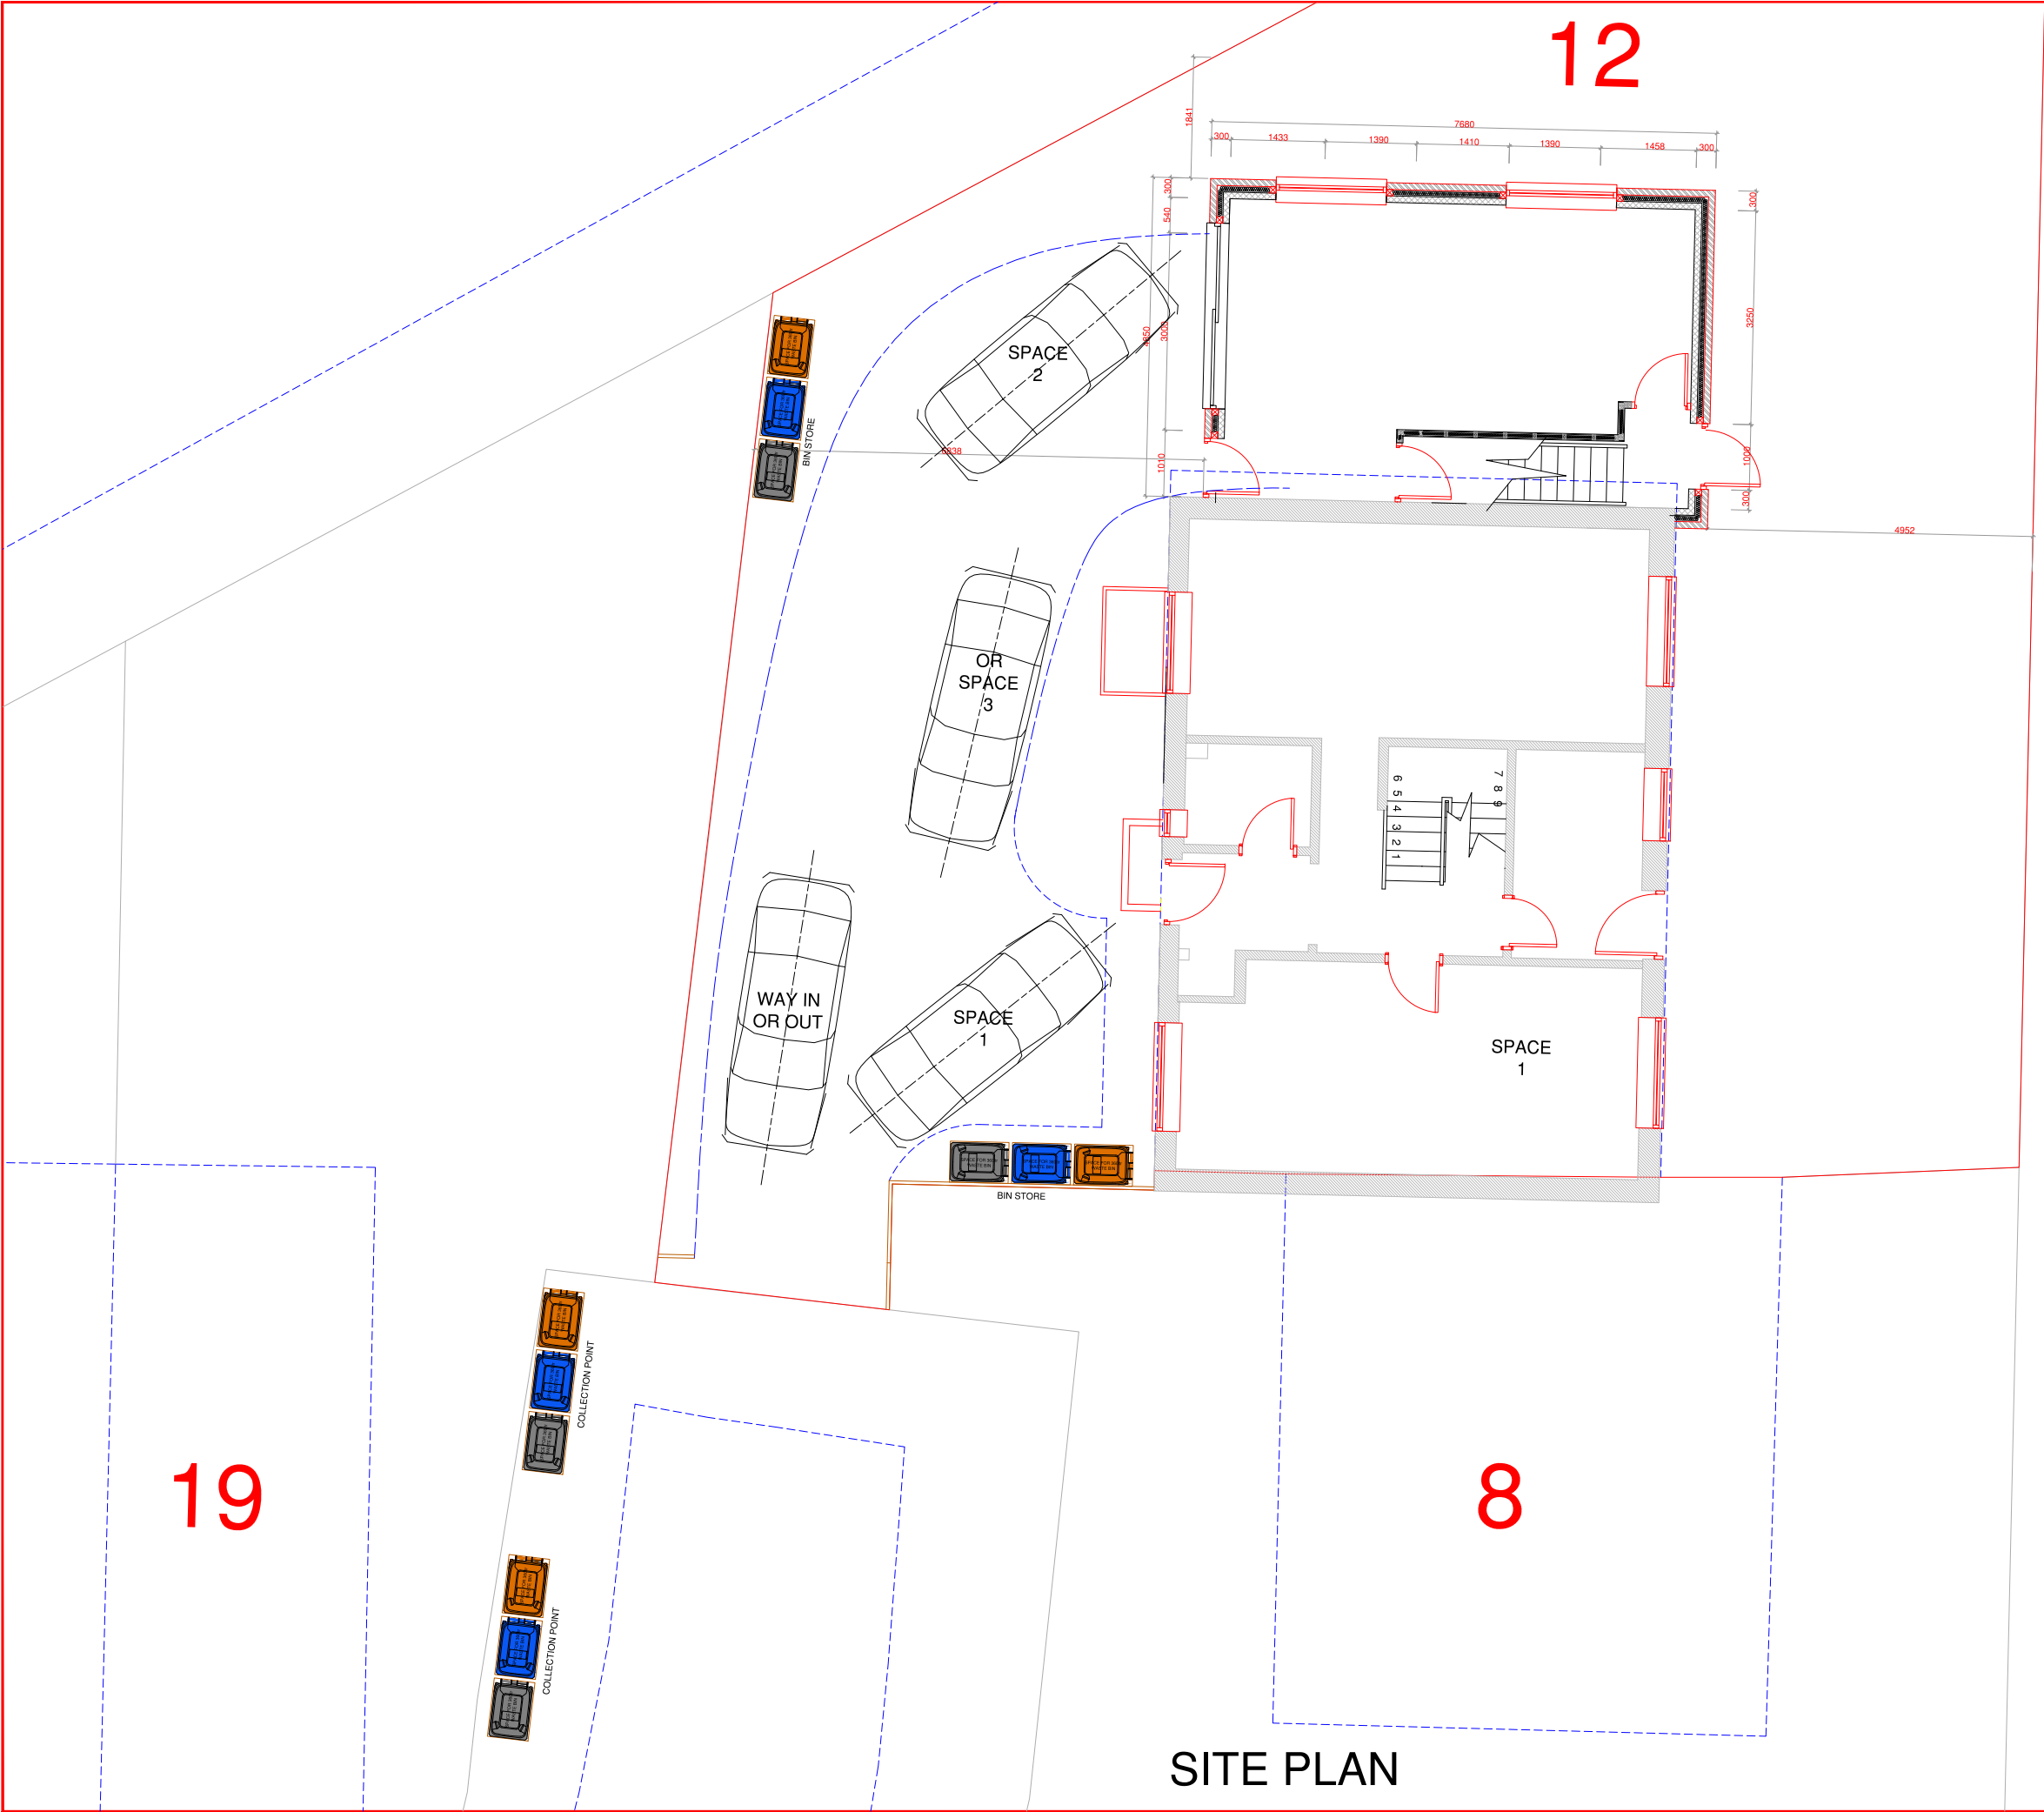

SITE PLAN

Notes:

NOTES

REV:	DESCRIPTION:	BY:	DATE:



Arch Designs
Don't just dream it,
let us design it!
www.archdesigns.co.uk

CLIENT: **AKMAL KHAN**
12 Dunsmore Close
Manchester
M16 7EW

ARCHITECT: **MR REUBEN RAMELIZE**
ARCH DESIGNS, WILSONS PARK C/O MAS
MONSALL ROAD
MANCHESTER M40 8WN

DRAWN: REUBEN	CHECKED: checked	DATE: JULY 2022	REVISION: ---
-------------------------	---------------------	---------------------------	------------------

PROJECT NAME: **TWO STORY SIDE EXTENSION**

DRAWING TITLE: **SITE PLAN**

SCALE: 1:100	SHEET SIZE: A3	SHEET NO: 07
------------------------	--------------------------	------------------------

PROJECT NO: 2022/24	STATUS: BUILDING REGS
-------------------------------	---------------------------------

DRAWING NO: **A3/07**