



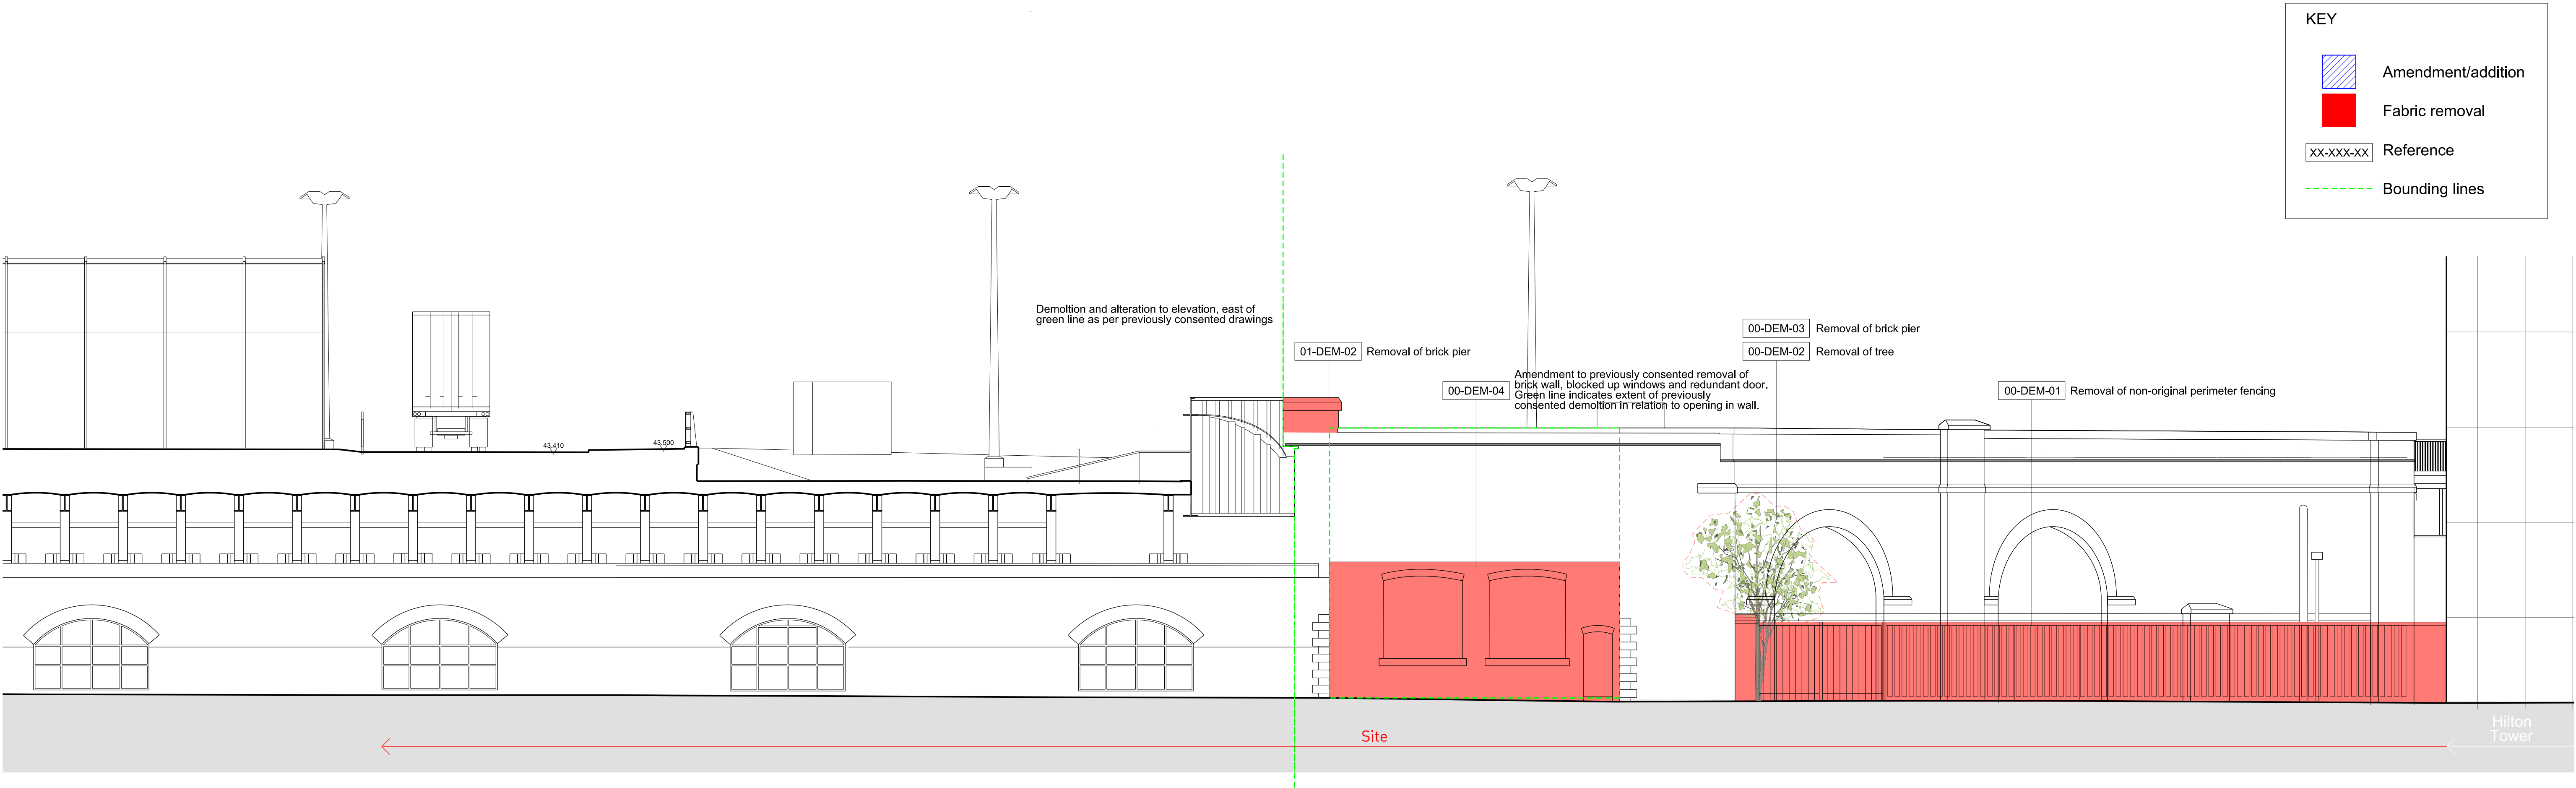

North Elevation

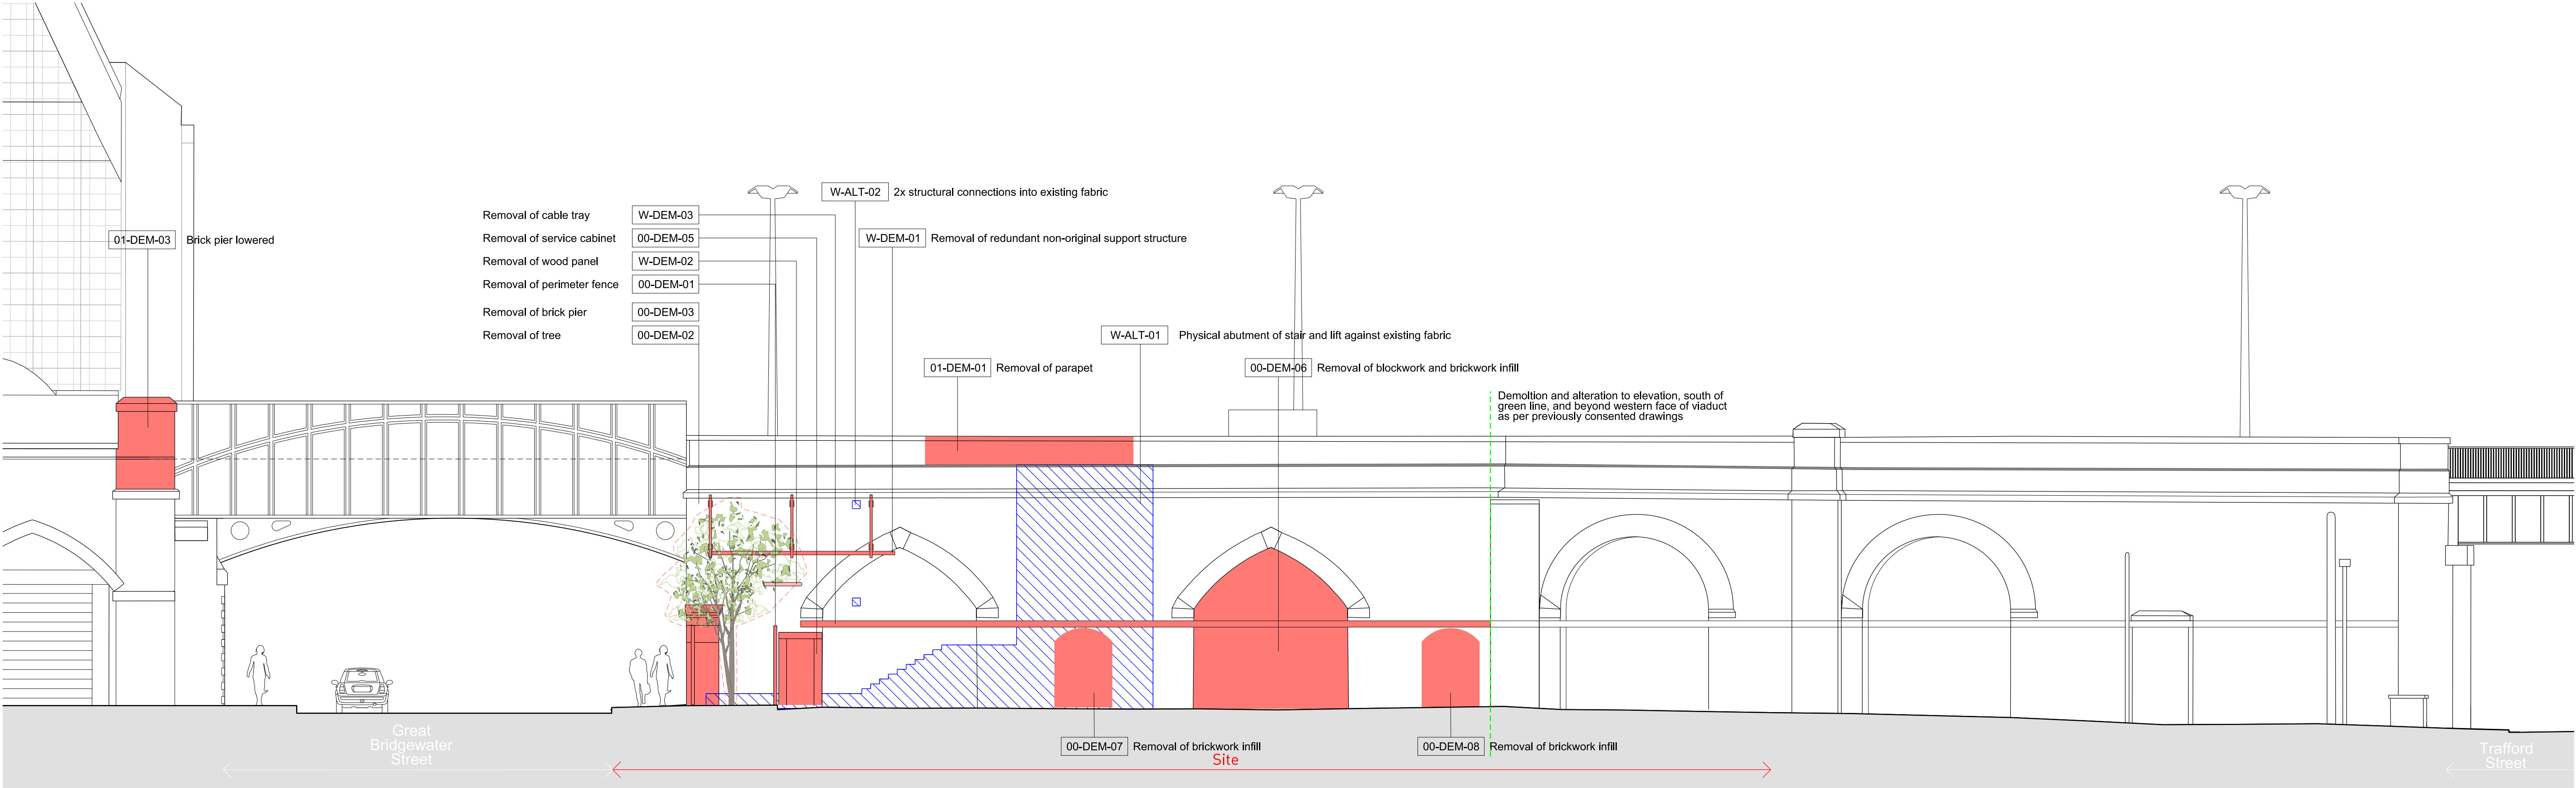

West Elevation

This drawing is copyright
Do not scale off dimensions.
All dimensions to be checked on site by contractor.
Contractor to report any dimensional discrepancies,
errors or omissions prior to commencing on site.

NOTE:

NORTH

Rev	Date	Description
00	15-05-2020	Planning Issue
01	15-12-2020	Non-Material Amendment Application
02	16-12-2020	Non-Material Amendment Application
03	19-02-2021	Non-Material Amendment Application
04	04-04-2022	Minor Material Amendment Application

Project Title
Viadux
Great Bridgewater Street Stair and Lift
Great Bridgewater Street
Manchester

Status
Planning

Drawing Title
Alterations - Existing Great Bridgewater
Street and West Elevation

Job No	Scale	Date
10337	1:200 @ A3 / 1:100 @ A1	15 June 2020

Drawing No	Revision
10337-Z1-A-B5D9-JC20-XE-XX-001	04

simpsonhaugh

MANCHESTER
Riverside, 4 Commercial St
Manchester M15 4RQ
+44 (0)161 835 2345
www.simpsonhaugh.com

LONDON
5-8 Roberts Place
London EC1R 9BB
+44 (0)20 7549 4000
mail@simpsonhaugh.com