



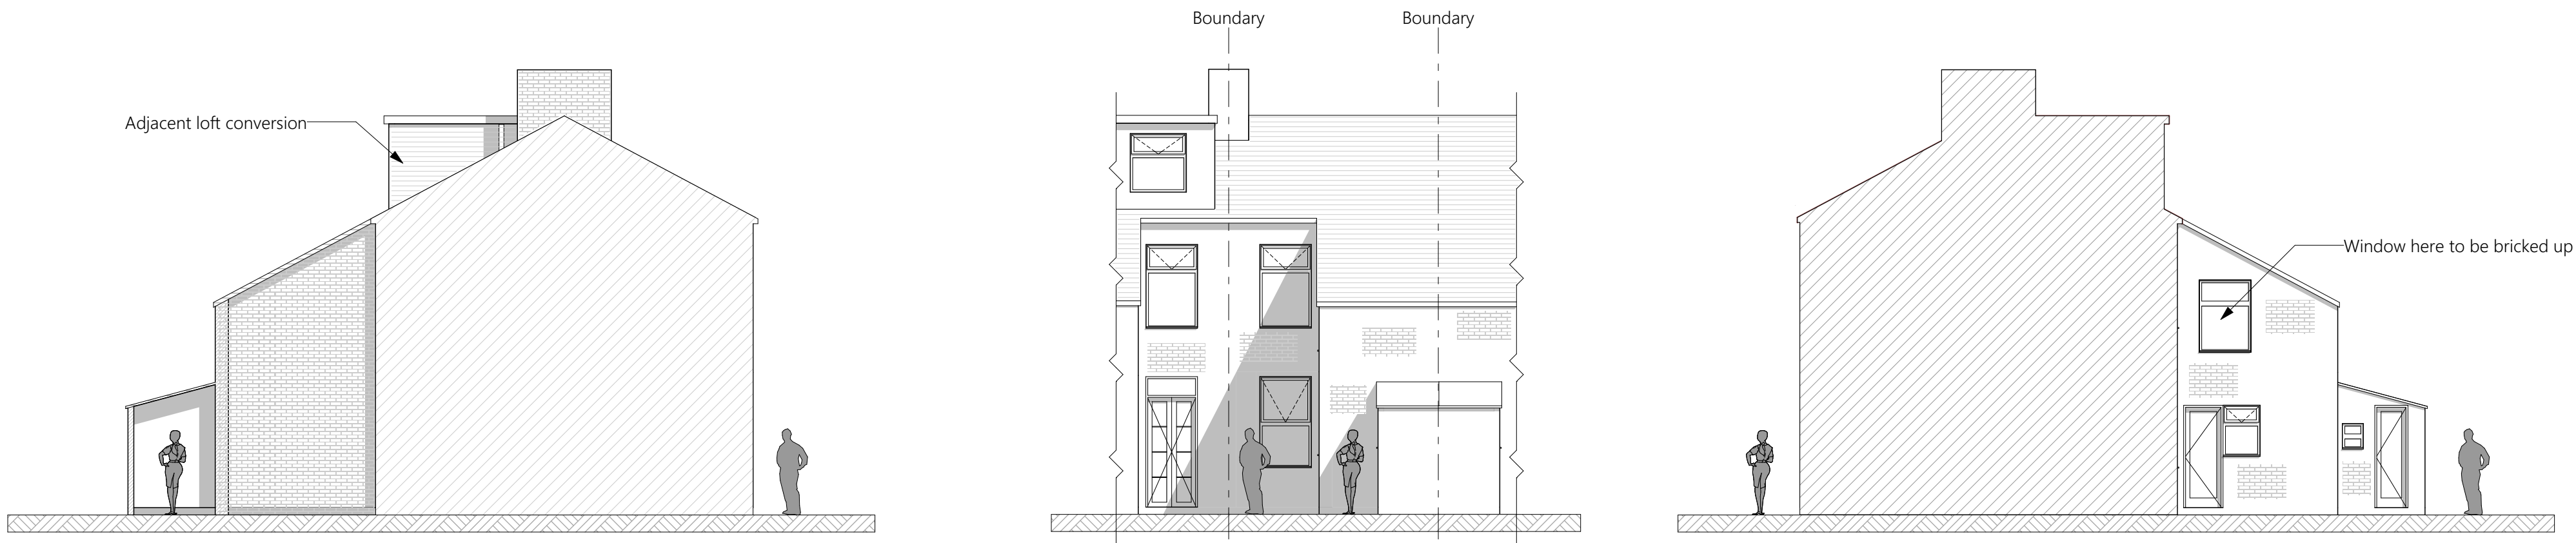


E-07 Existing Section/Side Elevation 1:100 E-01 Existing Rear Elevation 1:100 E-05 Existing Section/Side Elevation 1:100

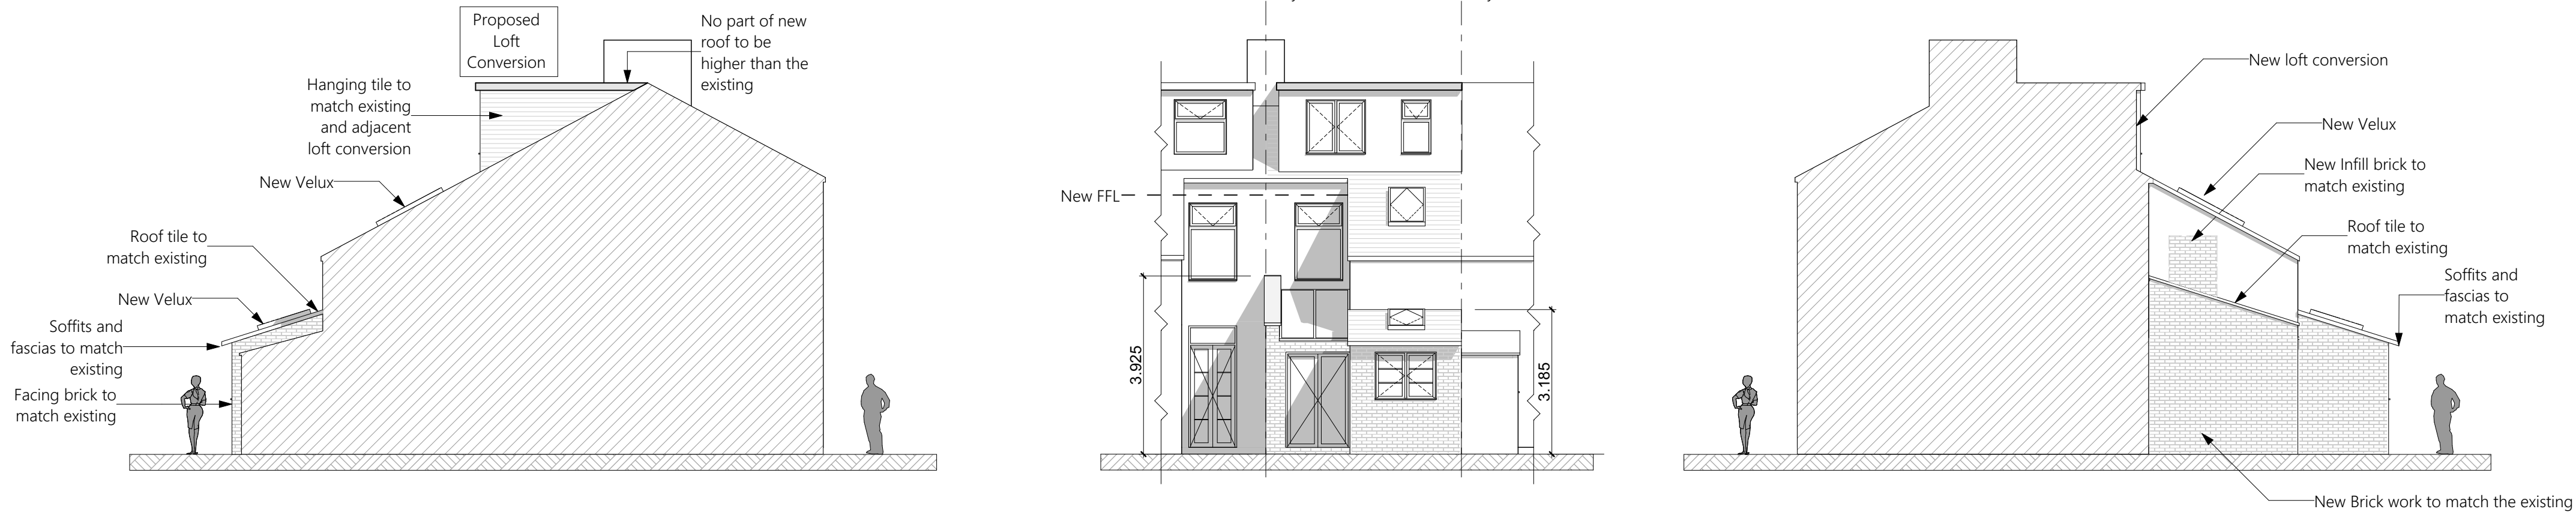


E-08 Proposed Section/Side Elevation 1:100 E-02 Proposed Rear Elevation 1:100 E-06 Proposed Section/Side Elevation 1:100



3d Perspective

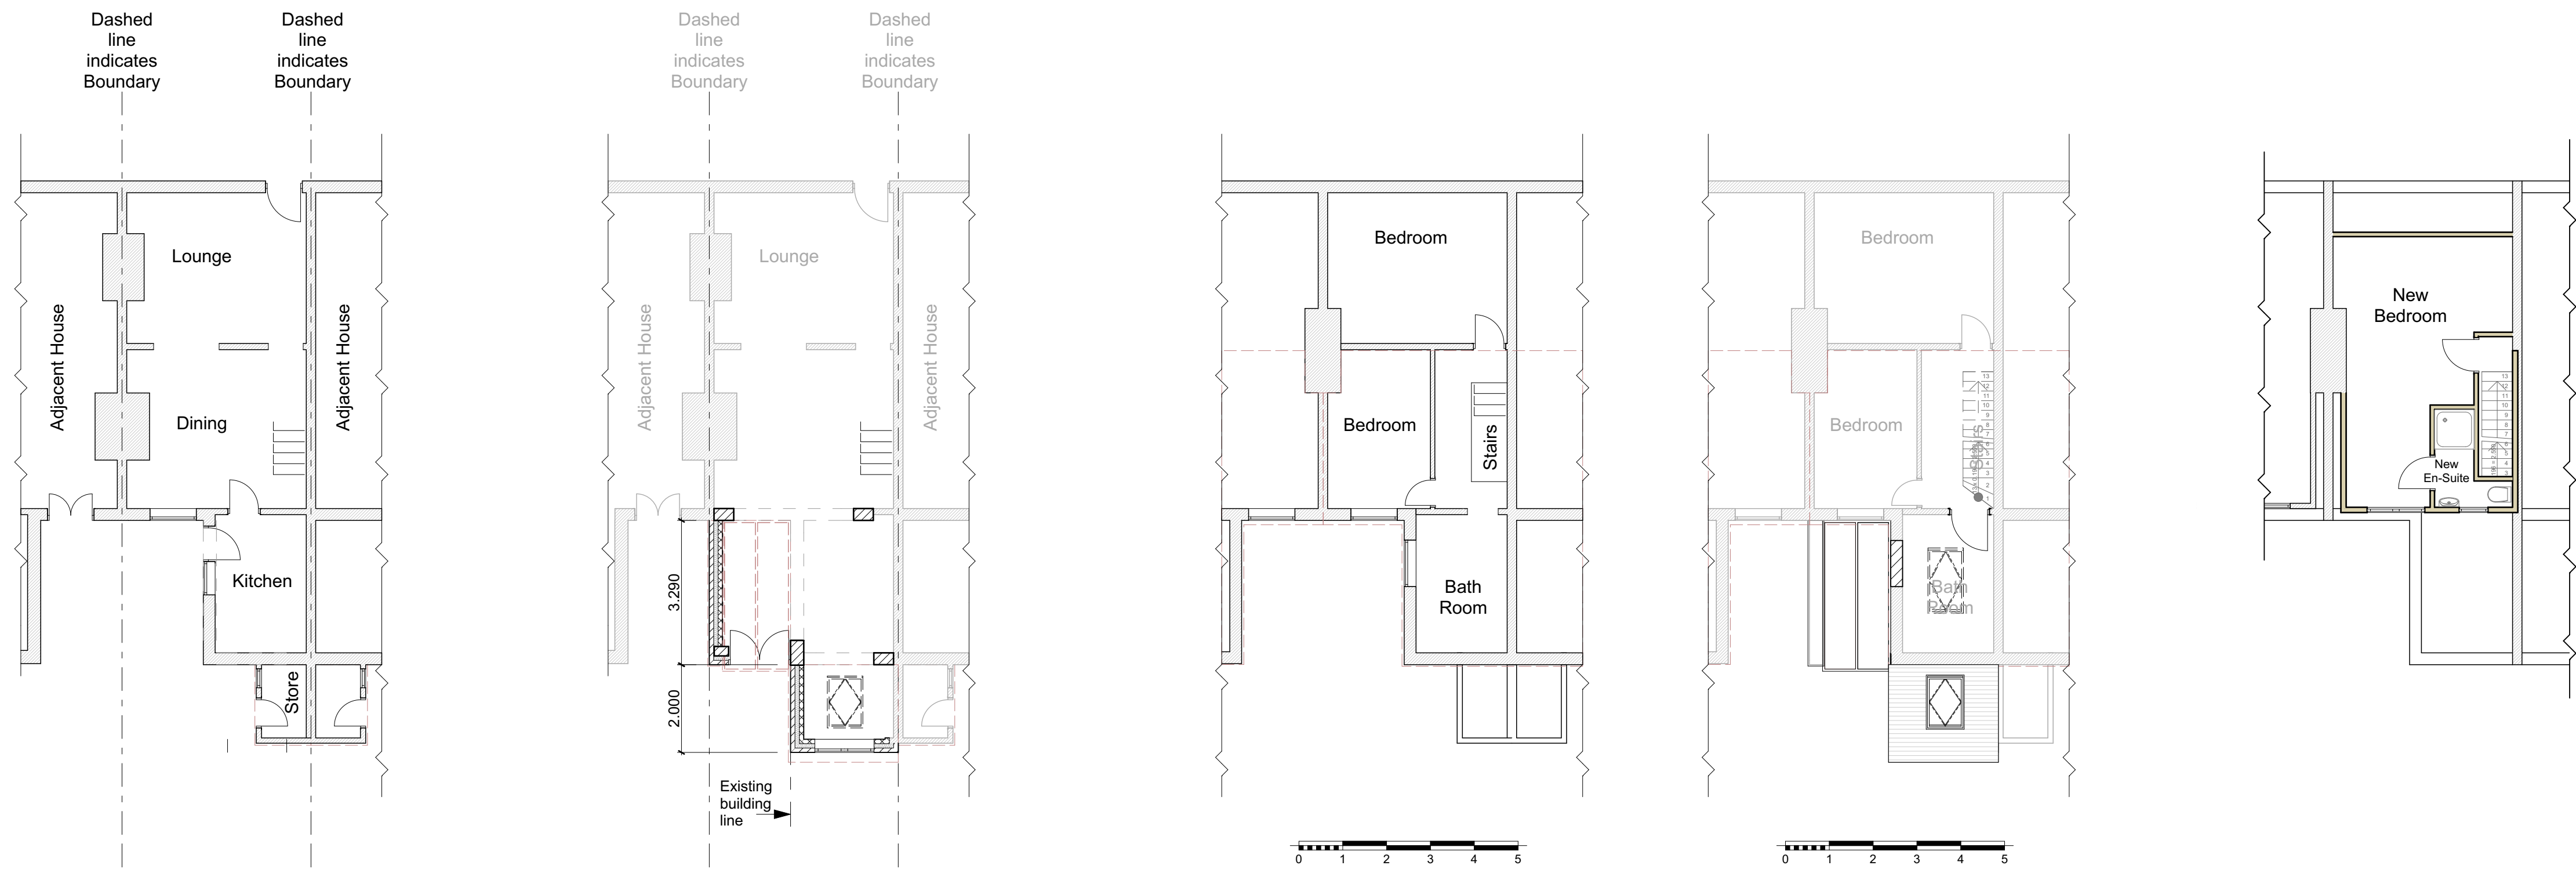

0. Existing Ground Floor Plan 1:100 0. Proposed Ground Floor Plan 1:100 1. Existing First Floor Plan 1:100 1. Proposed First Floor 1:100 2. Proposed Second Floor 1:100

 

Rev	Details	By	Date
 Tel: 01942-366006, www.consulting-geomatic.co.uk			
Client Mr M. Whitehurst		Project Single Storey Rear Extension with Loft Conversion: 33 Henwood Rd, M20 4XQ	
Title Existing and Proposed Plans and Elevations		By GB	Date 01/07/2022
Status Planning		Dwg N° 1216	Scale 1:100
		03	