



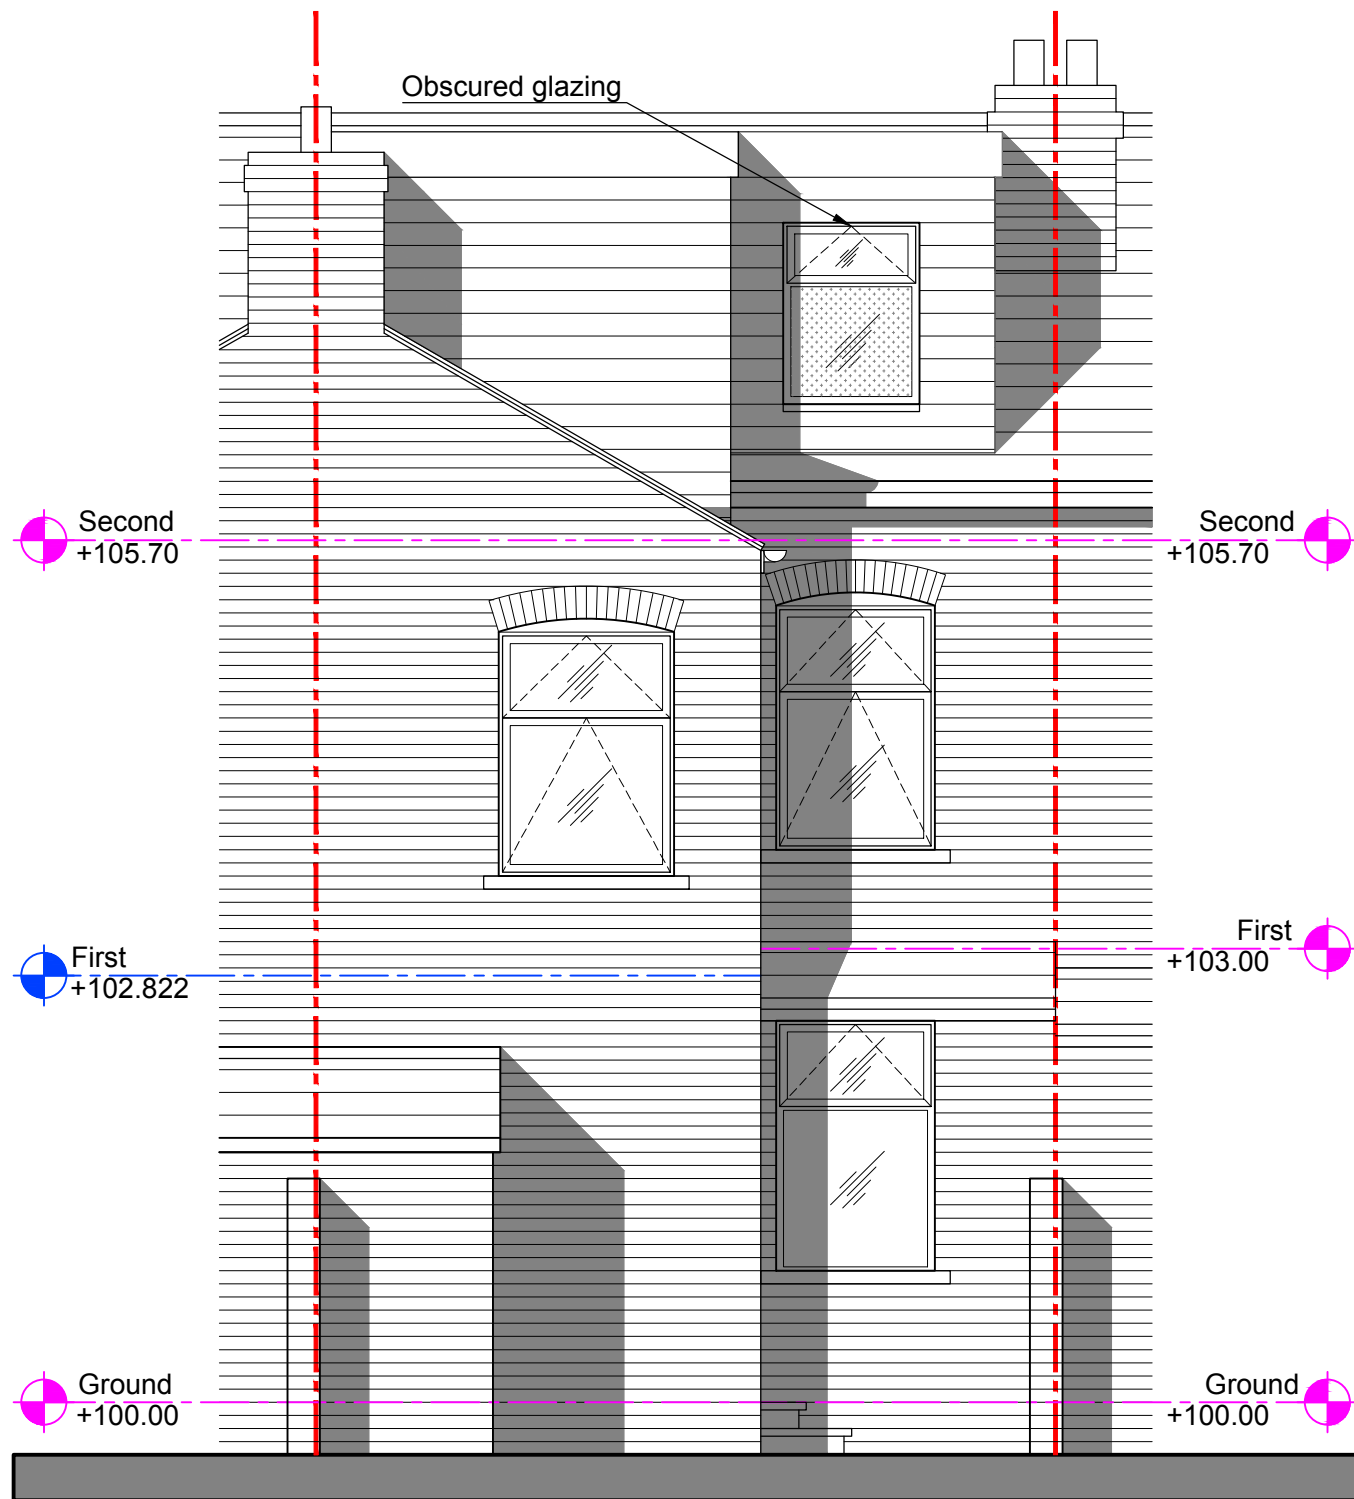

Rear South Elevation

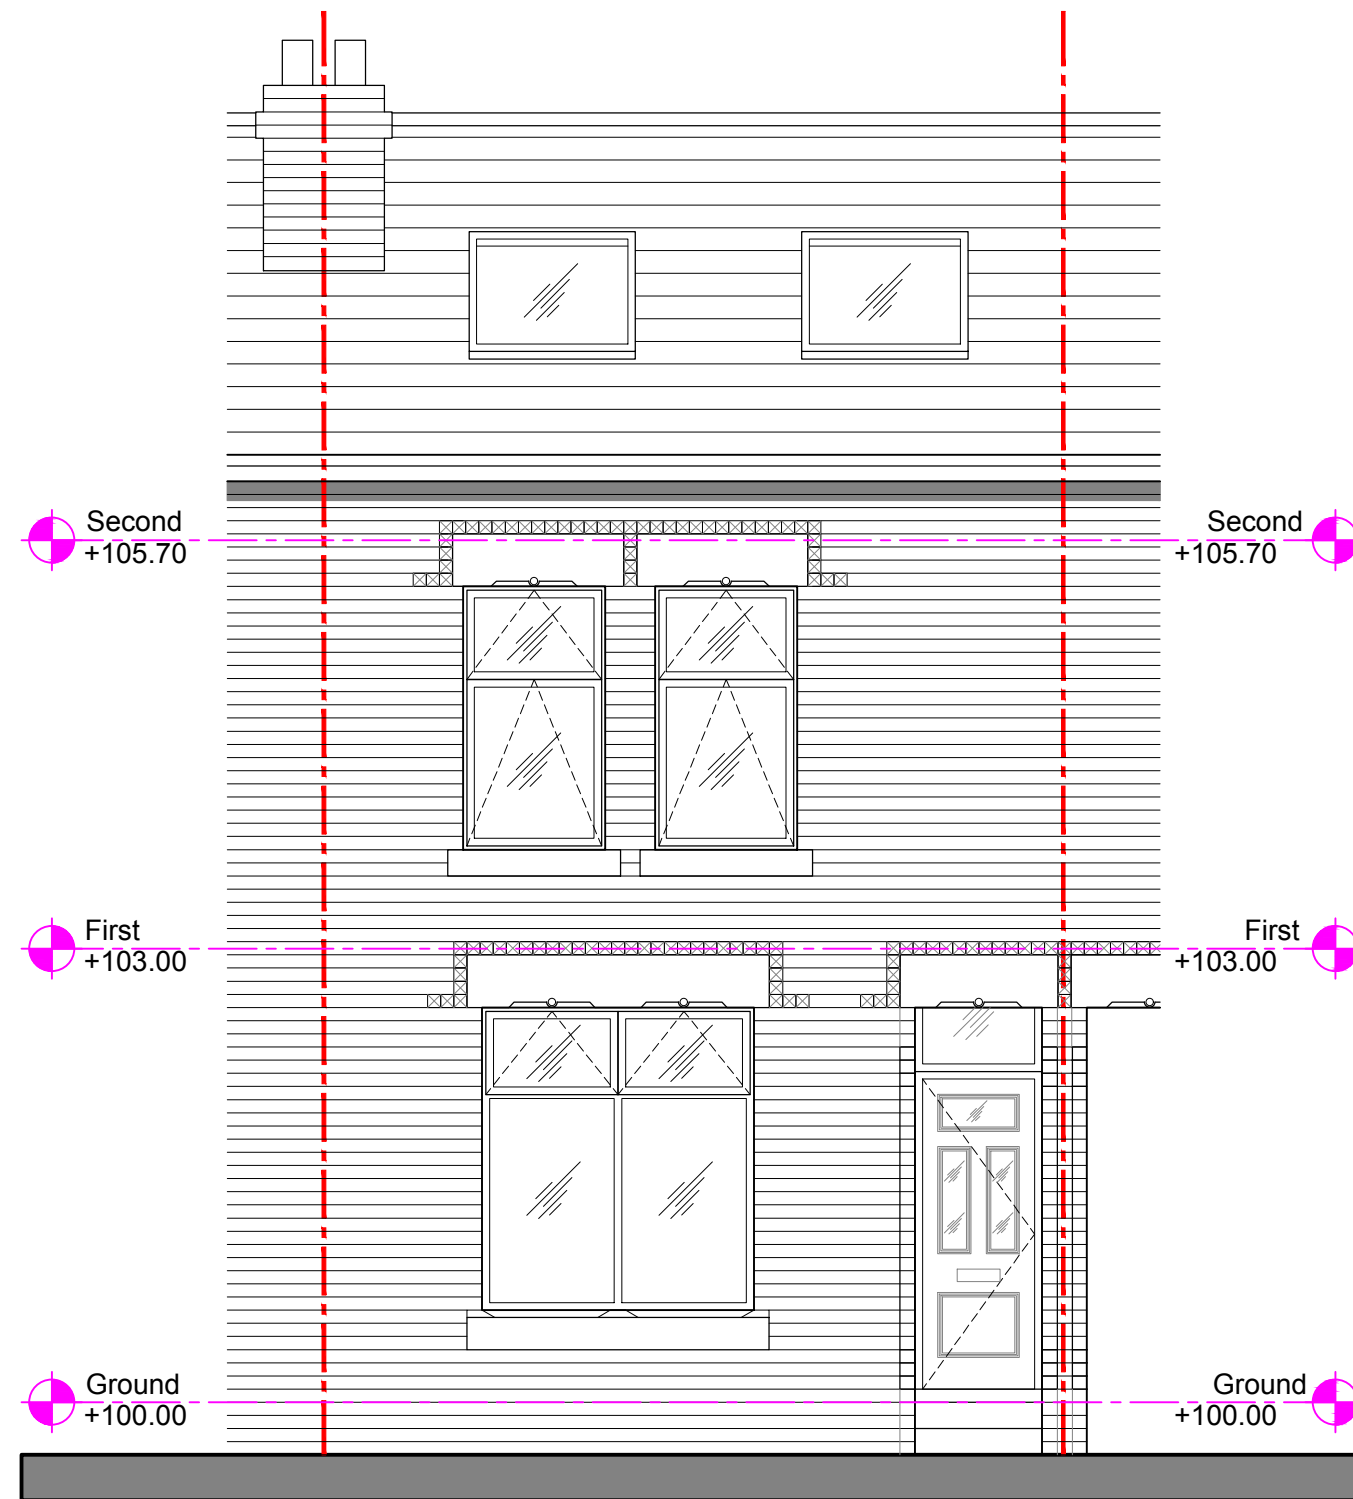

Front North Elevation

PLANNING		Project:	
		8Bankfield Avenue M13 0ZP	
		Loft conversion with dormer	
		Client:	
		J&R Patrick Ltd	
		Drawing Title:	
		PROPOSED Elevations	
		NORTH AND SOUTH	
Drawing No:	Rev:		
2071_PL_2007			
Drawn By:	Checked:	Scale:	Date:
		1:50@A3	27.06.22