


NOTES
ALL DIMENSIONS TO BE CHECKED ON SITE PRIOR TO ANY MANUFACTURING OR FABRICATION AND ANY ANOMALIES TO BE BROUGHT TO THE ATTENTION OF THE ARCHITECT.

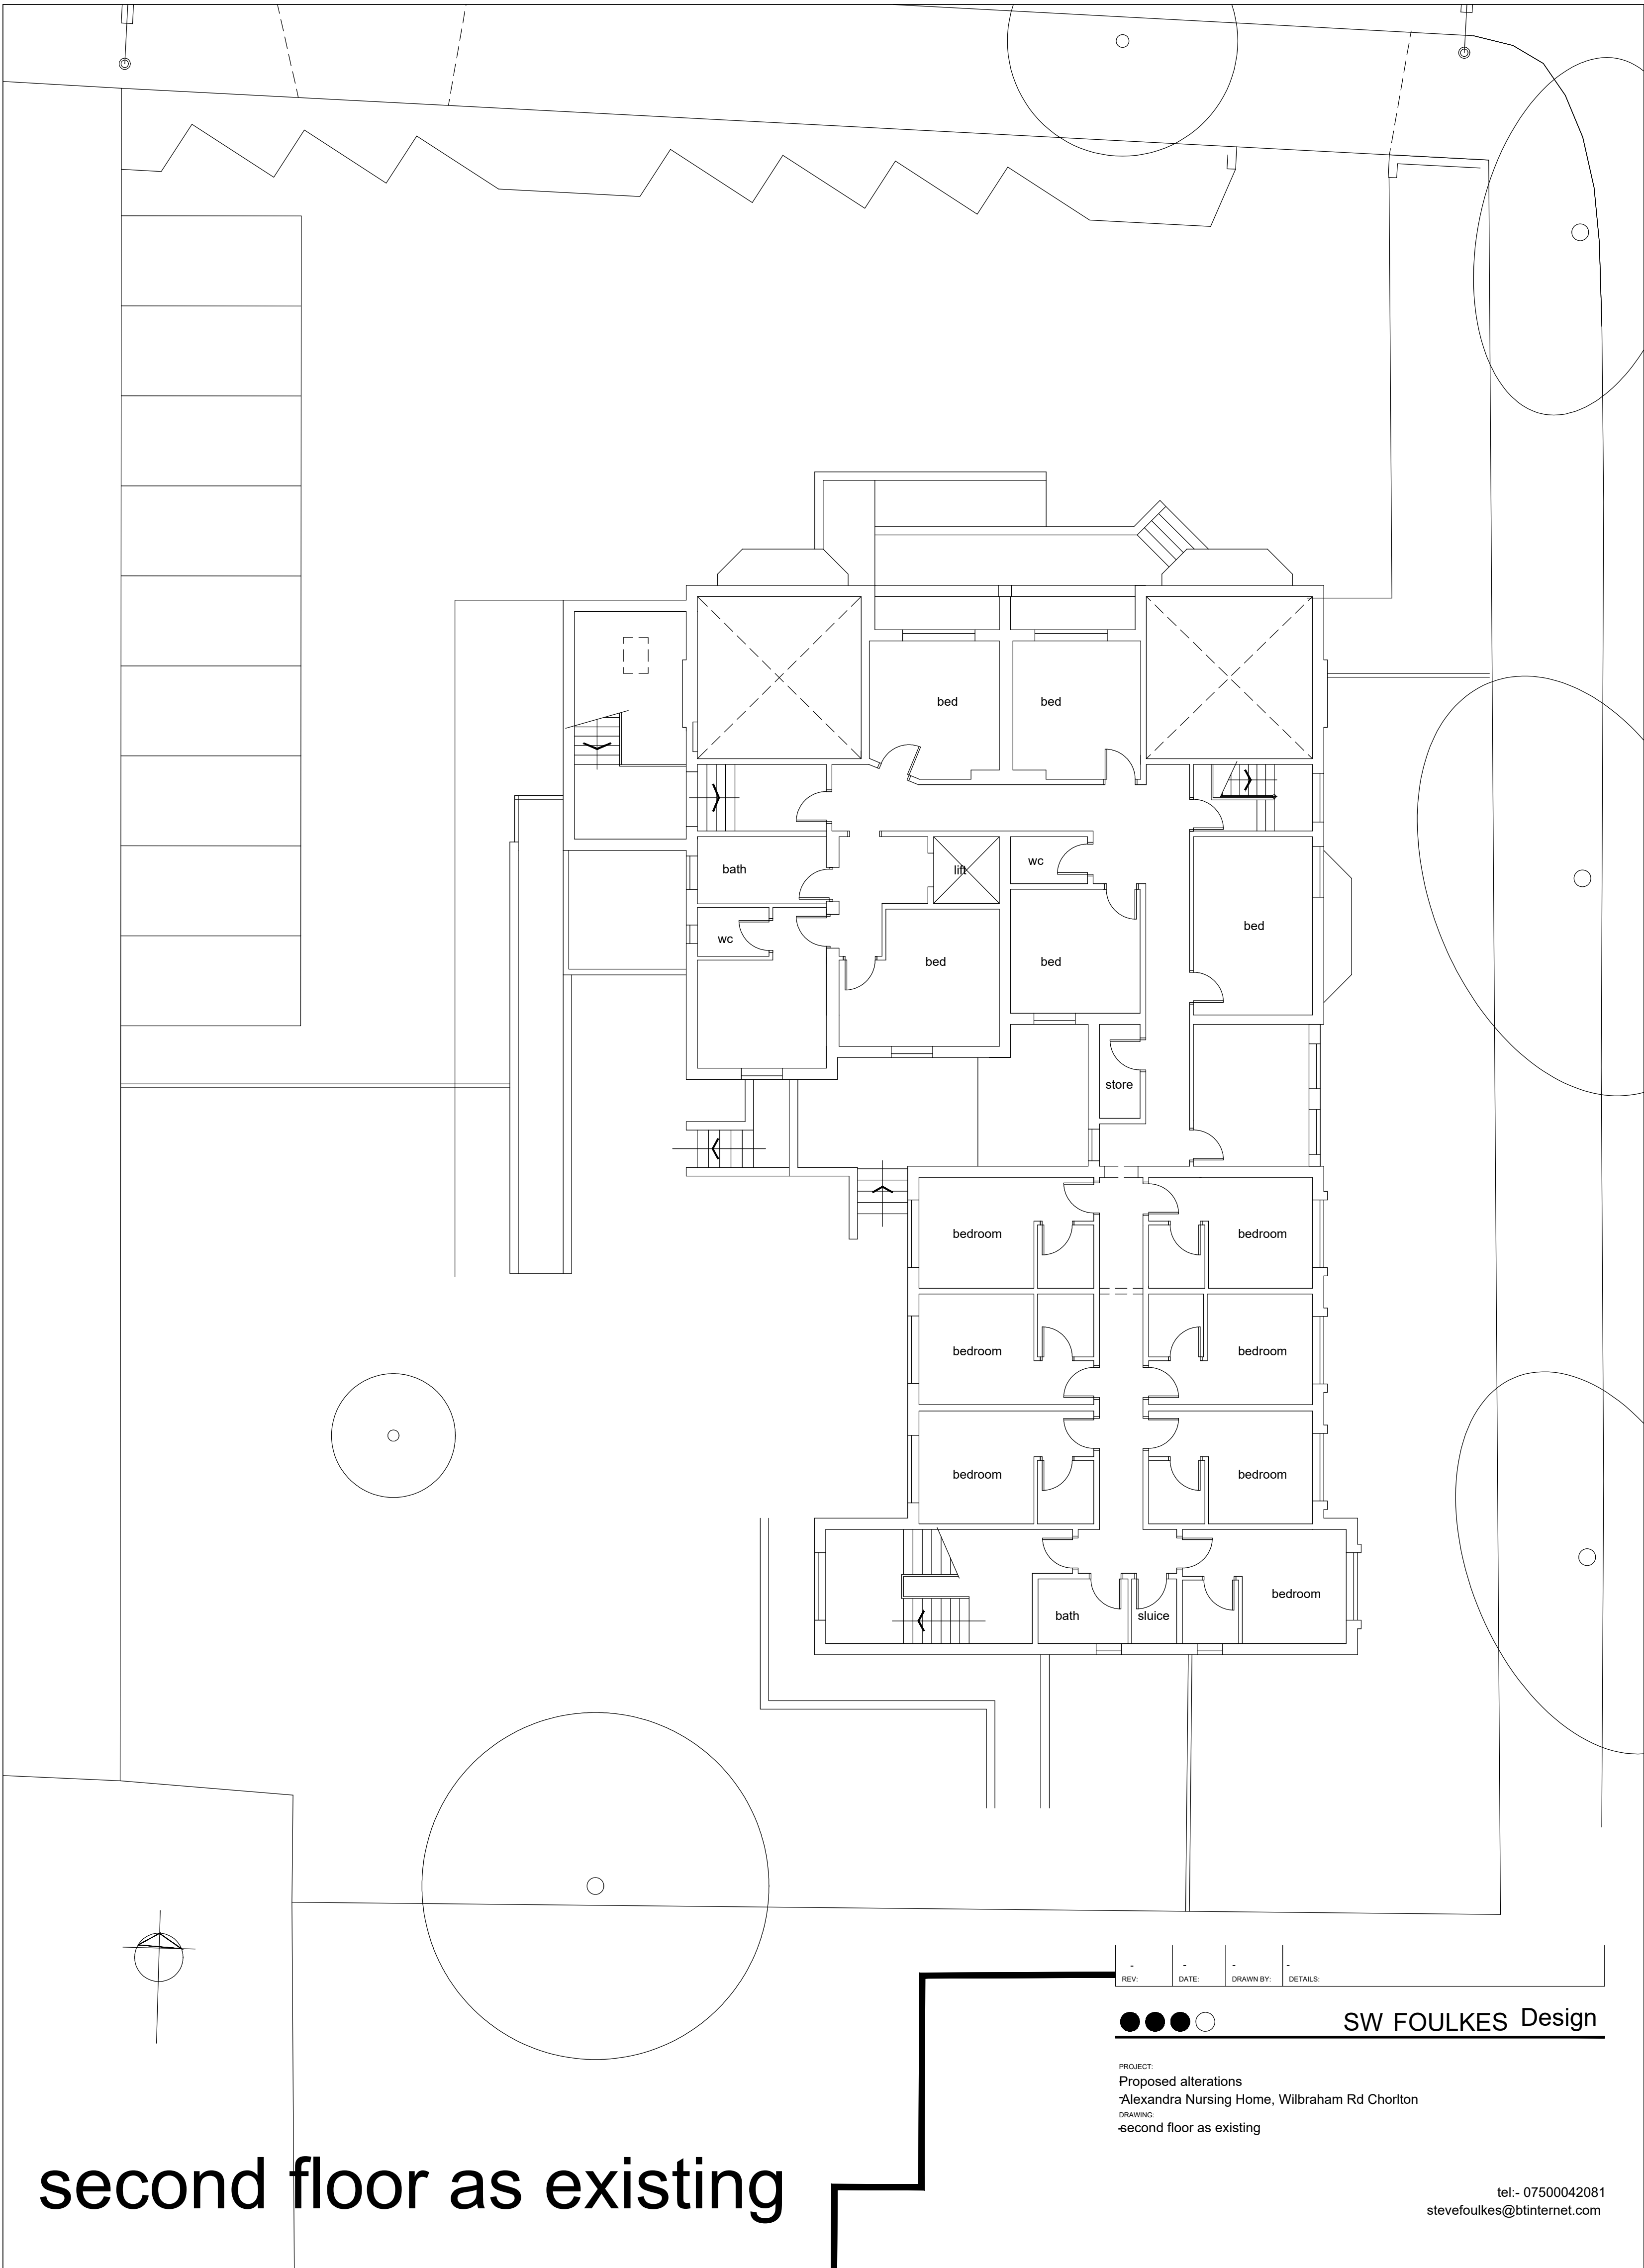

second floor as existing

REV: DATE: DRAWN BY: DETAILS:
●●●○ SW FOULKES Design
PROJECT:
Proposed alterations
Alexandra Nursing Home, Wilbraham Rd Chorlton
DRAWING:
second floor as existing
tel:- 07500042081
stevefoulkes@btinternet.com

0 5m
SCALE 1:100

PLANNING ISSUE

SUBJECT TO LOCAL AUTHORITY APPROVAL

A	FIRST ISSUE	TB	20.06.22
REV	AMENDMENTS	BY	DATE
PROJECT PROPOSED ALTERATIONS/EXTENSION ALEXANDER CARE HOME 355-357 WILBRAHAM ROAD CHORLTON MANCHESTER M16 8NP			
CLIENT IMTIAZ AND AMIR KHAN			
DRAWING TITLE SECOND FLOOR PLAN AS EXISTING			
DRAWN	TB	DATE	20.06.22
CHECKED		SCALE	1:100 (A1)
APPROVED			
HOWARD & SEDDON A.R.I.B.A. CHARTERED ARCHITECTS 64 WASHWAY ROAD SALE, CHESHIRE, M33 7RE TEL NO. 0161 - 973 8296 FAX NO. 0161 - 962 3485 E-MAIL : ADMIN@HOWARDANSEDDON.CO.UK			
JOB No.	13,646	DRG No.	06
		REVISION	A