



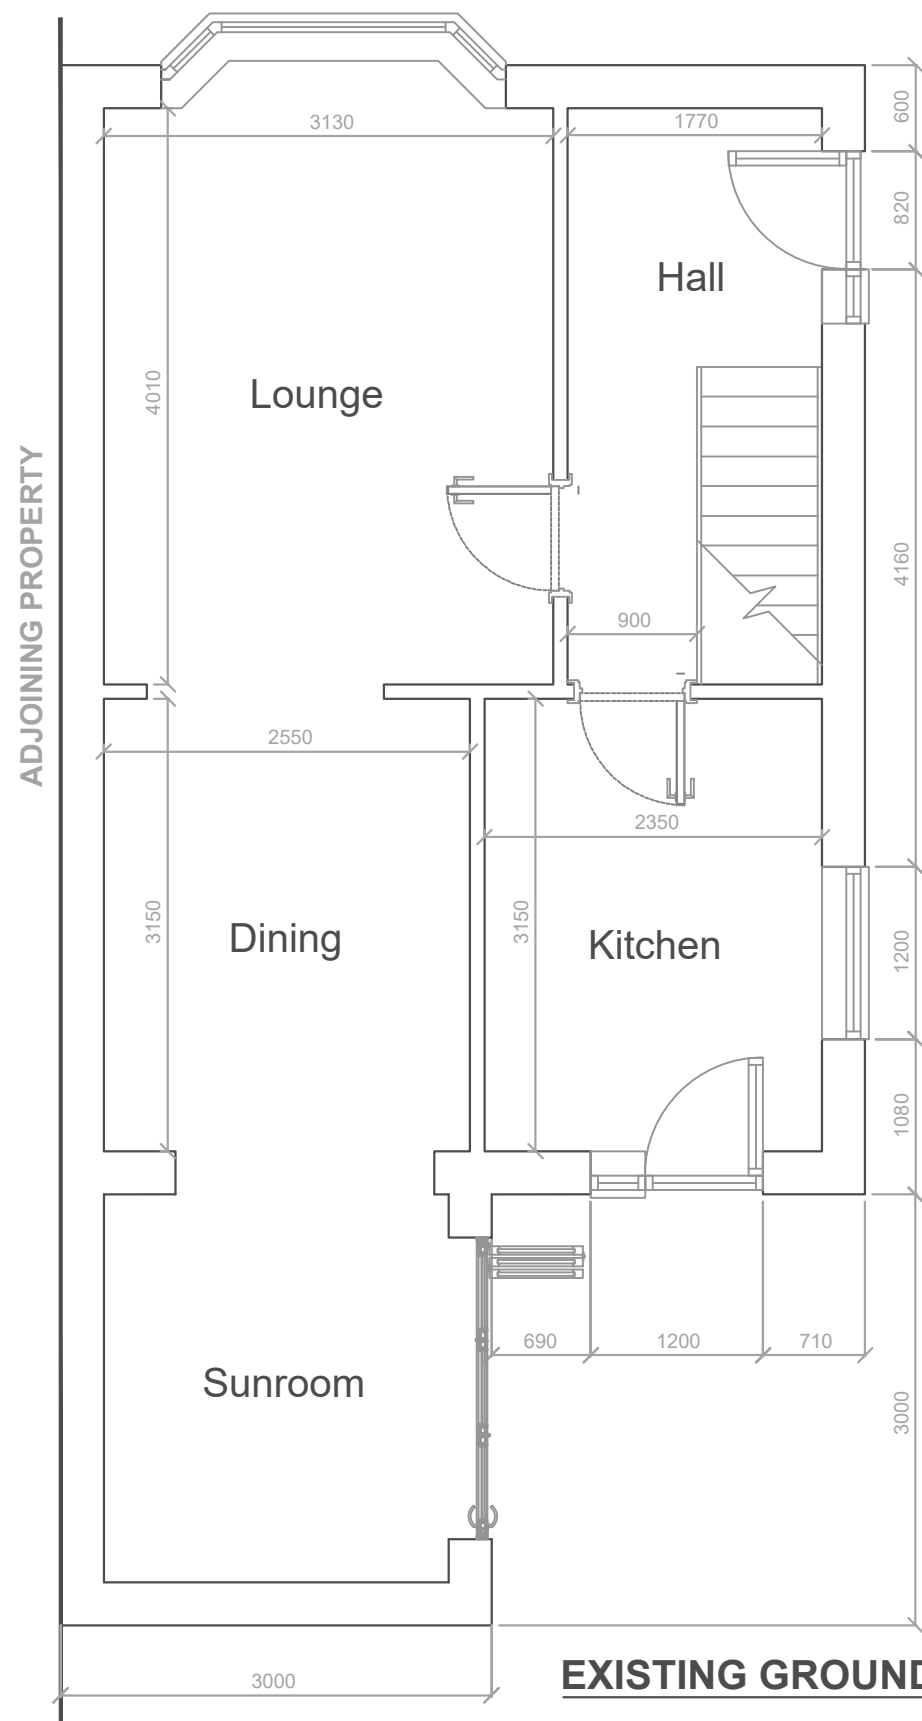

EXISTING GROUND FLOOR PLAN @ 1:50

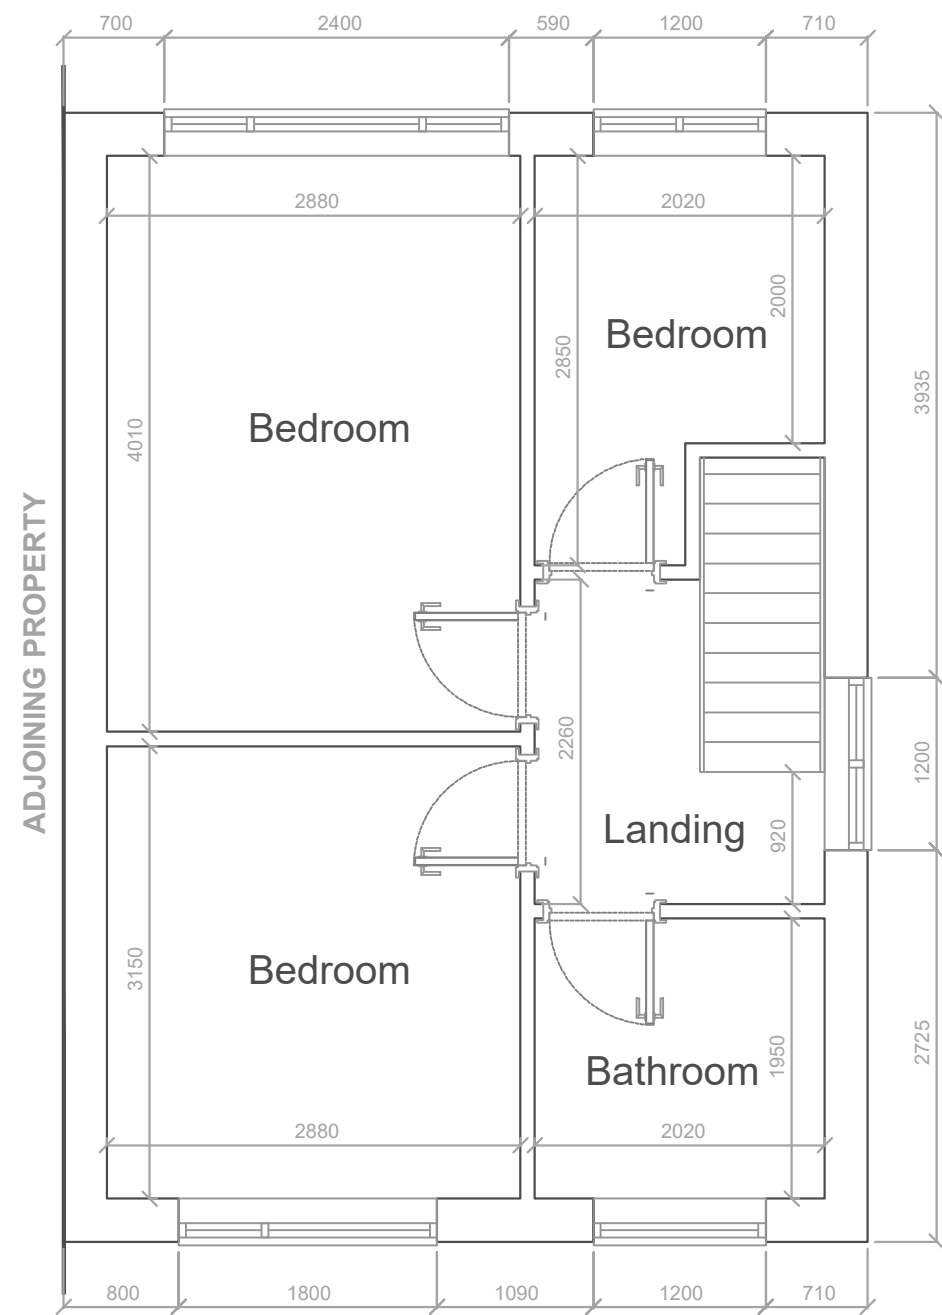

EXISTING FIRST FLOOR PLAN @ 1:50



Rev_B	Amended & re-issued to Client	12.06.22
Rev_A	Issued to Client	28.07.20
PROPOSED ALTERATIONS TO No. 49 TOTTENHAM DRIVE, MANCHESTER, M23 9WH		Scale 1:50
Title EXISTING PLANS		Drawn By Andrew Crump
		Sheet No. 002