


NOTES

DO NOT SCALE FROM THIS DRAWING.
VERIFY ALL DIMENSIONS AND SETTING OUT ON SITE.
NOTIFY ANY DISCREPANCIES TO THE ARCHITECT.
FOR STRUCTURAL INFORMATION, REFER TO
STRUCTURAL ENGINEER'S DRAWINGS.
FOR M&E INFORMATION, REFER TO M&E ENGINEER'S
AND SUB-CONTRACTORS' DRAWINGS.
FOR HEALTH & SAFETY INFORMATION, REFER TO
HEALTH & SAFETY RISK ASSESSMENTS.

0 m 1 2 3 4 5
1:50

- Brickwork movement joint
- Cavity barrier
- Damp-proof course
- Masonry support system
- Single-leaf lintel

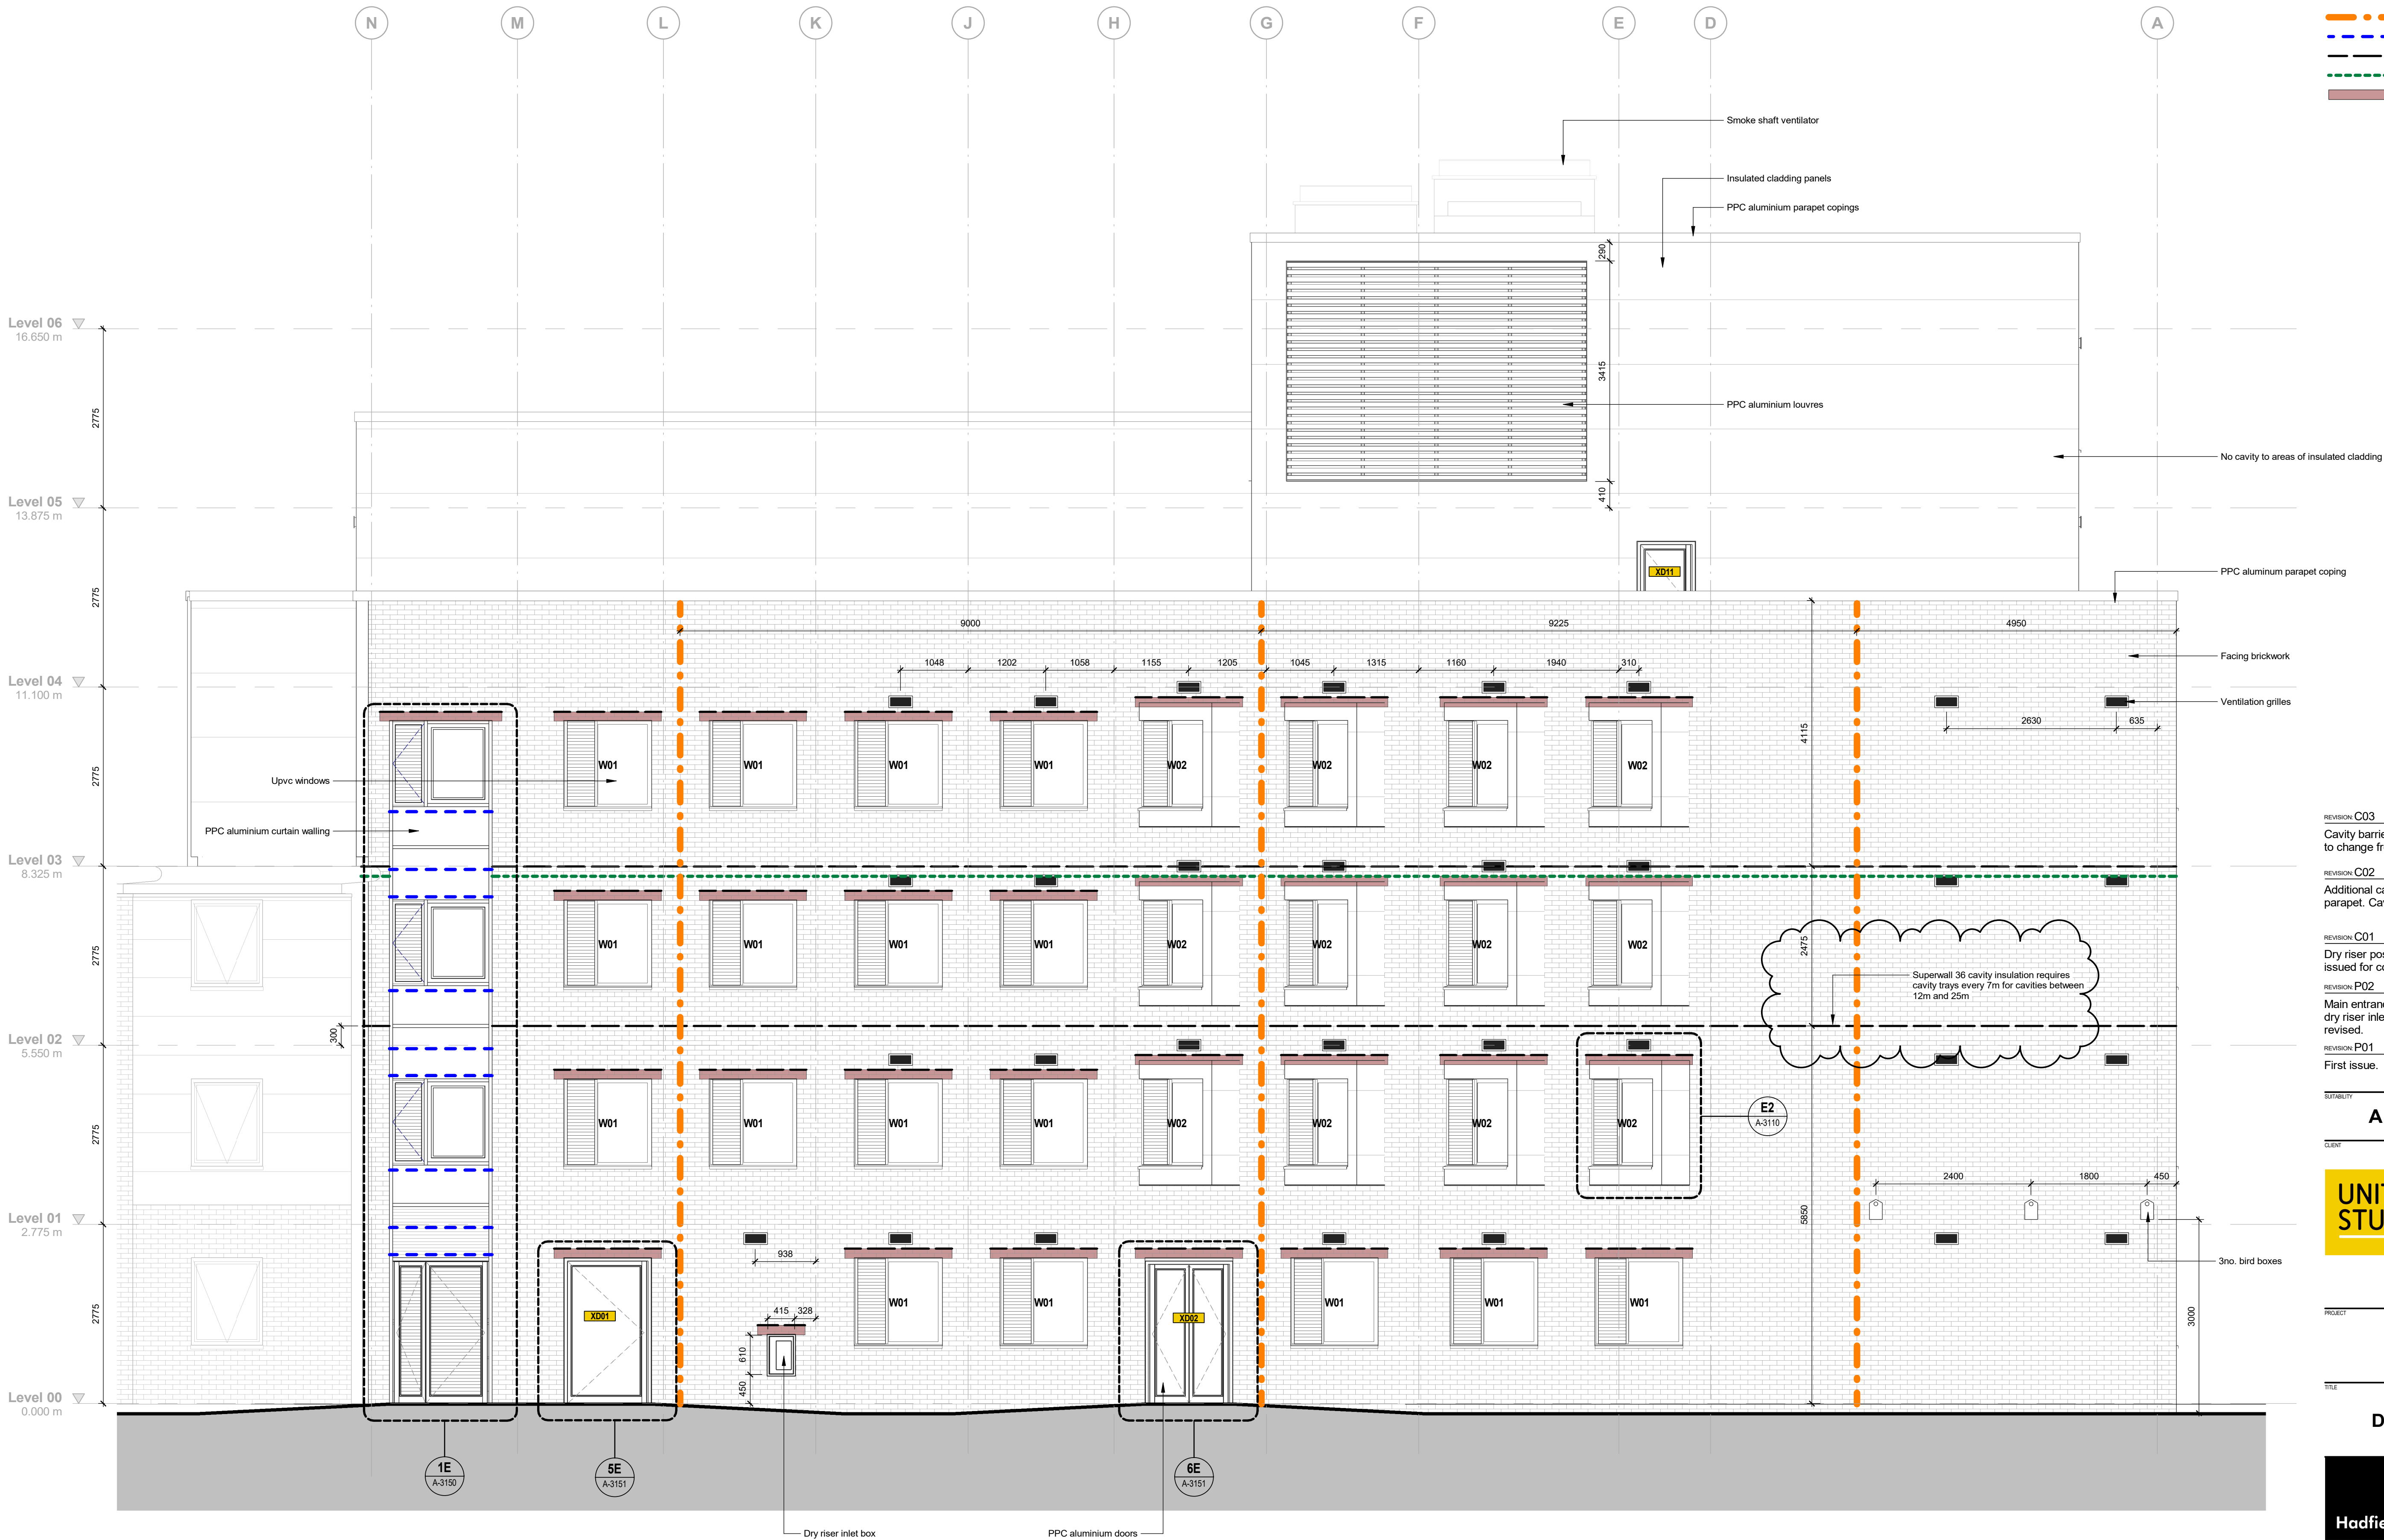

REVISION C03 BY: DHB CHECKED: - DATE: 25/04/2022

Cavity barriers removed and additional cavity tray introduced due to change from partial to full-fill cavity insulation.

REVISION C02 BY: DJV CHECKED: - DATE: 18/03/2022

Additional cavity barriers shown to GL-A and top of brickwork parapet. Cavity barrier at GL-D extended to level 01 slab

REVISION C01 BY: DJV CHECKED: - DATE: 25/02/2022

Dry riser position revised. XD02 door type revised. Drawing issued for construction

REVISION P02 BY: DJV CHECKED: DHB DATE: 12/11/2021

Main entrance door widened. Ventilation grilles, bird boxes and dry riser inlet added. Fire stopping/cavity barrier positions revised.

REVISION P01 BY: DHB CHECKED: - DATE: 07/09/2021

First issue.

SUBMITTAL

A | FOR CONSTRUCTION

CLIENT

UNITE STUDENTS & Bowmer & Kirkland

PROJECT

Kincardine Court
Manchester

TITLE

Detail North-East Elevation

Hadfield Cawkwell Davidson

Broomgrove Lodge, 13 Broomgrove Rd, Sheffield, S10 2LZ T 0114 266 8181 www.hcd.co.uk

HCD PROJECT NO. 2017-044 SCALE 1:50 @ A1 REV. C03

PROJECT NO. 500991 ORIGINATOR HCD ZZ ZZ DR A-2101

C:\temp\17044-HCD-A0-A0-ZZ-M3-A-20-001_Building_W521_dan.vdder.rvt | © HCD