




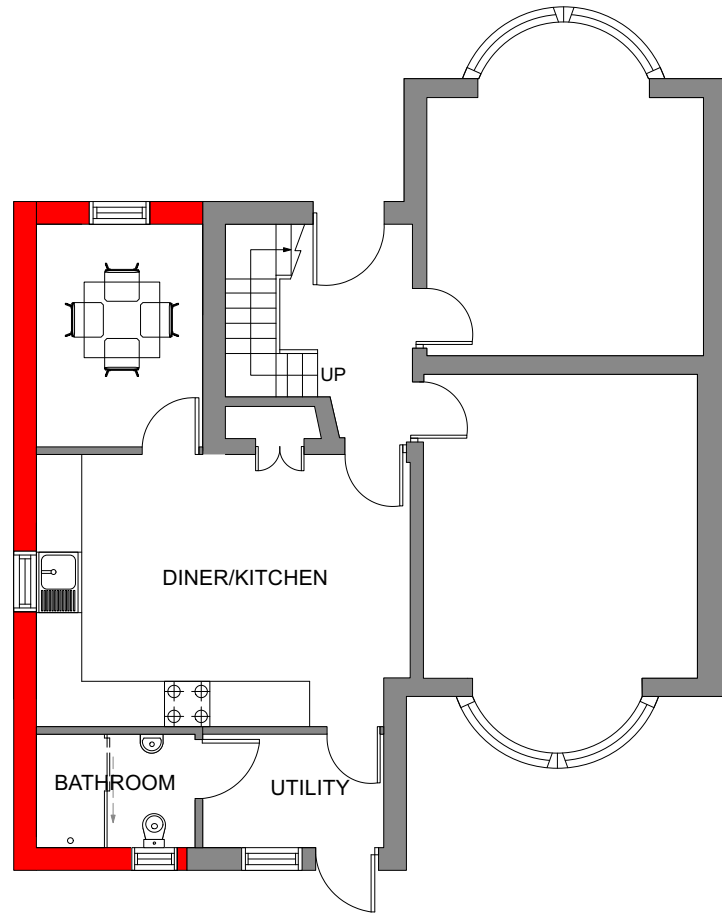

PROPOSED GROUND FLOOR
SCALE:1:100

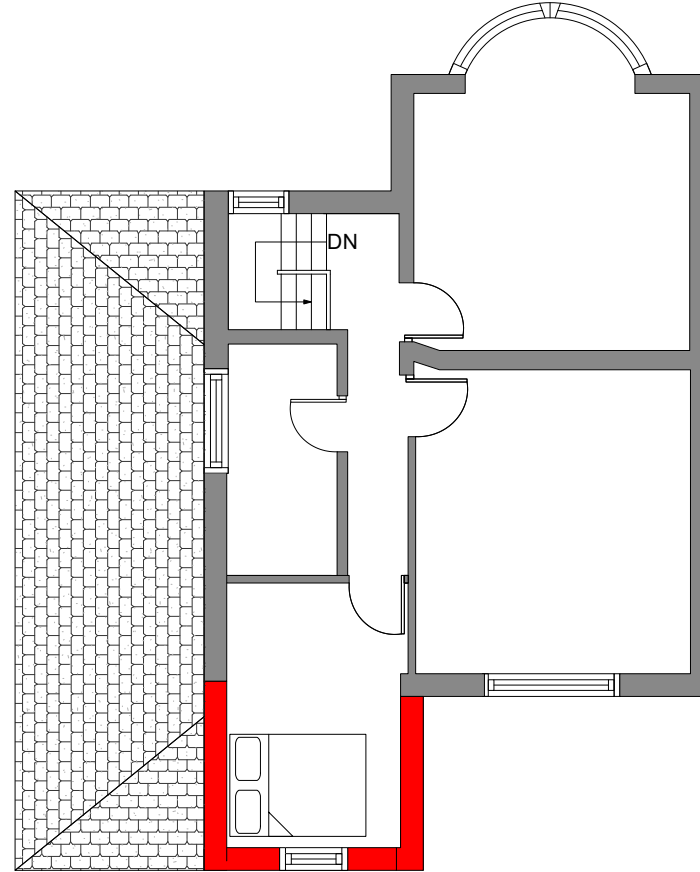

PROPOSED FIRST FLOOR
SCALE:1:100

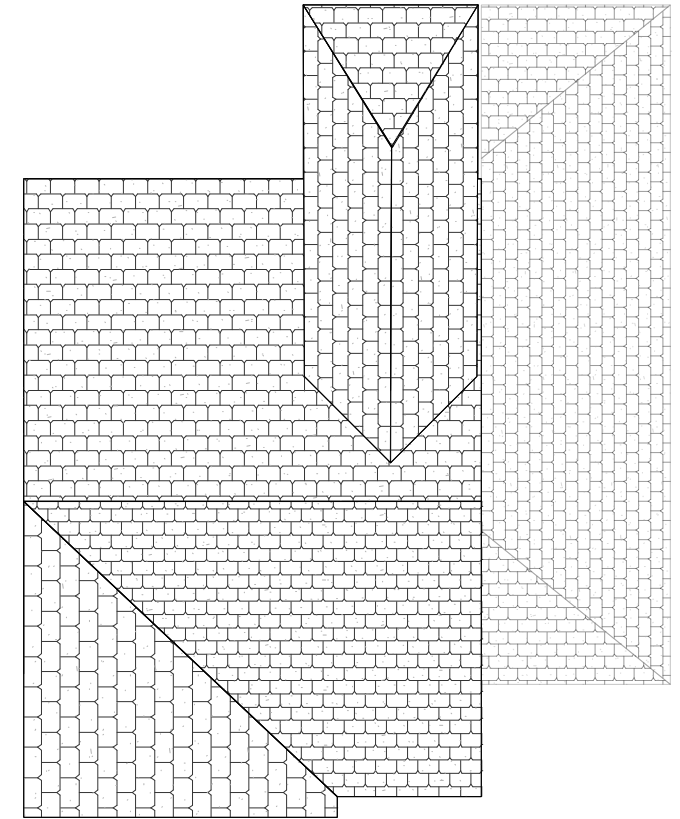

PROPOSED ROOF PLAN
SCALE:1:100

This drawing must not be reproduced without permission from NM Architectural Services LTD. DO NOT scale of this drawing. All Dimensions are to be checked on site by the contractor/sub contractor. Any discrepancies to be reported to NM Architectural services LTD.

Client Name: Mr Farrukh	Drawing Title: PROPOSED FLOOR PLANS	Project Type: Domestic Residential Extensions		Check By: MN	Date: 06.06.2022	Revision Notes:	
Project Address: 14 Alexandra Drive, Manchester Burnage, M19 2WW	Drawing Type: Planning Submission	Dwg No:	AXD:101	Scale:	1:100	Rev: A	

NM.