


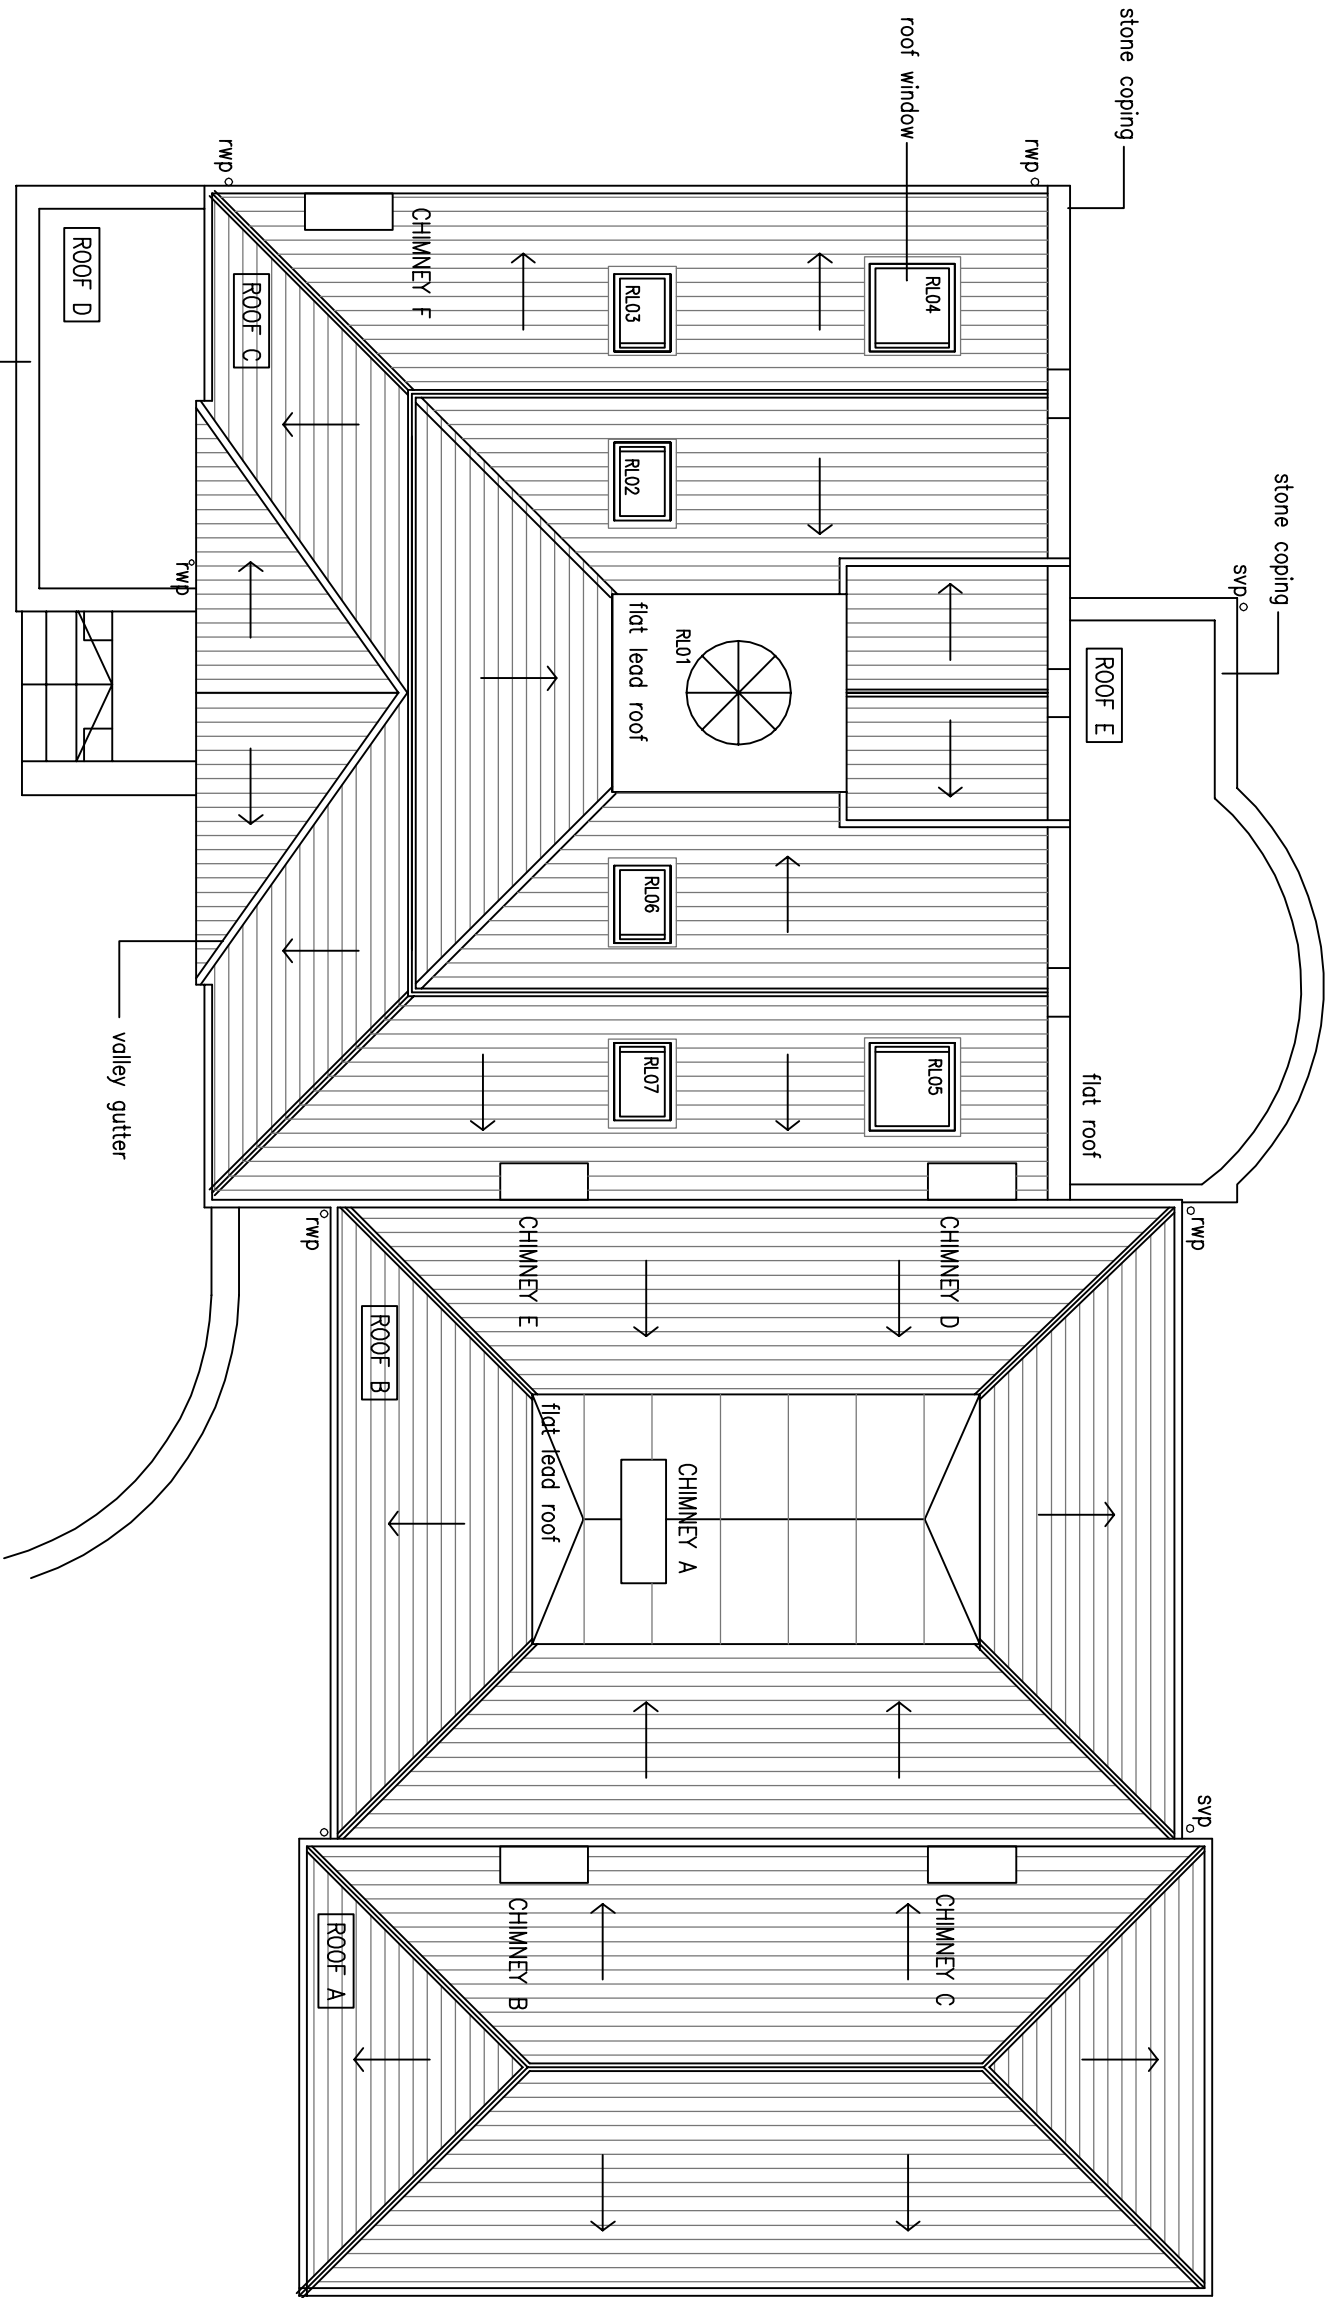

ALL BRICK CHIMNEYS TO BE REPOINTED IN ACCORDANCE WITH NOTES ON ELEVATIONS USING NATURAL HYDRAULIC LIME MORTAR TO M5 STRENGTH/ ALL ROIS TO BE REFLASHED/ ALL LEAD FLASHINGS TO BE REPAIRED OR REPLACED WITH CODE 5 LEAD

FLASHINGS ON ALL ROOFLIGHTS ARE TO BE CHECKED AND REPAIRED OR REPLACED WHERE FOUND TO BE LEAKING OR DAMAGED

ALL VALLEY GUTTERS TO BE CHECKED FOR DAMAGE AND RELINED WHERE FOUND TO BE DEFECTIVE

ALL HP AND RIDGE TILES TO BE CHECKED AND REBEDDED WITH MORTAR WHERE FOUND TO BE LOOSE OR OUT OF LINE

STONE COPINGS TO BE REPOINTED

ANY DAMAGED OR SLIPPED TILES TO BE REPLACED

FLAT ROOFS TO BE CHECKED FOR ANY CRACKING OR EXCESSIVE RIPPLING AND REPAIRED AS REQUIRED

D	AMENDED TO PLANNERS COMMENTS	13.07.22
C	CANOPY OMITTED, ROOFLIGHTS NUMBERED	18.10.21
B	CANOPY ADDED TO EXTERNAL STEPS	18.10.21
A	ADDITIONAL NOTES ADDED FOR REPAIRS	29.06.21
revisions		

existing roof plan baracks house princess street manchester

date: may 2021	scale 1:100 @a3
status: preliminary	dwg. d384/03 rev D
DO NOT SCALE - IF DIMENSIONS ARE NOT GIVEN PLEASE ASK	

architectural designworks limited

designworks

BUILDINGS	SPACES	PLACES
-----------	--------	--------