




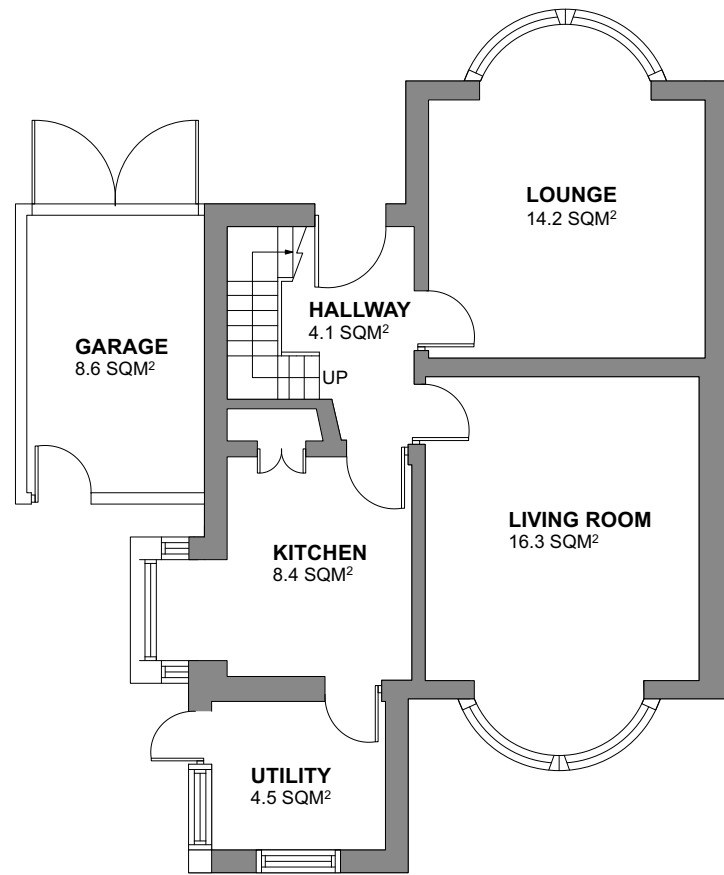

EXISTING GROUND FLOOR
SCALE:1:100

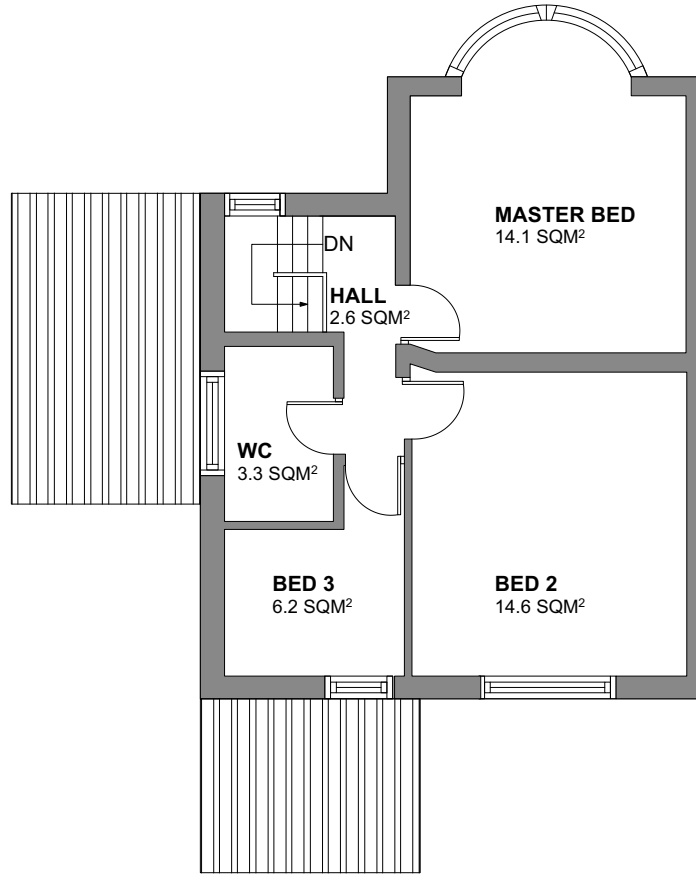

EXISTING FIRST FLOOR
SCALE:1:100

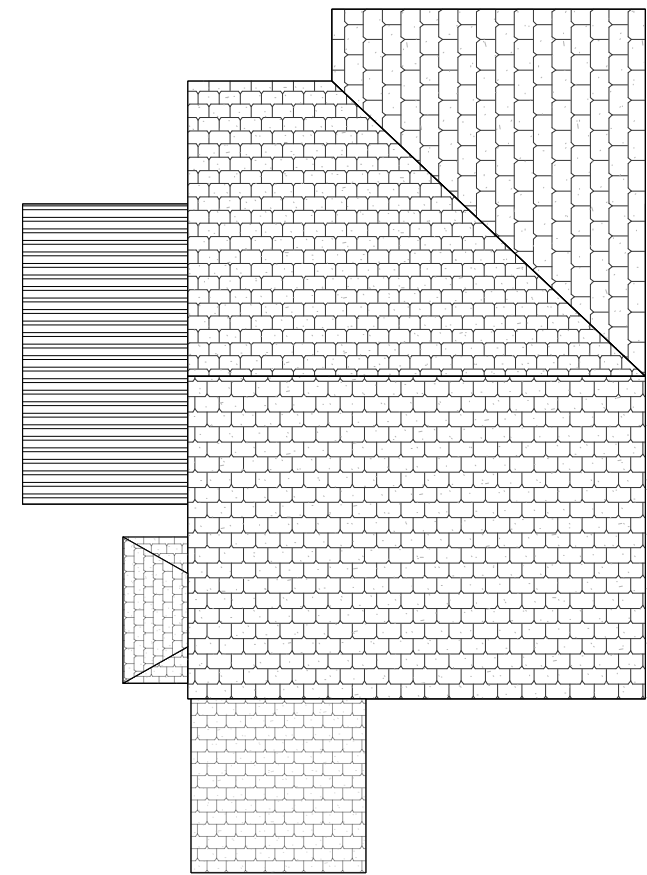

EXISTING ROOF PLAN
SCALE:1:100

This drawing must not be reproduced without permission from NM Architectural Services LTD. DO NOT scale of this drawing. All Dimensions are to be checked on site by the contractor/sub contractor. Any discrepancies to be reported to NM Architectural services LTD.

Client Name: Mr Farrukh	Drawing Title: EXISTING FLOOR PLANS	Project Type: Domestic Residential Extensions			Check By: MN	Date:	Revision Notes:		
						21.03.2022			
Project Address: 14 Alexandra Drive, Manchester Burnage, M19 2WW	Drawing Type: Planning Submission	Dwg No:	AXD:003	Scale: 1:100	Rev: -				




EXISTING REAR ELEVATION
SCALE:1:100



EXISTING SIDE ELEVATION
SCALE:1:100




EXISTING FRONT ELEVATION
SCALE:1:100

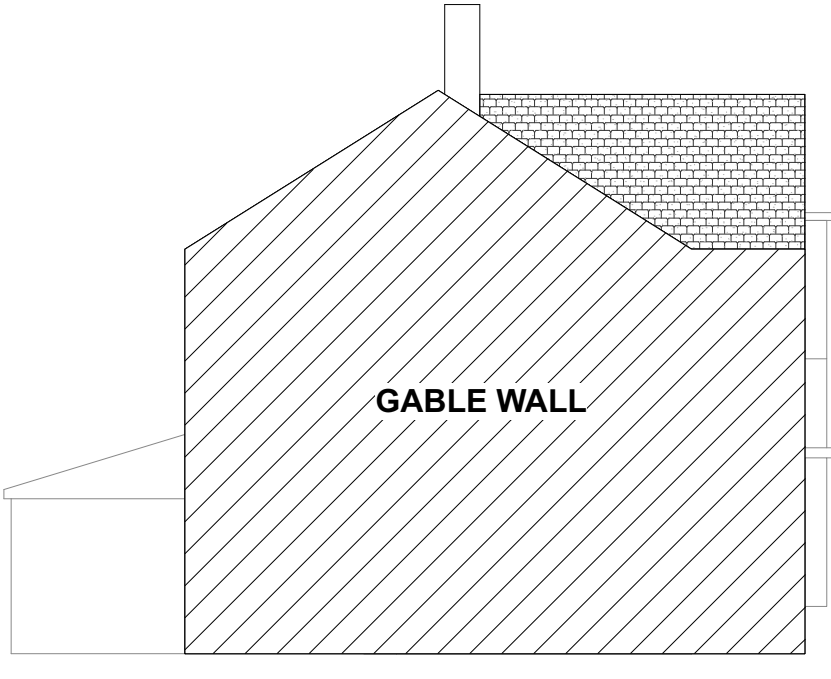


EXISTING GABLE WALL ELEVATION
SCALE:1:100

This drawing is not to be reproduced without permission from NM Architectural Services LTD. DO NOT scale of this drawing. All Dimensions are to be checked on site by the contractor/sub contractor. Any discrepancies to be reported to NM Architectural services LTD.


Client Name: Mr Farrukh	Drawing Title: EXISTING ELEVATIONS	Project Type: Domestic Residential Extensions			Check By: MN	Date:	Revision Notes:	
						21.03.2022		
Project Address: 14 Alexandra Drive, Manchester Burnage, M19 2WW	Drawing Type: Planning Submission	Dwg No:	AXD:004	Scale:	1:100	Rev: -		

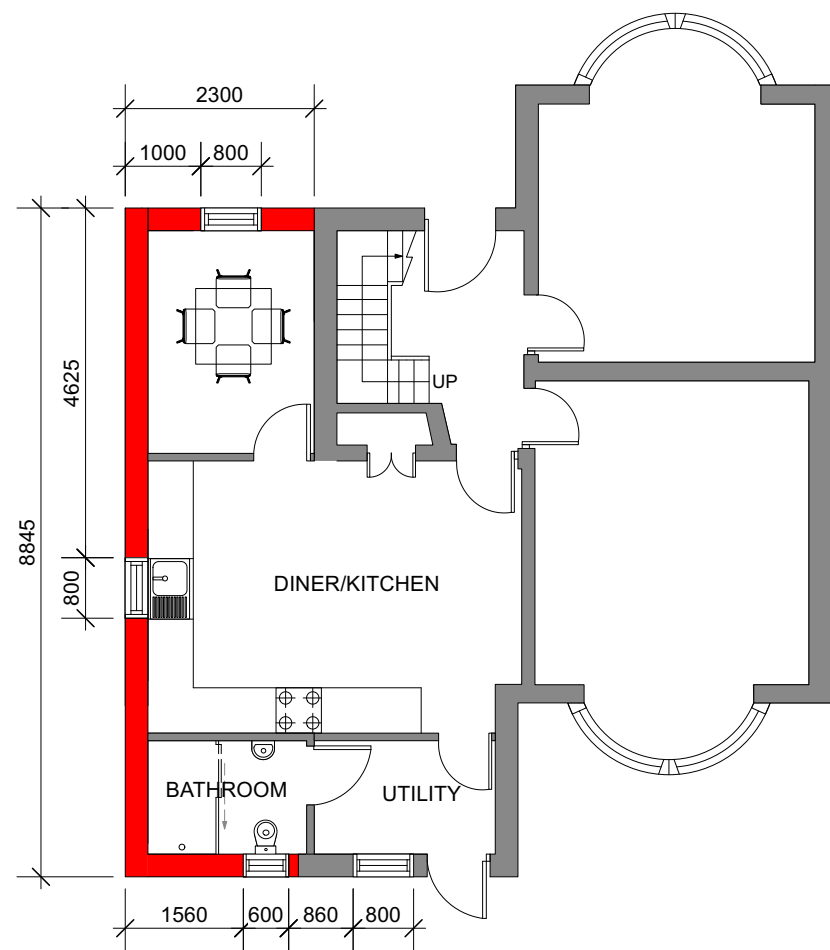

PROPOSED GROUND FLOOR
SCALE:1:100

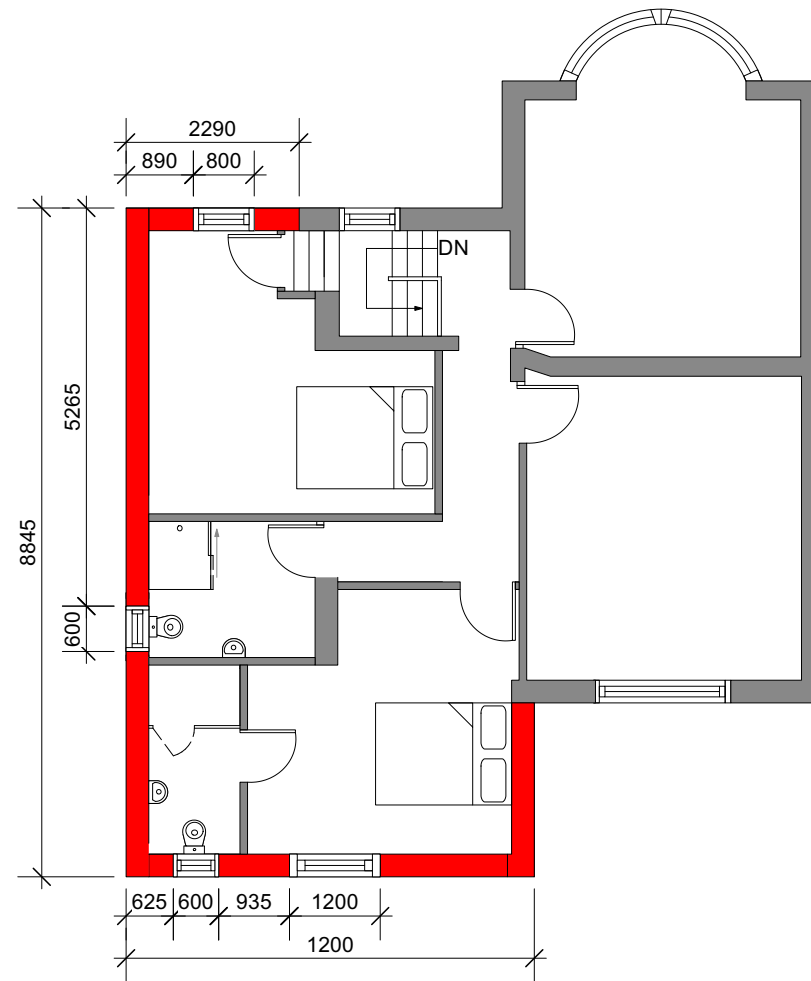

PROPOSED FIRST FLOOR
SCALE:1:100

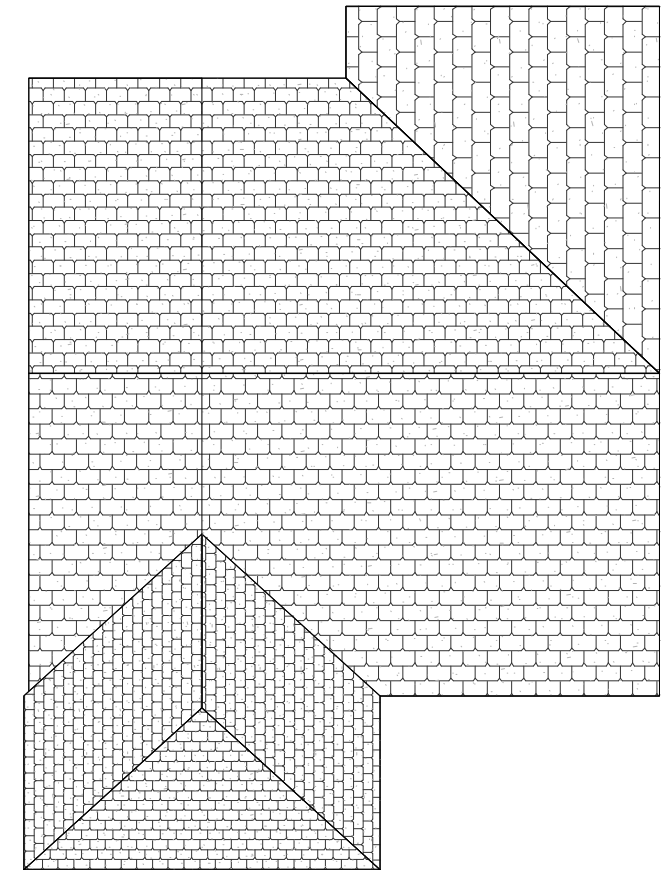


PROPOSED ROOF PLAN
SCALE:1:100

This drawing must not be reproduced without permission from NM Architectural Services LTD. DO NOT scale of this drawing. All Dimensions are to be checked on site by the contractor/sub contractor. Any discrepancies to be reported to NM Architectural services LTD.

Client Name: Mr Farrukh	Drawing Title: PROPOSED FLOOR PLANS	Project Type: Domestic Residential Extensions			Check By: MN	Date:	Revision Notes:	
						21.03.2022		
Project Address: 14 Alexandra Drive, Manchester Burnage, M19 2WW	Drawing Type: Planning Submission	Dwg No:	AXD:005	Scale:	1:100	Rev: -		

NM.

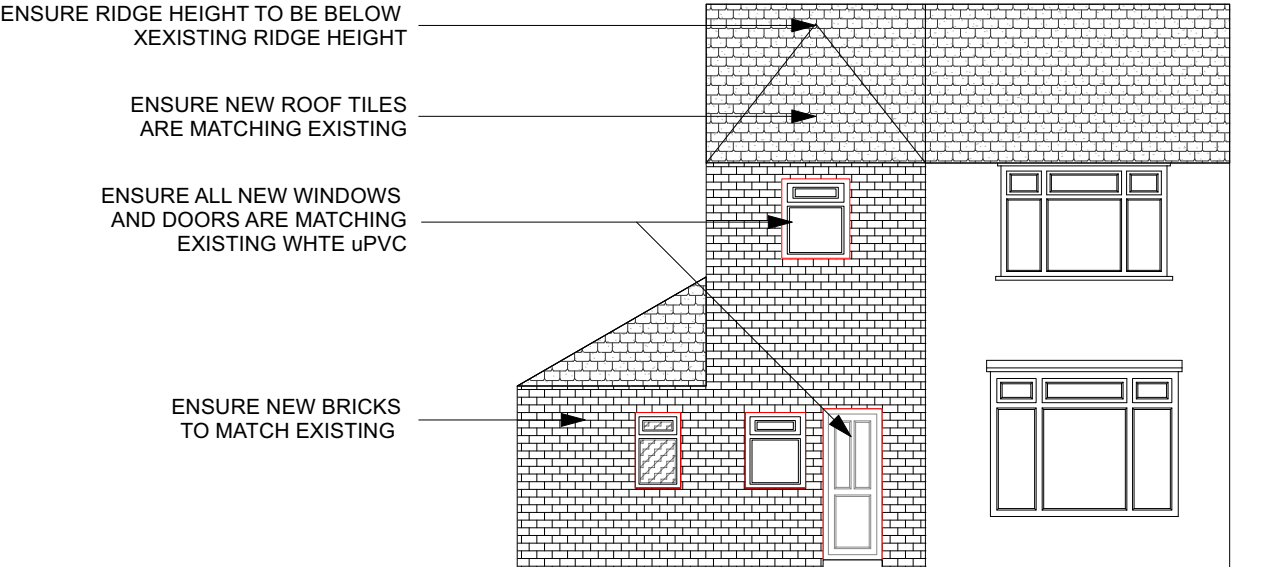


ENSURE RIDGE HEIGHT TO BE BELOW
XEXISTING RIDGE HEIGHT

ENSURE NEW ROOF TILES
ARE MATCHING EXISTING

ENSURE ALL NEW WINDOWS
AND DOORS ARE MATCHING
EXISTING WHITE uPVC

ENSURE NEW BRICKS
TO MATCH EXISTING

PROPOSED REAR ELEVATION
SCALE:1:100

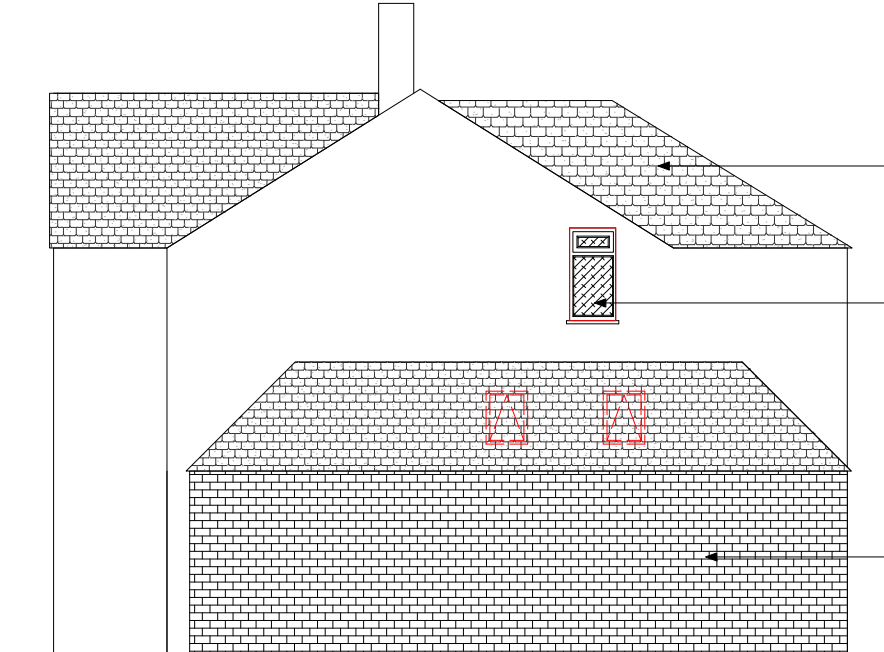

ENSURE NEW ROOF TILES
ARE MATCHING EXISTING

ENSURE ALL NEW WINDOWS
AND DOORS ARE MATCHING
EXISTING WHITE uPVC

ENSURE NEW BRICKS
TO MATCH EXISTING

300
**
PROPOSED SIDE ELEVATION
SCALE:1:100




ENSURE ALL NEW ROOF TILES
USED ARE TO MATCH EXISTING

ENSURE ALL NEW WINDOWS
AND DOORS ARE MATCHING
EXISTING WHITE uPVC

ENSURE NEW BRICKS
TO MATCH EXISTING

PROPOSED FRONT ELEVATION
SCALE:1:100

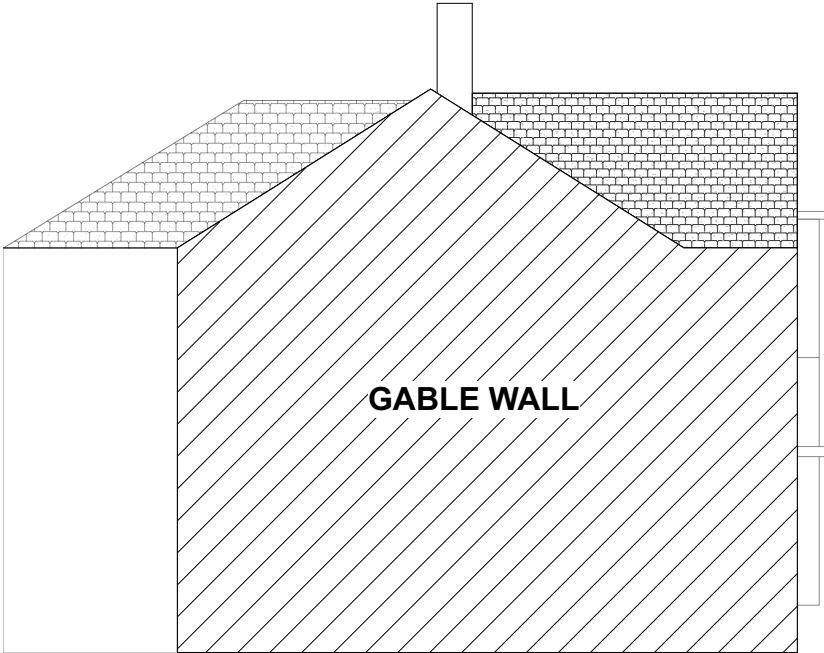

GABLE WALL

PROPOSED GABLE WALL ELEVATION
SCALE:1:100

This drawing must not be reproduced without permission from NM Architectural Services LTD. DO NOT scale of this drawing. All Dimensions are to be checked on site by the contractor/sub contractor. Any discrepancies to be reported to NM Architectural services LTD.

Client Name: Mr Farrukh	Drawing Title: PROPOSED ELEVATIONS	Project Type: Domestic Residential Extensions			Check By: MN	Date:	Revision Notes:	
						20.06.2022		
Project Address: 14 Alexandra Drive, Manchester Burnage, M19 2WW	Drawing Type: Planning Submission	Dwg No:	AXD:102	Scale:	1:100	Rev: B		