




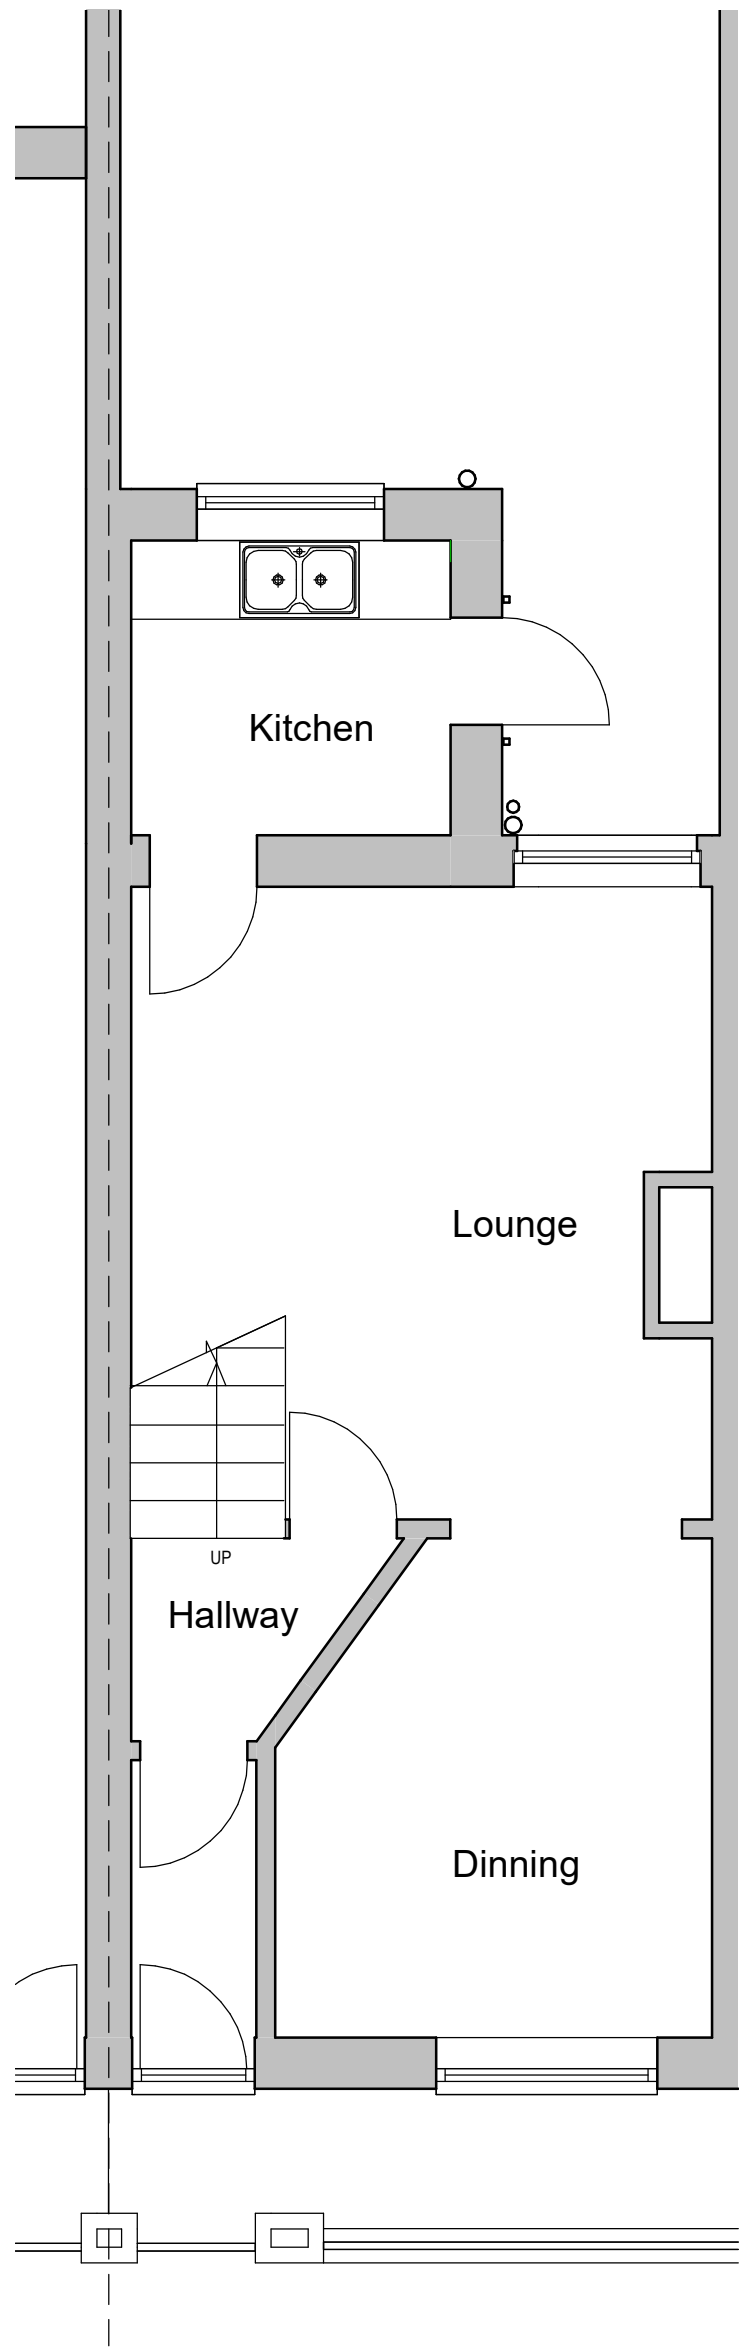


GROUND FLOOR PLAN
1:50

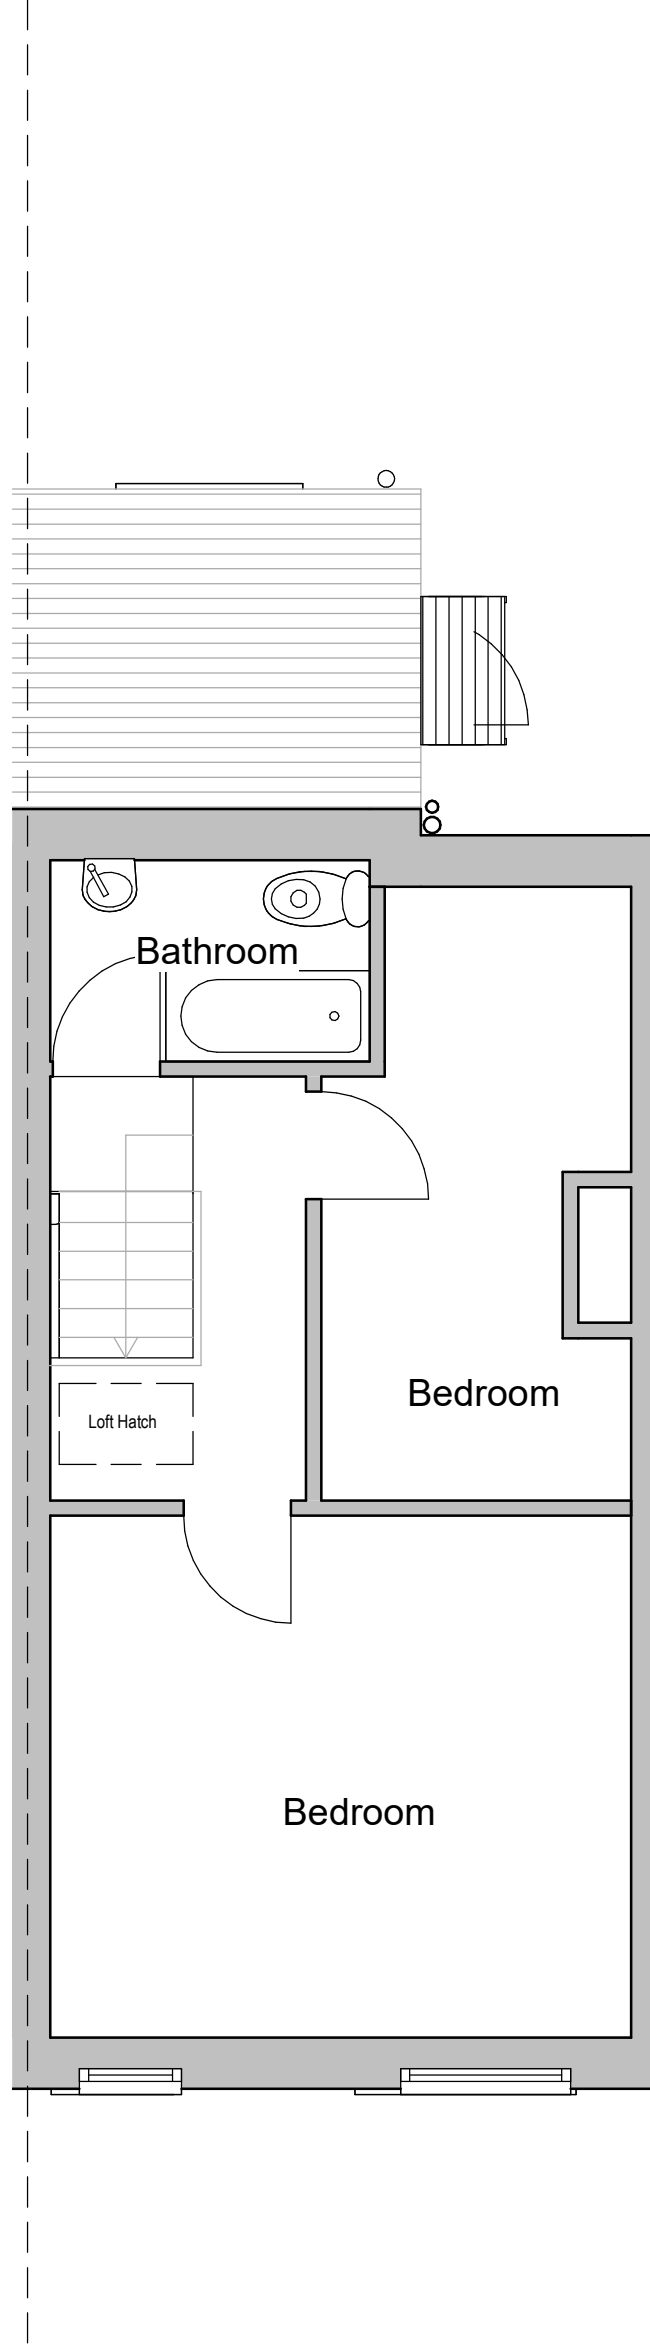


FIRST FLOOR PLAN
1:50

 


LOFT PLAN
1:50

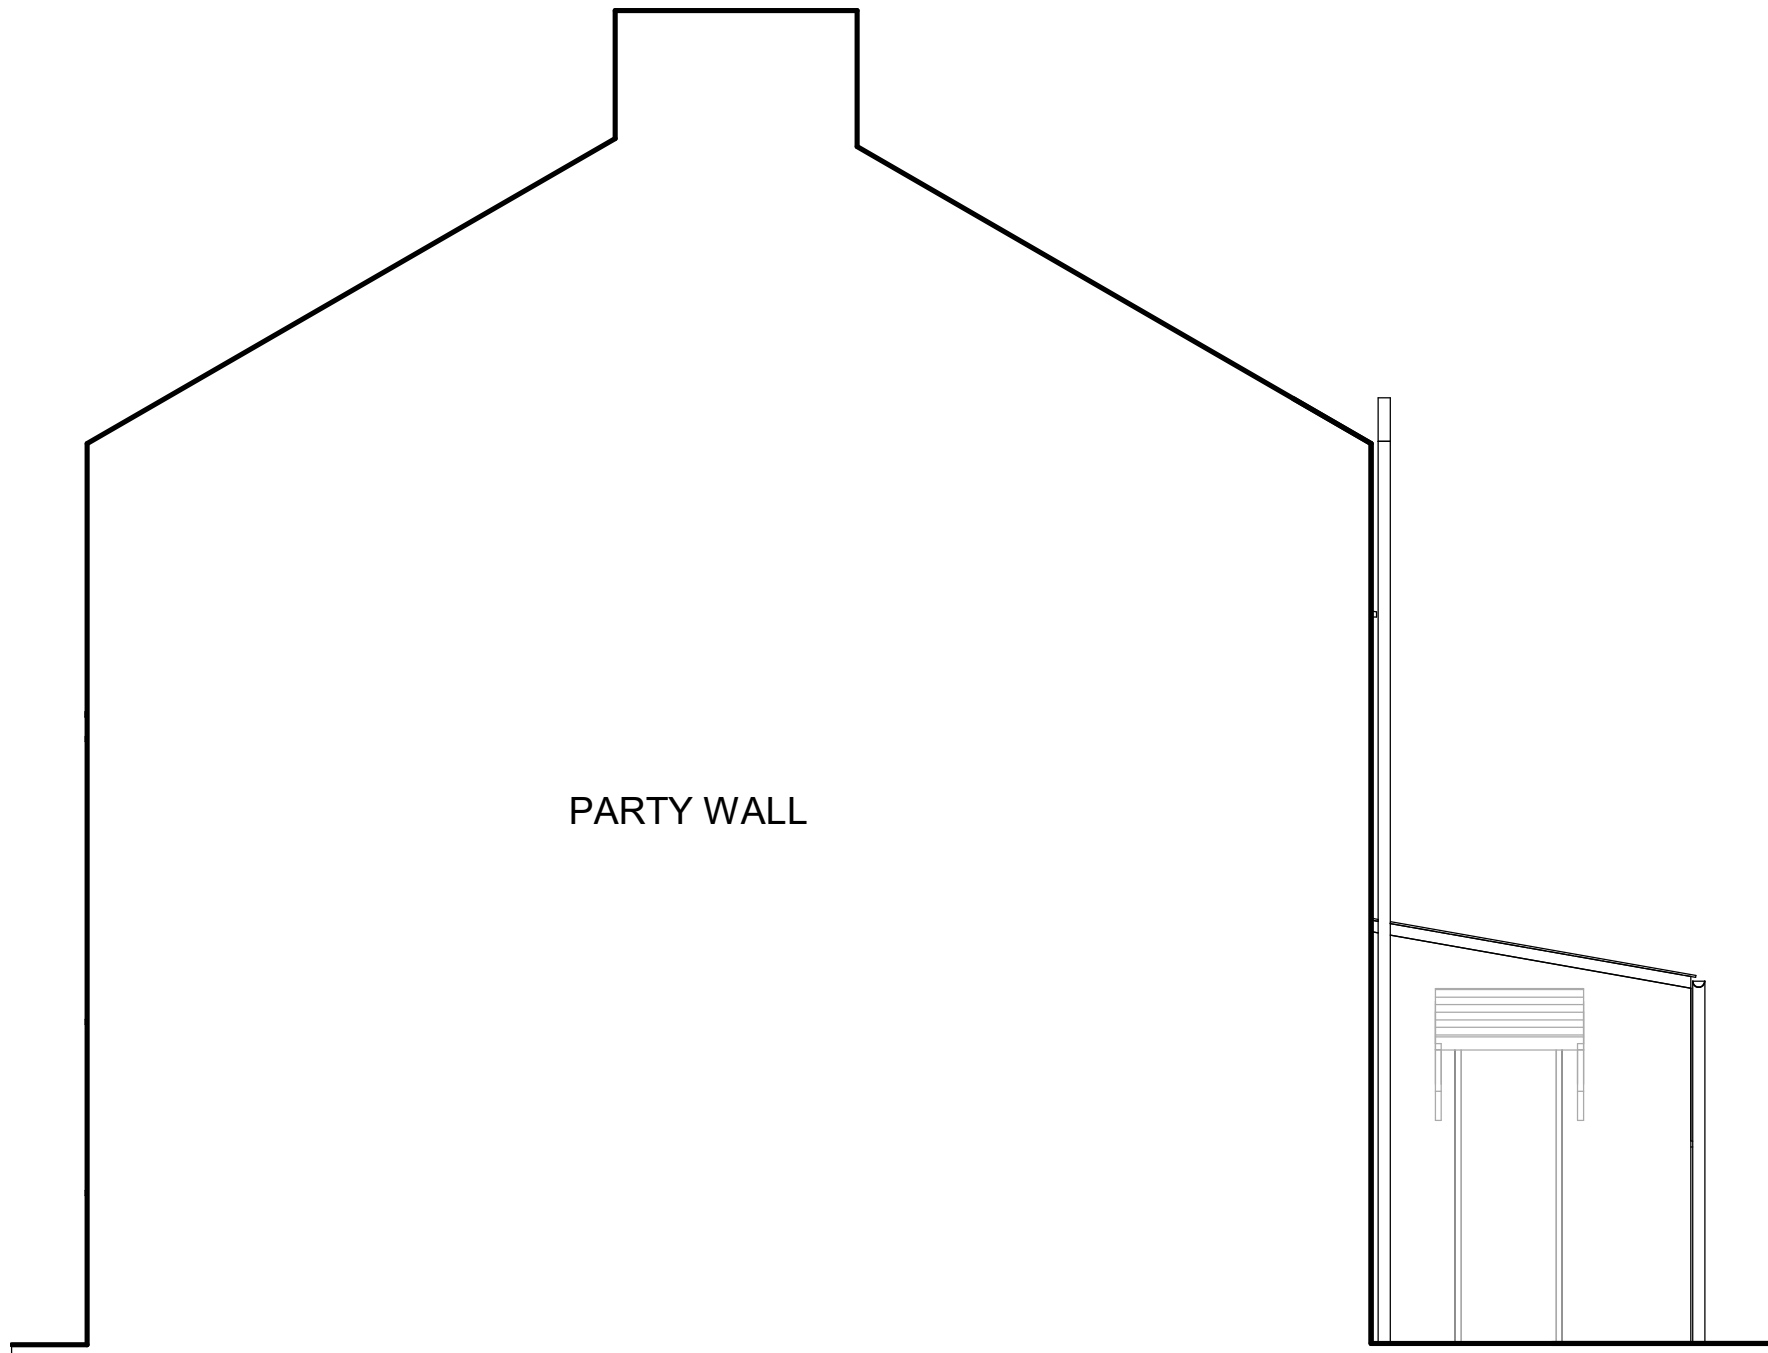


SIDE ELEVATION (PARTY WALL SIDE)
1:50

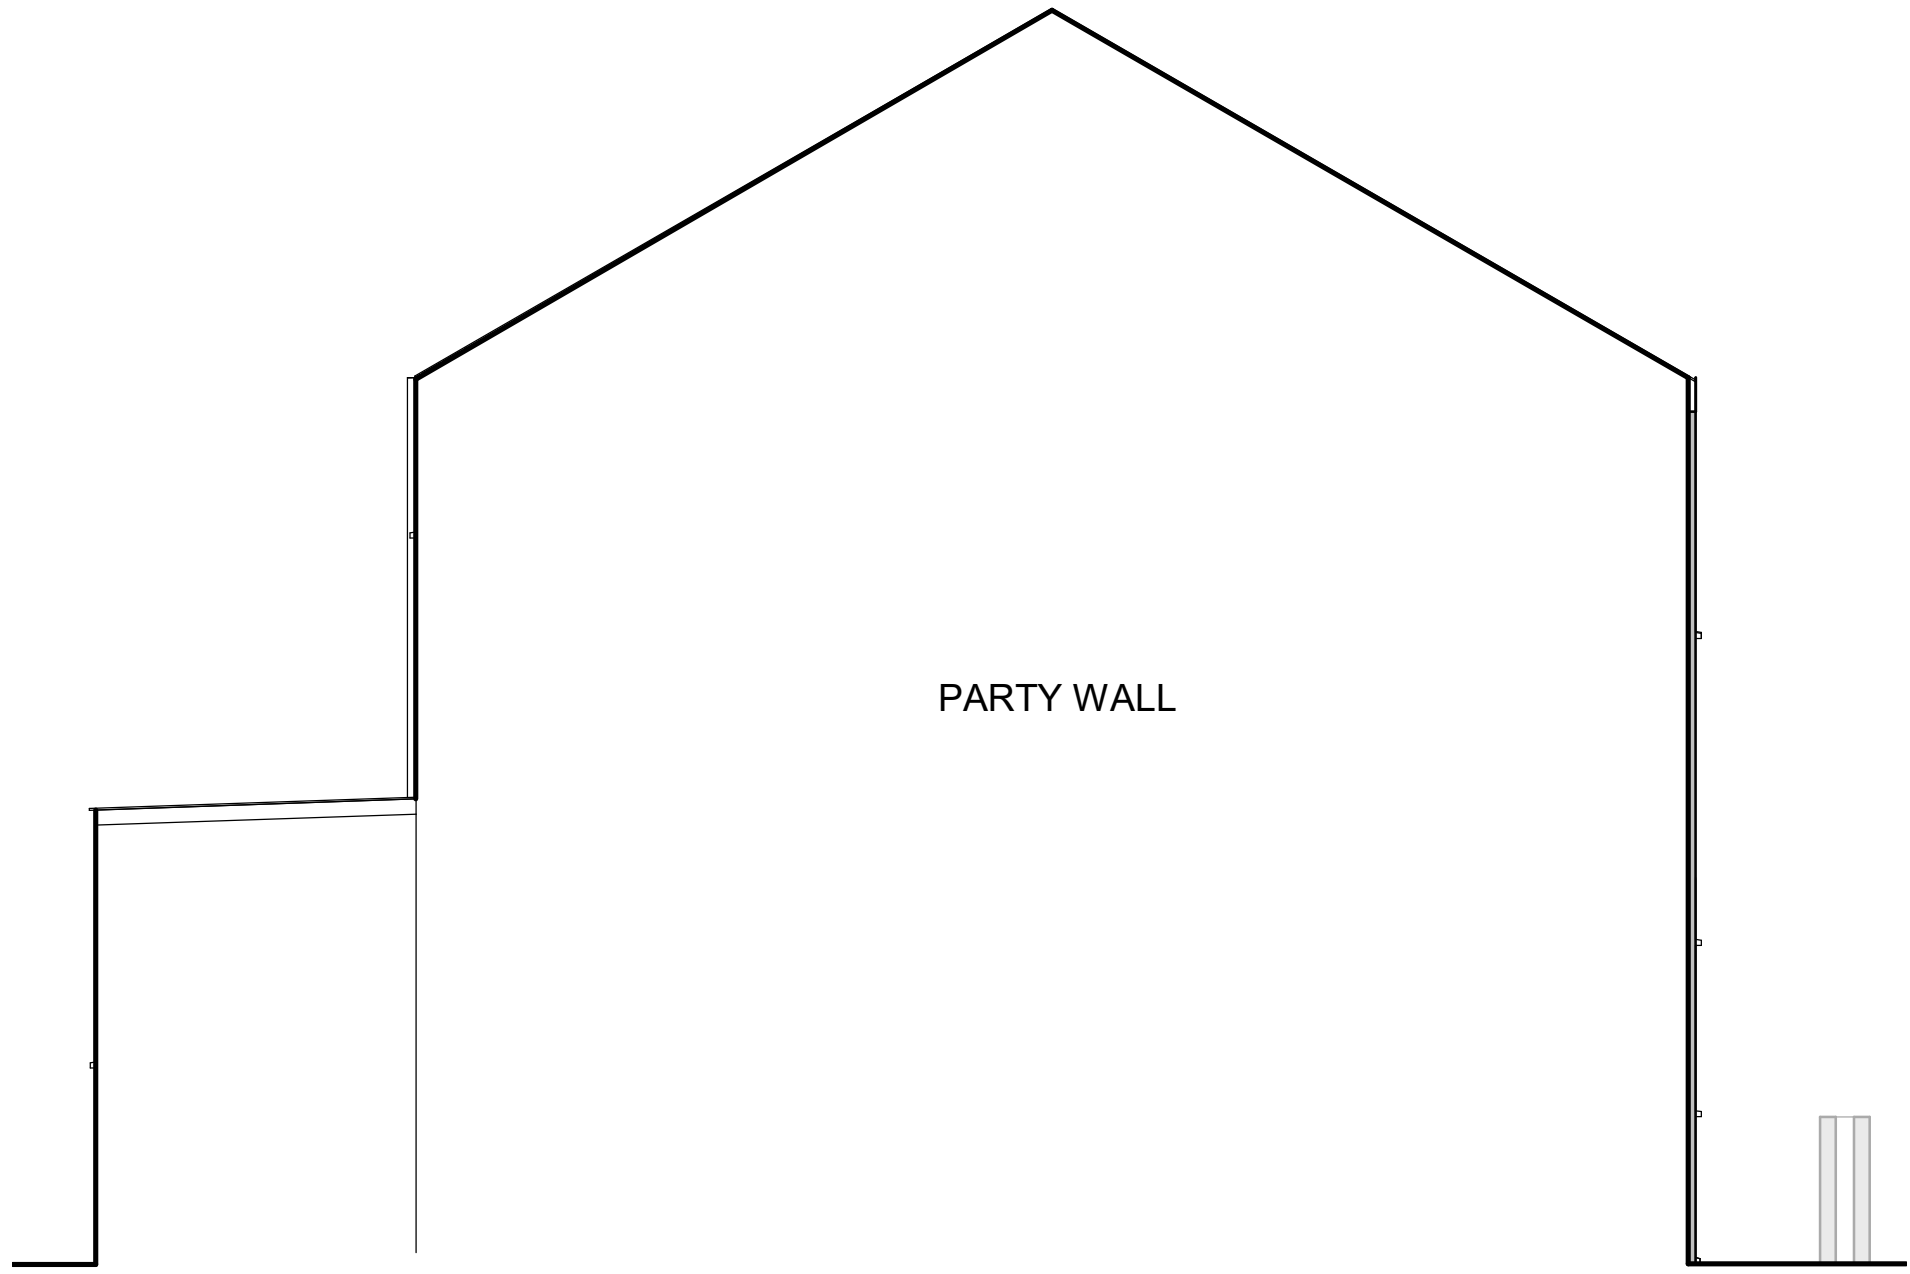


SIDE ELEVATION (PARTY WALL SIDE)
1:50

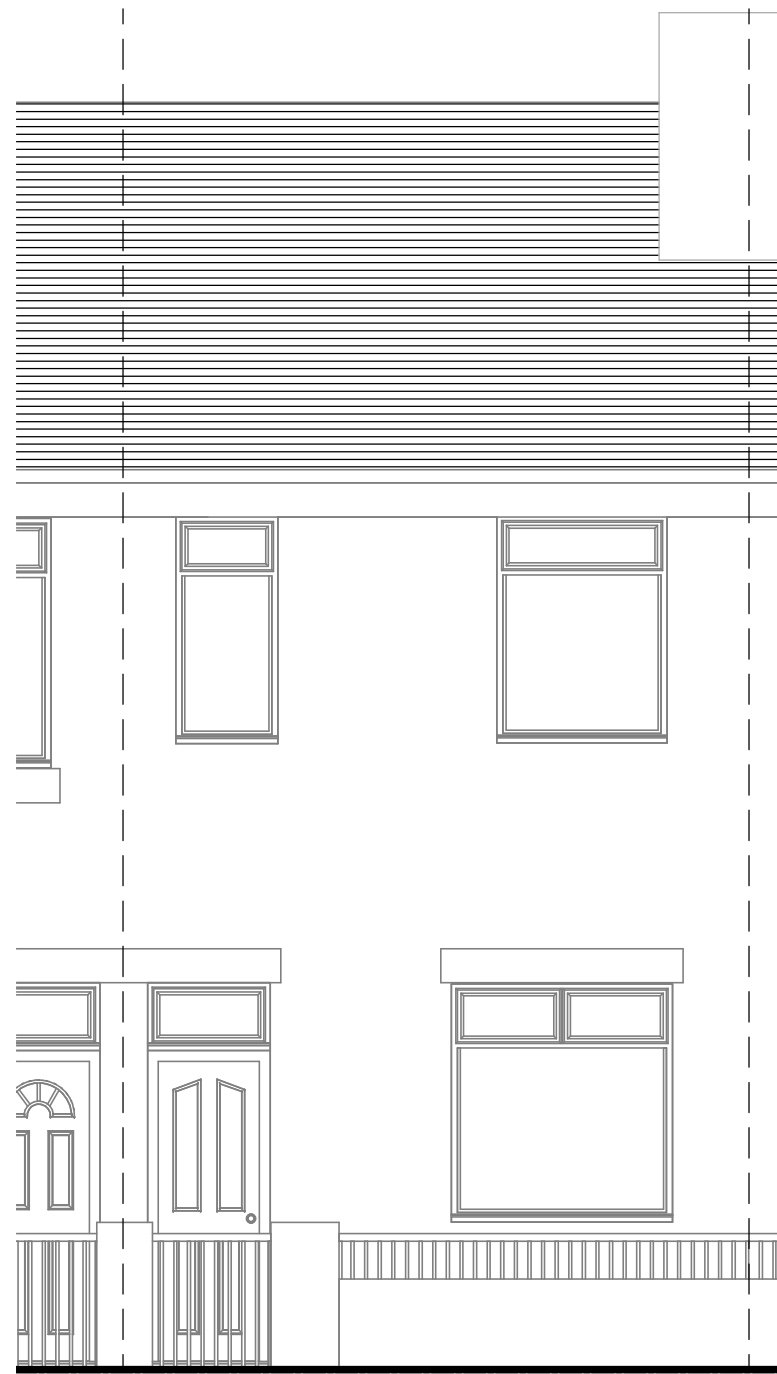

FRONT ELEVATION
1:50

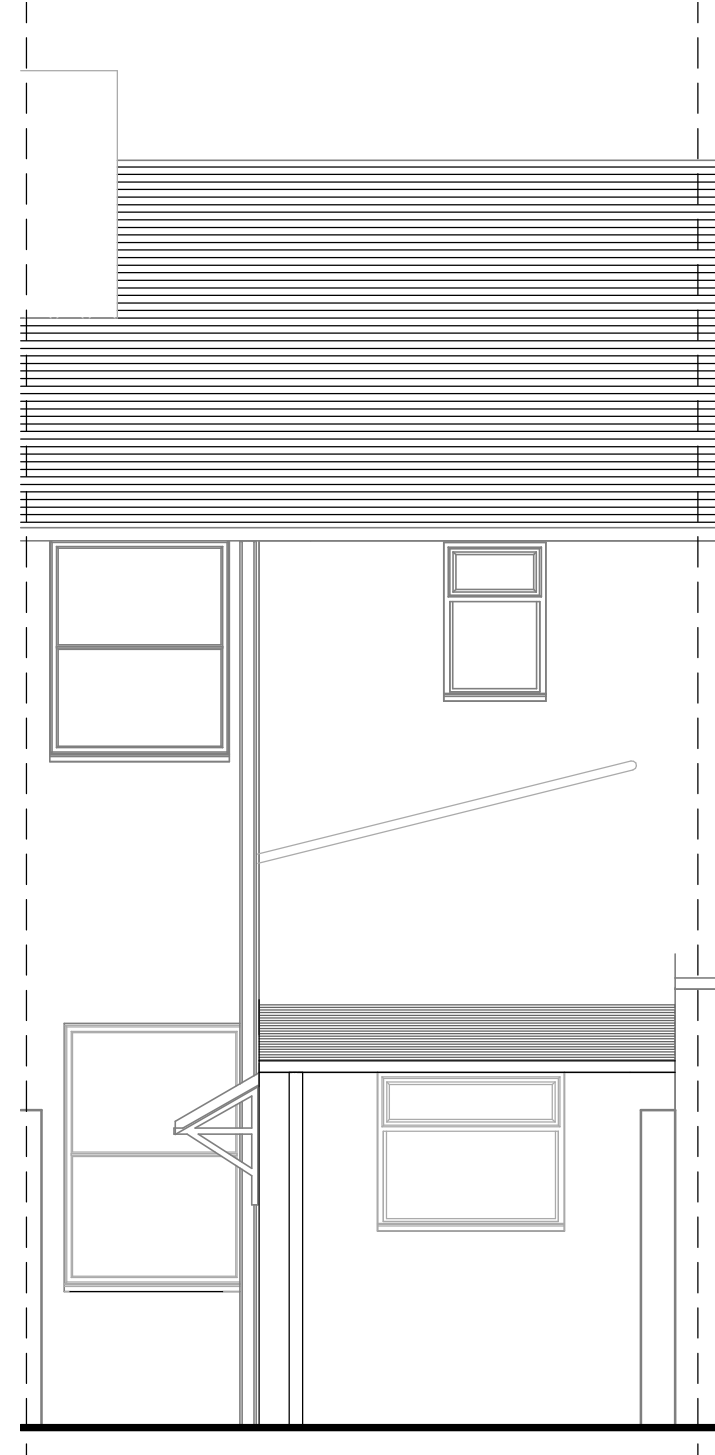

REAR ELEVATION
1:50

 

GENERAL NOTE
THESE DRAWINGS ARE FOR THE PURPOSE OF ACHIEVING LOCAL AUTHORITY PLANNING PLANS APPROVAL ONLY AND MUST NOT BE USED AS A WORKING DRAWINGS FOR BUILDING CONSTRUCTION. THESE DESIGN DRAWINGS MUST BE READ IN CONJUNCTION WITH ANY STRUCTURAL ENGINEERS DESIGN, DRAWINGS AND CALCULATIONS.

REV	DESCRIPTION	DATE	REV BY	CHKD BY
C	PROPOSED DORMER ELEVATION ADDED	26/07/2022	JA	MS
B	ADDITIONAL ELEVATION TO PARTY WALL SIDE ADDED	06/07/2022	JA	MS
A	PLANNING ISSUE	25/05/2022	JA	MS

CLIENT Miss Bailey, 83 Horton Road, M14 7QD	PROJECT REAR ELEVATION EXTENSION WITH DORMER LOFT CONVERSION
---	--

DRAWING EXISTING FLOOR PLAN & ELEVATIONS		
SCALE 1 : 50	PAPER SIZE A1	
DATE 24/05/2022	DRAWN BY AD	
DAY DRAWING No. A100	REVISION C	PROJECT No. D_312
DRAWING STATUS PLANNING		
Information contained on this drawing is the sole copyright of DORIC STUDIO Ltd. and is not to be reproduced without their permission.		

**DORIC
STUDIO**

128 City Road, London EC1V 2NX
M: 07570405600
E: studio1.doric@gmail.com