




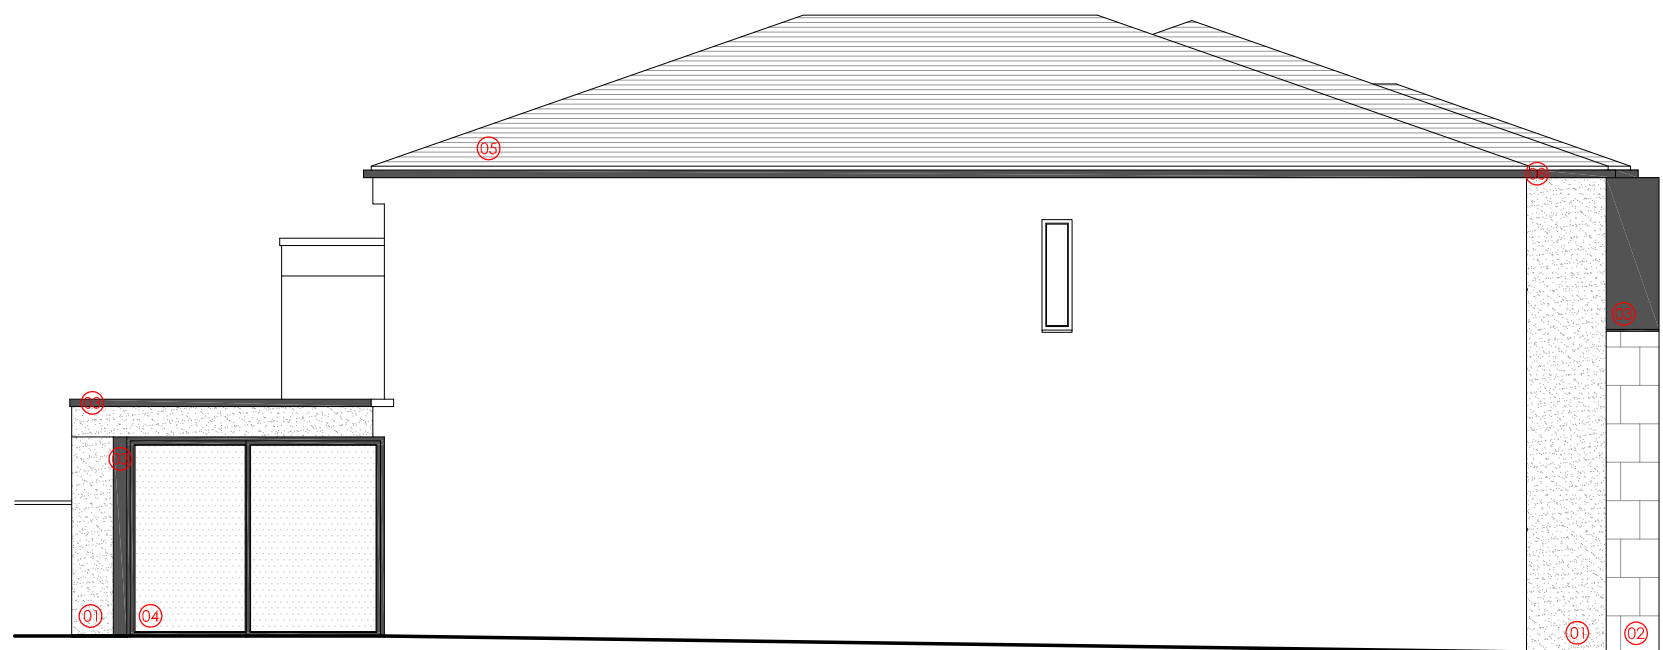

SIDE ELEVATION AS PROPOSED  
SCALE: 1/100

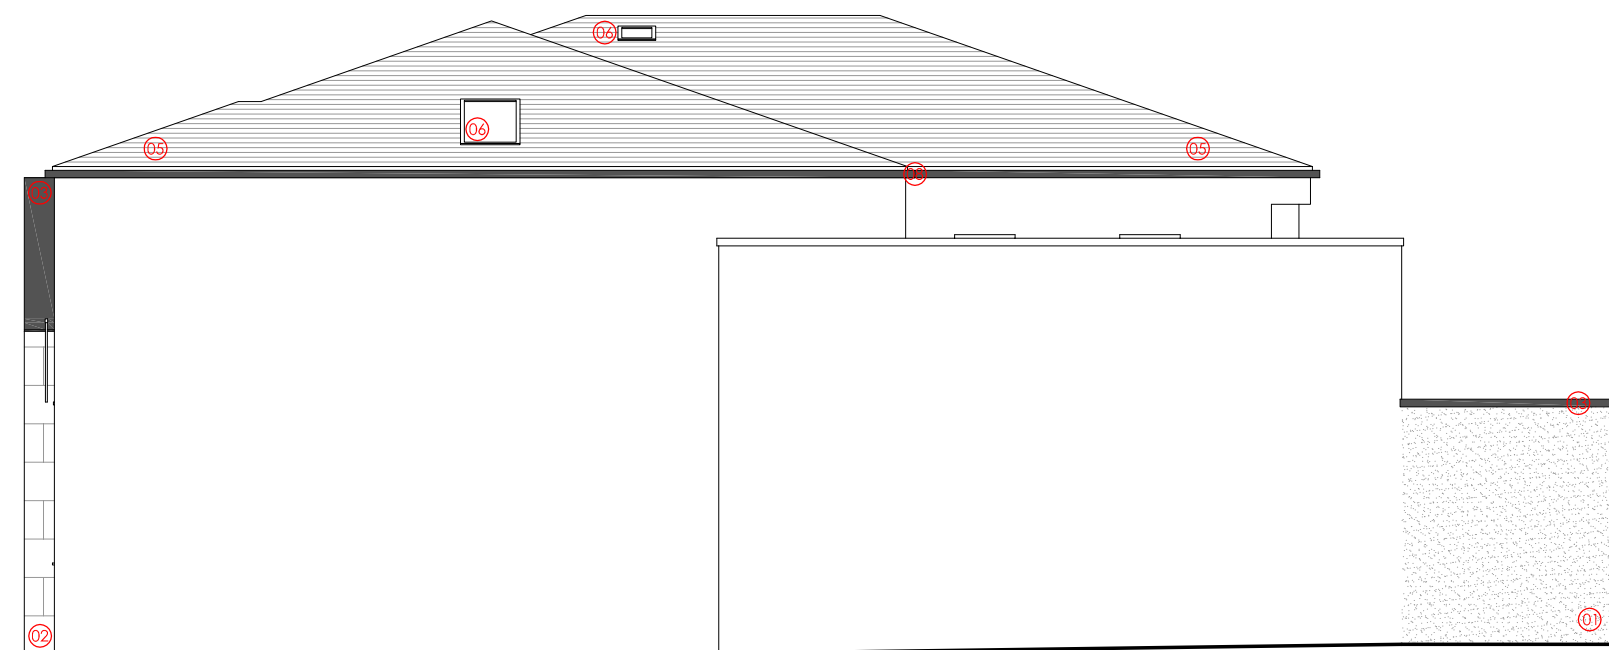


SIDE ELEVATION AS PROPOSED  
SCALE: 1/100

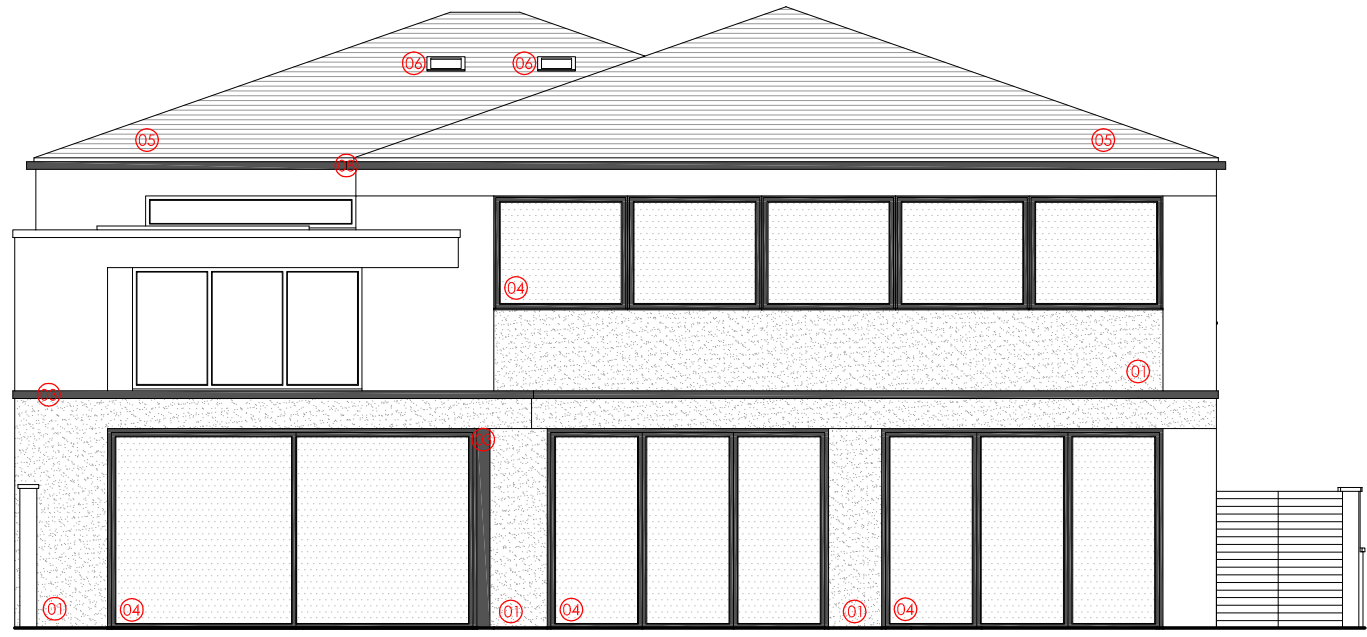


REAR ELEVATION AS PROPOSED  
SCALE: 1/100




FRONT ELEVATION AS PROPOSED  
SCALE: 1/100

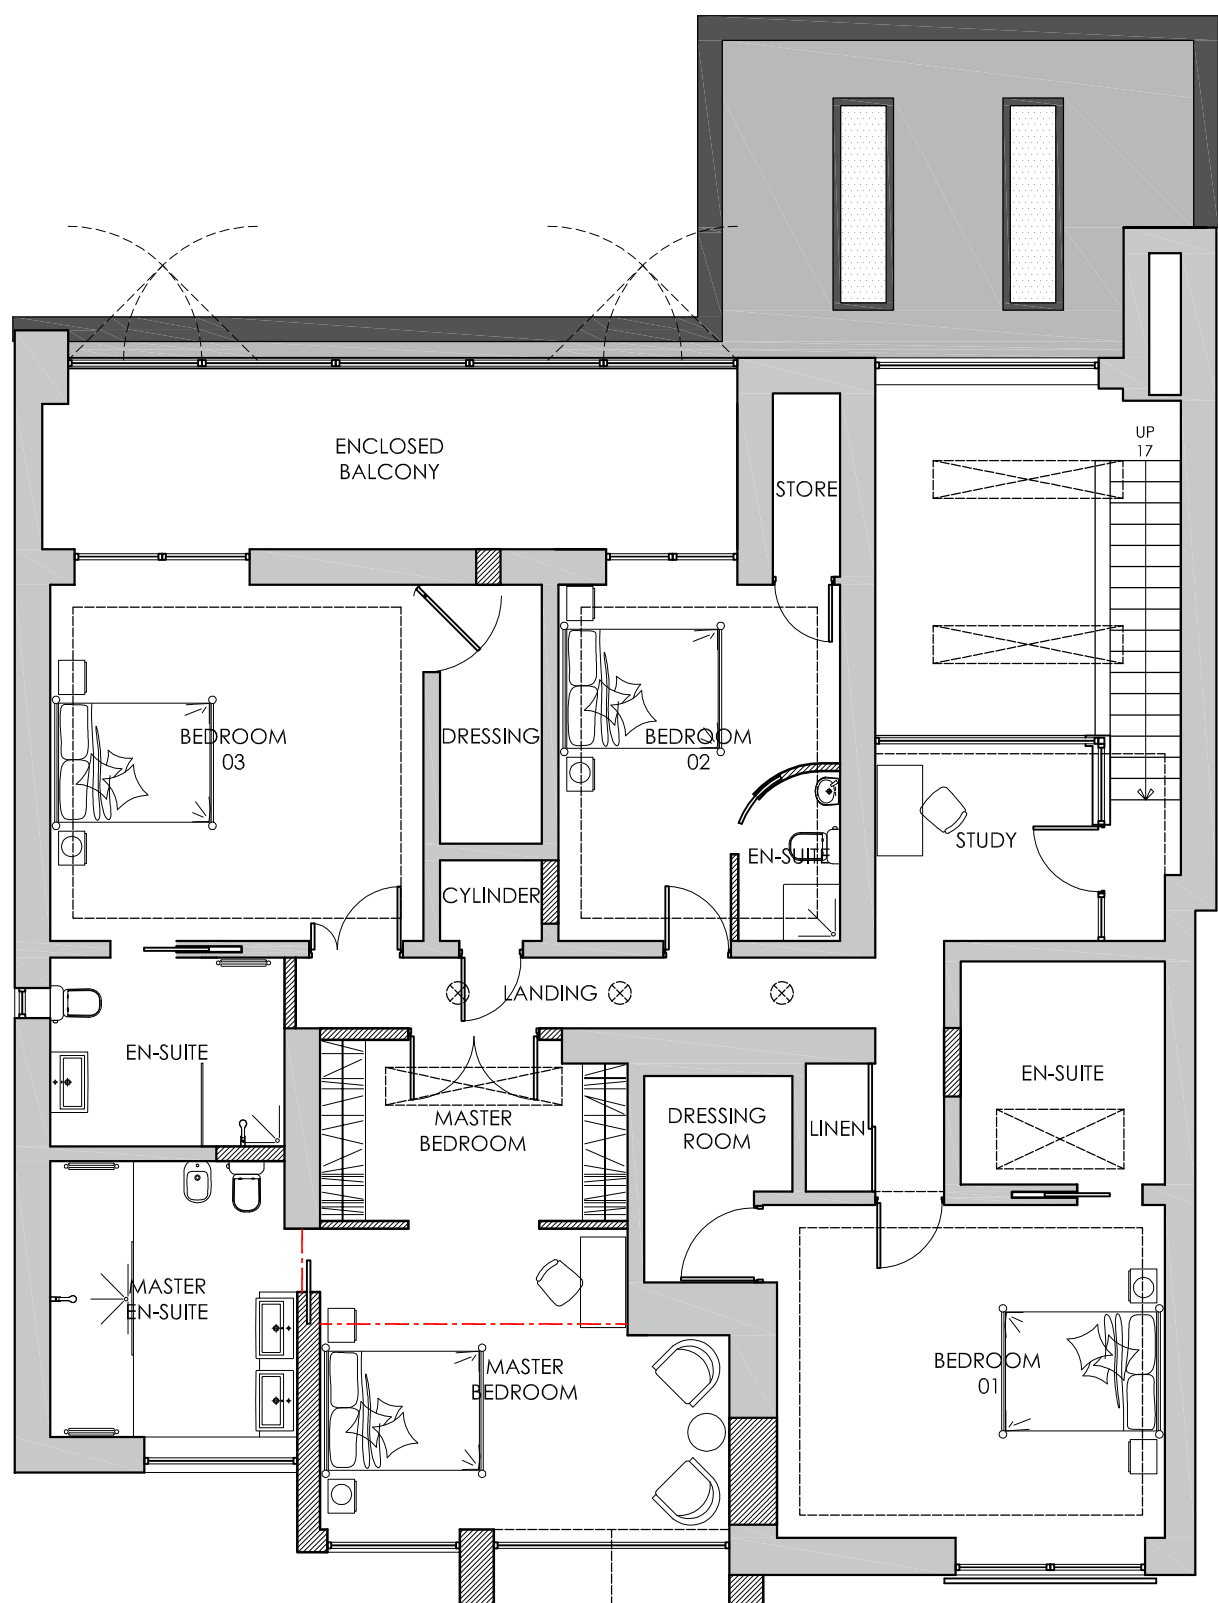

FIRST FLOOR PLAN PROPOSED  
SCALE: 1/100

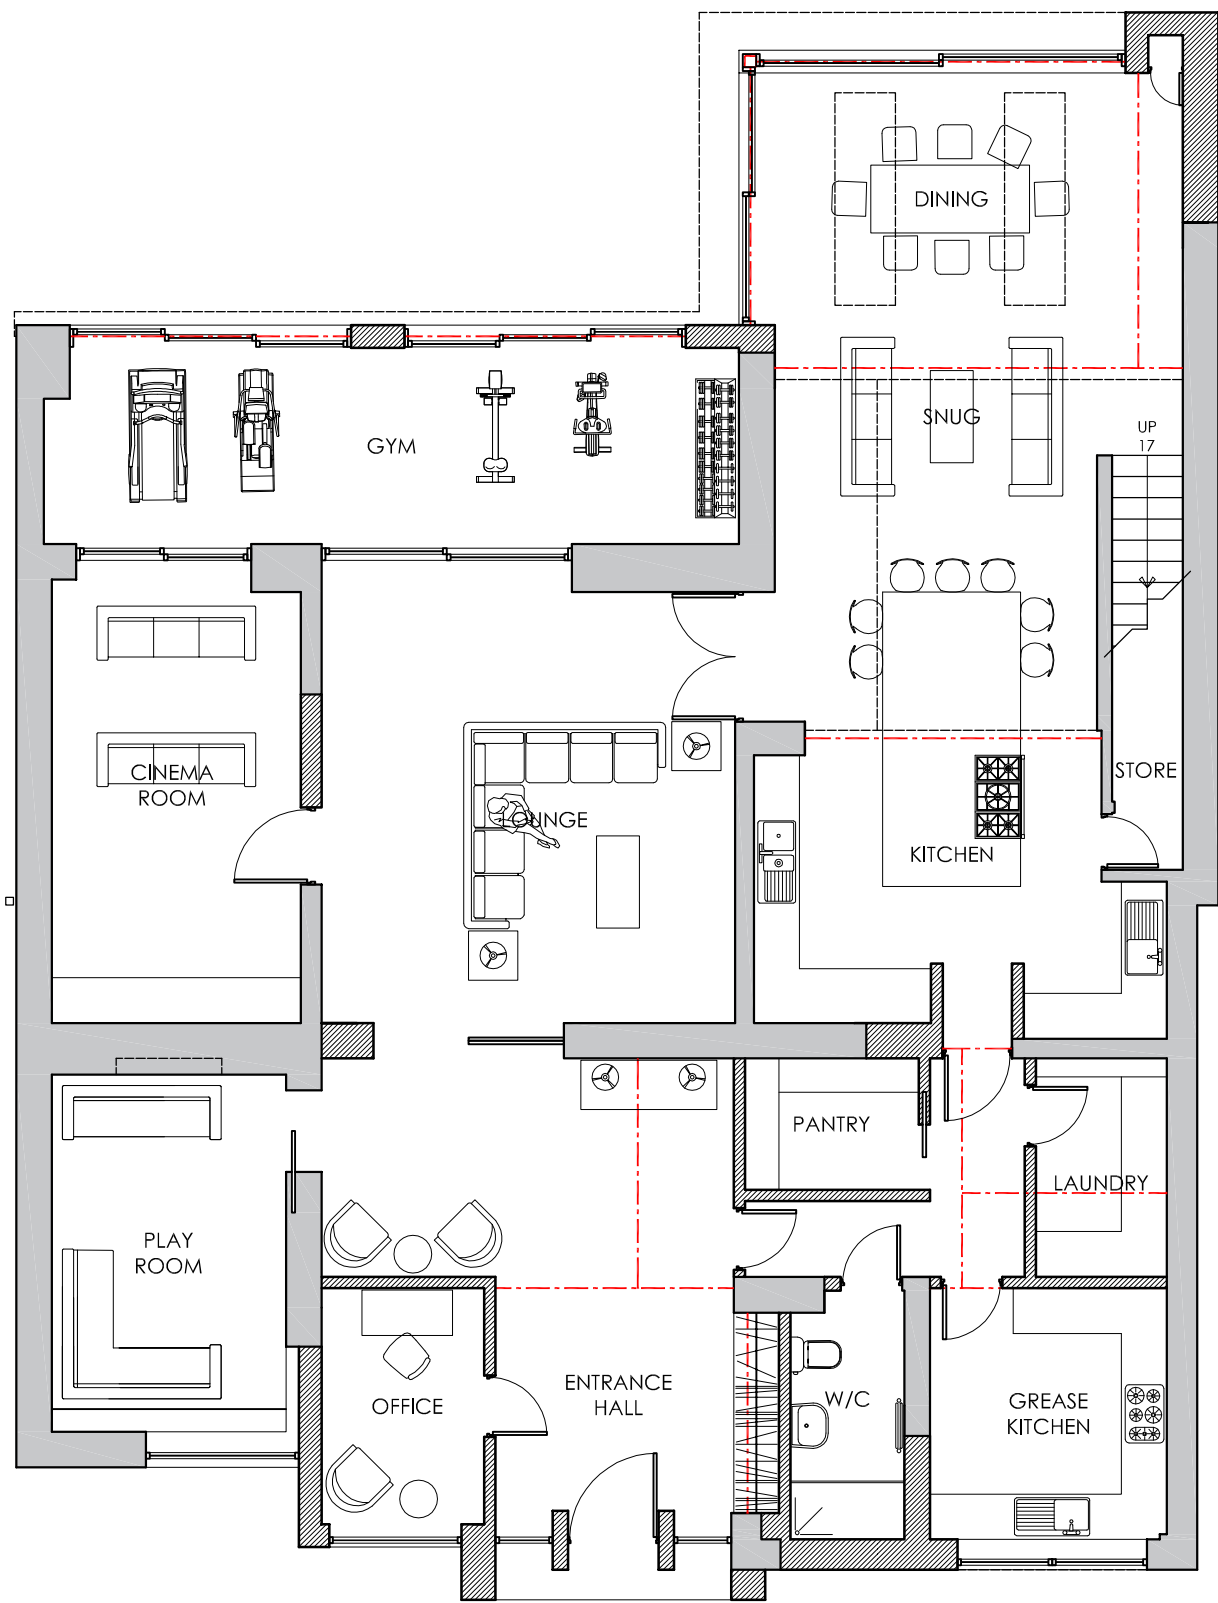

GROUND FLOOR PLAN PROPOSED  
SCALE: 1/100

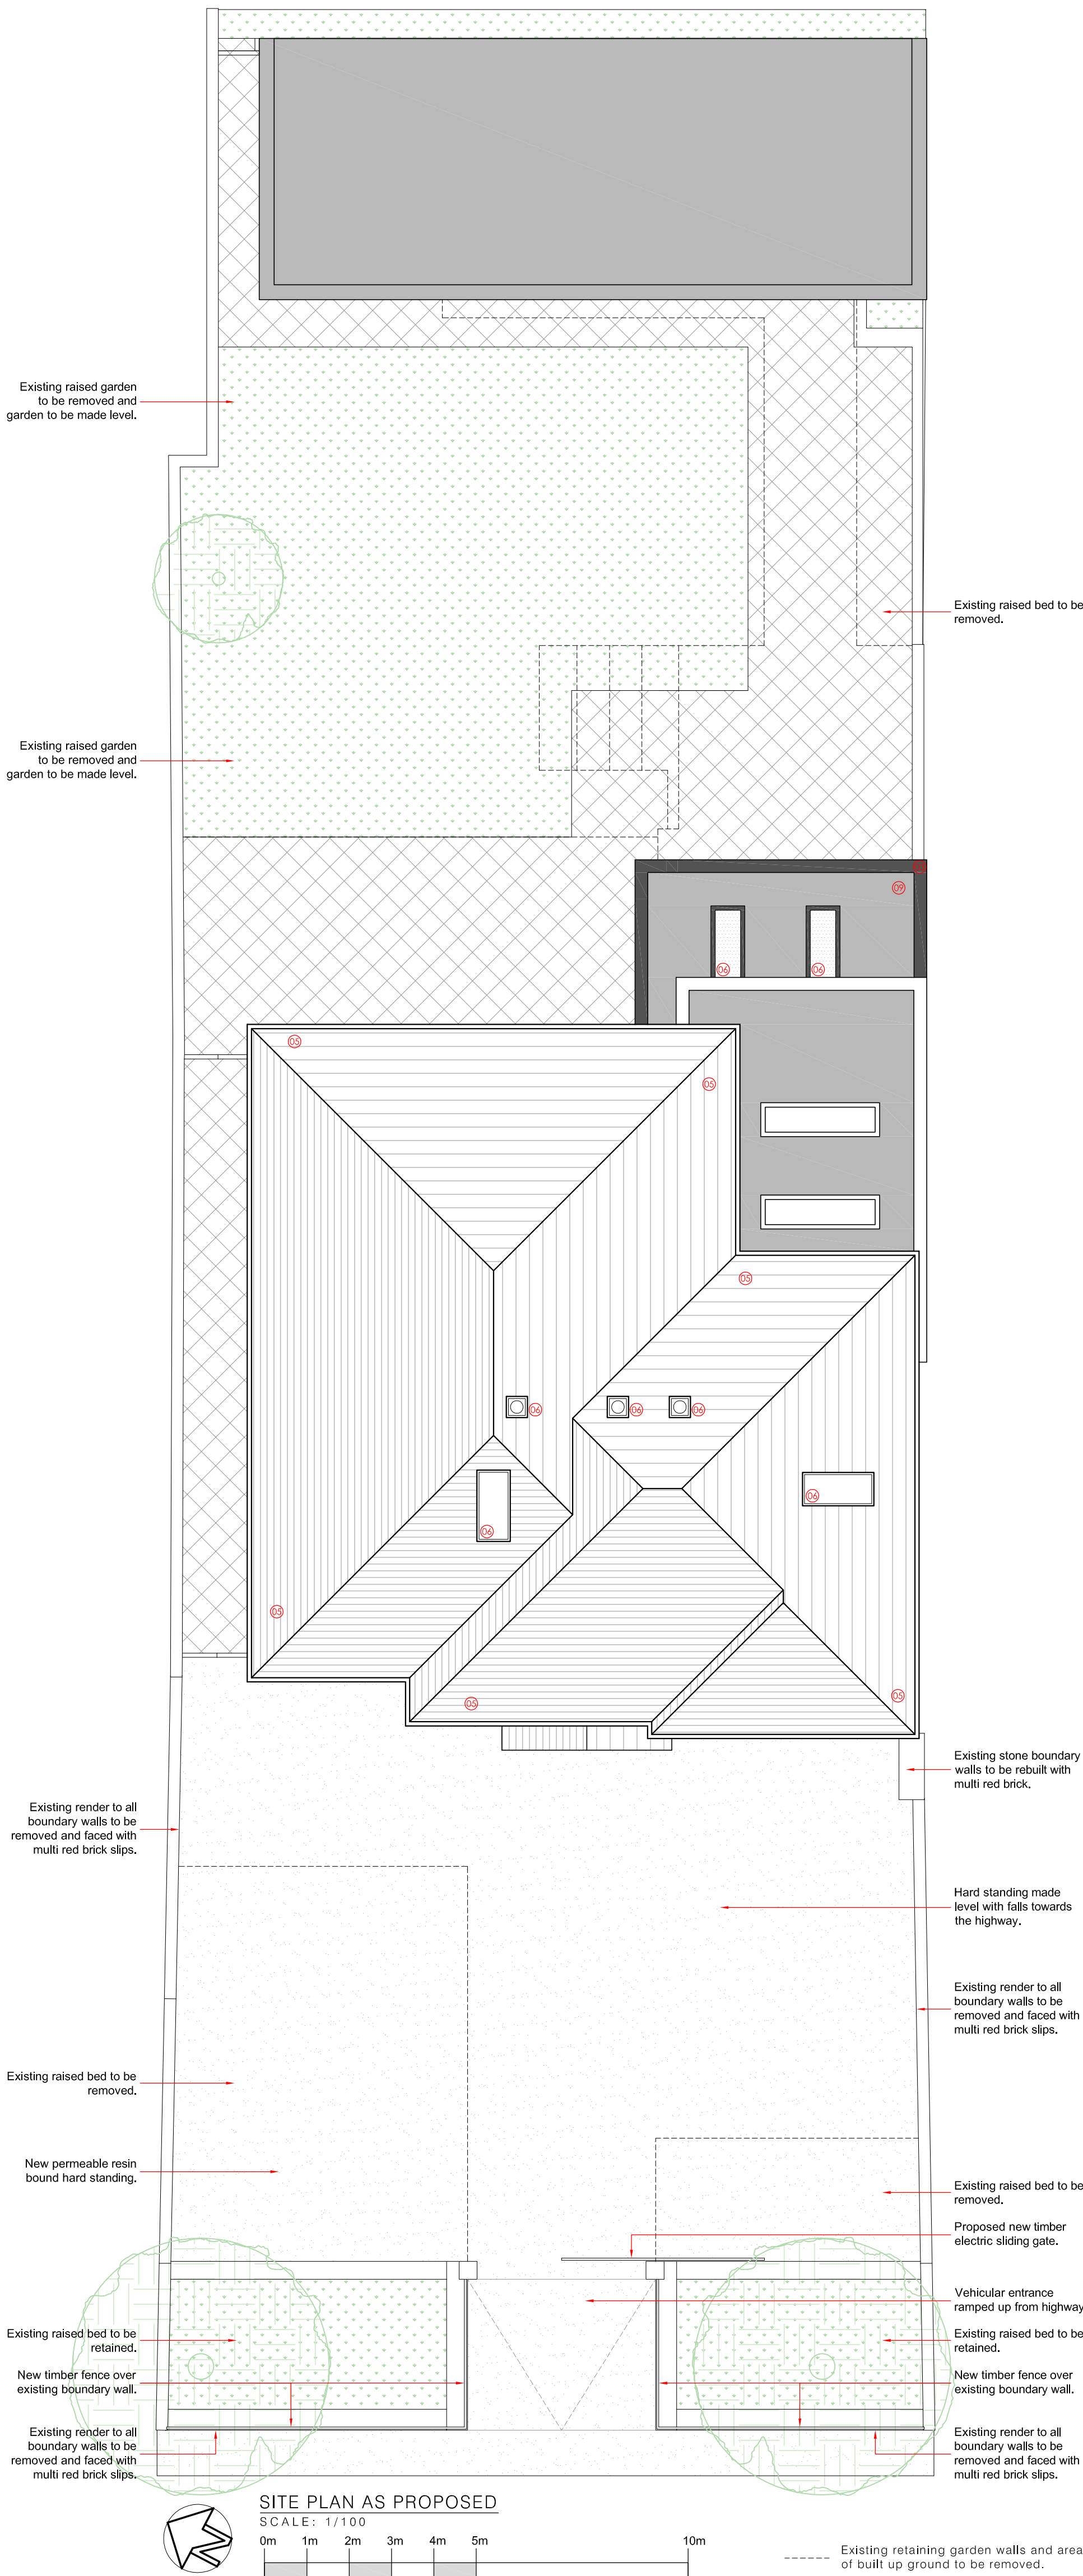

SITE PLAN AS PROPOSED  
SCALE: 1/100

EXISTING STRUCTURE.  
PROPOSED STRUCTURE.

#### Notes:

© This drawing and the information contained within this media remains the property of TJB Architects Ltd and may not be distributed to any party in any form without the knowledge and written consent of TJB Architects Ltd. The information should be distributed in its entirety and is not to be reproduced or altered without the knowledge and written consent of TJB Architects Ltd. The information contained within this media is for guidance only. While we endeavor to provide accuracy and detail there is no expressed or implied warranty or fitness for any particular purpose, supplied with this information. All dimensions and levels depicted are subject to checking on site. TJB Architects Ltd accept no responsibility for the accuracy of any information provided by third parties.

\* DO NOT SCALE FROM THESE DRAWINGS \*

#### MATERIAL KEY

- 01 White render to match existing.
- 02 Limestone external tile.
- 03 Dark Grey Aluminium to match existing.
- 04 Dark Grey Aluminium windows & doors.
- 05 Slate roof tiles.
- 06 Velux roof windows.
- 07 Glass Juliet balcony.
- 08 Extruded Aluminium rain water goods - black.
- 09 Flat roof - EPDM membrane.
- 10 Painted timber door.

REV. DESCRIPTION BY. DATE:

STATUS: **PRELIMINARY / FOR COMMENT**

**TJB** architects  
TJB Architects Ltd.  
Tel: (+44) 0794 436 0008  
Email: info@tjbarchitects.co.uk  
Web: www.tjbarchitects.co.uk

CLIENT: MR & MRS SHEKH

SITE: 255 BROOKLANDS ROAD  
MANCHESTER  
M23 9HF

BRIEF: EXTENSIONS & ALTERATIONS

TITLE: AS PROPOSED PLANS

SCALE AT A1: 1:100 DATE: JUL 2022 DRAWN: TJB CHECKED: TJB

PROJECT NO: 217 DRAWING NO: PL\_106 REVISION: -