



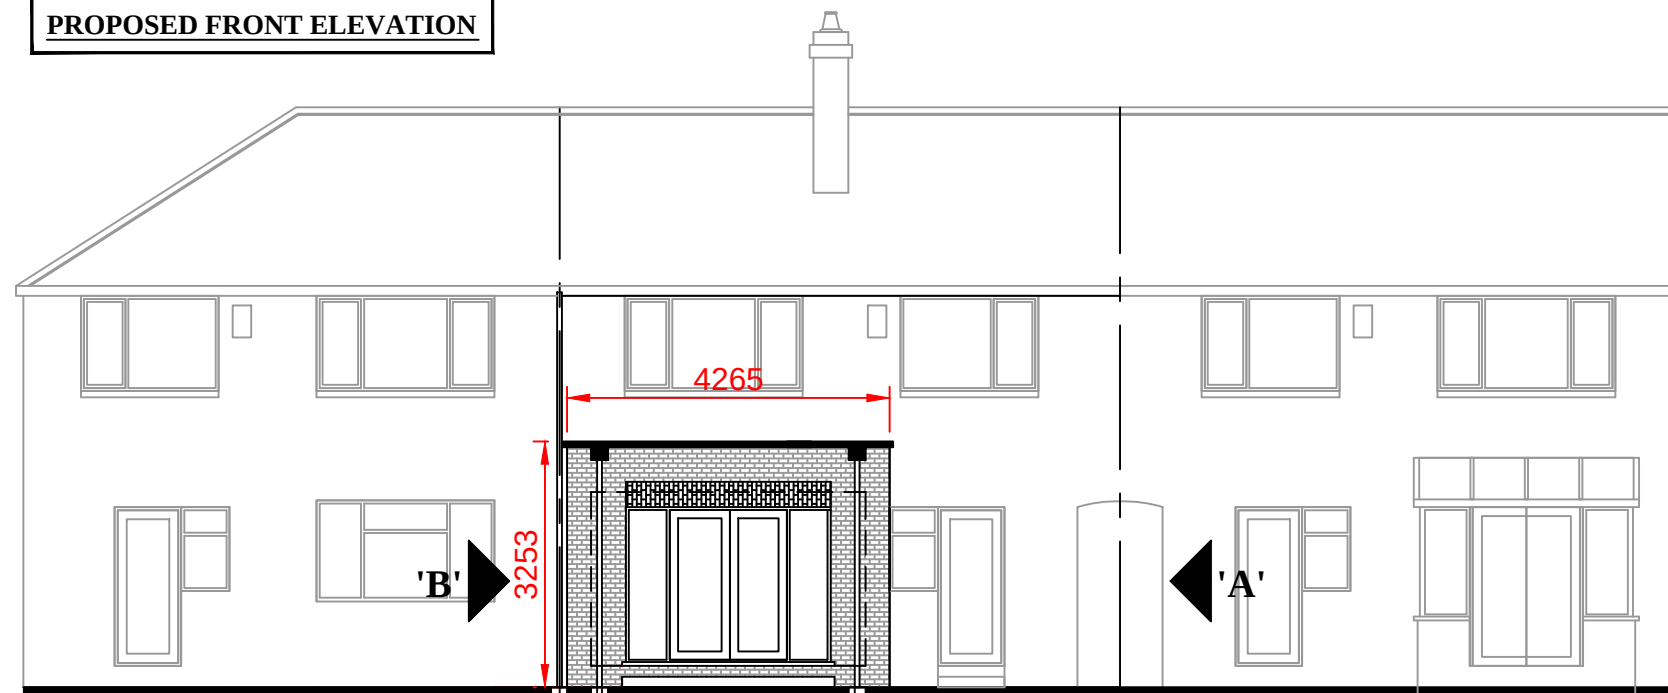

PROPOSED FRONT ELEVATION




PROPOSED REAR ELEVATION

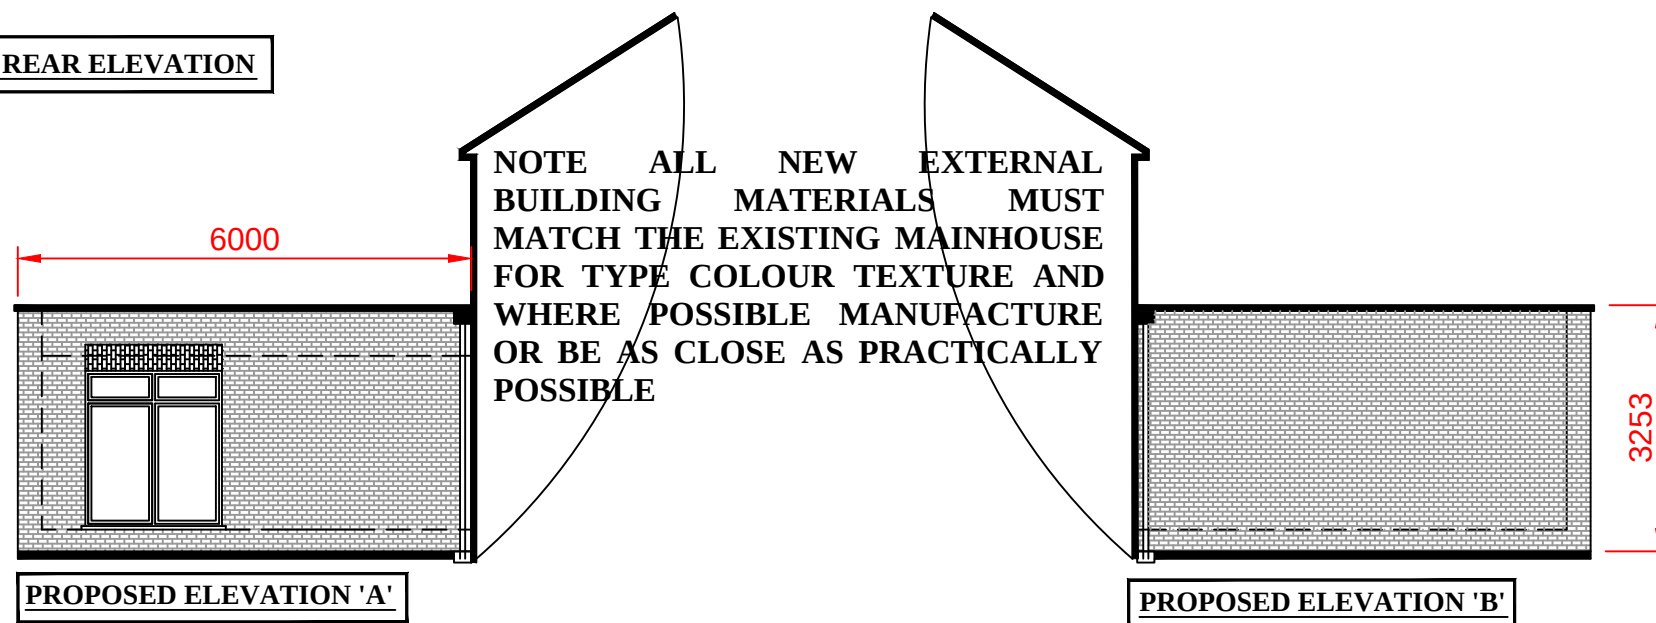

PROPOSED ELEVATION 'A'

PROPOSED ELEVATION 'B'

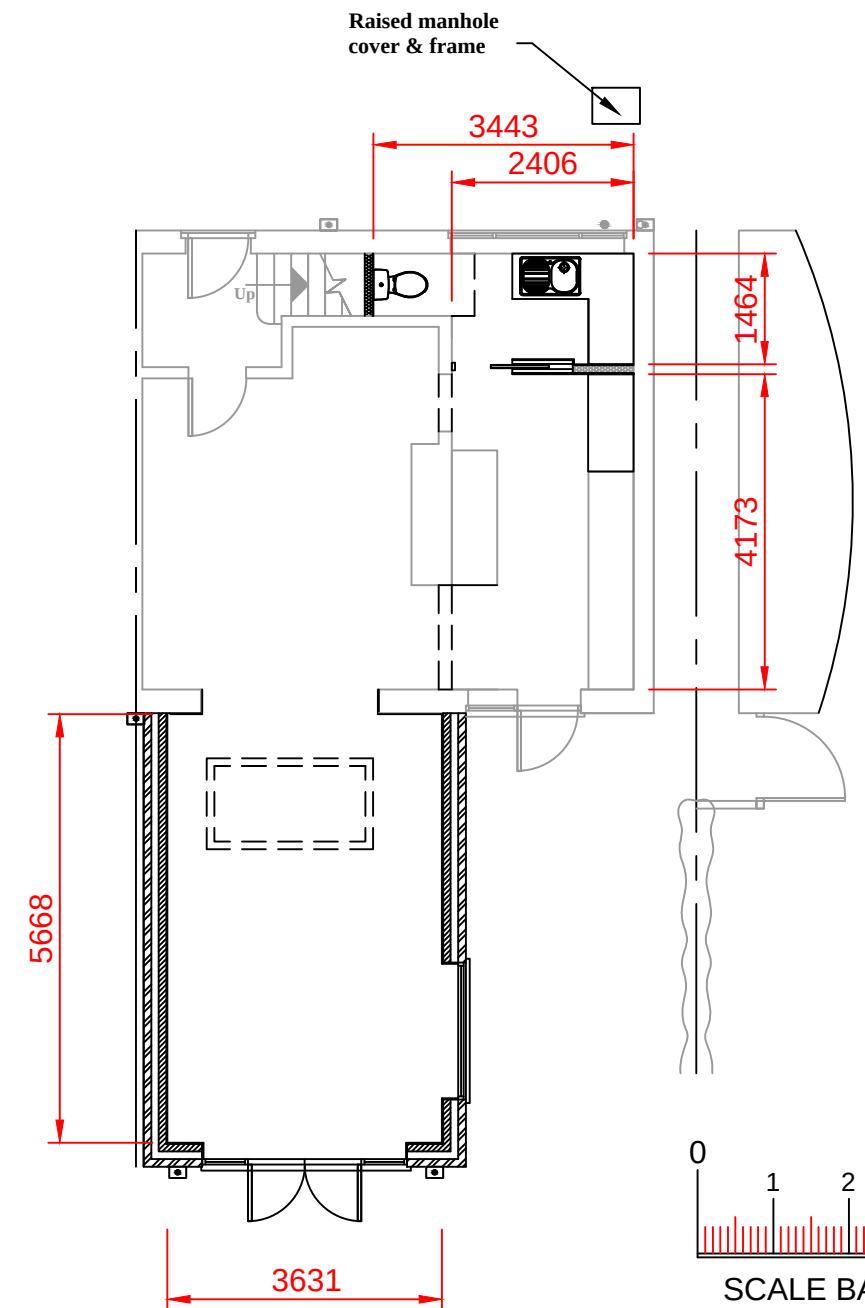


PROPOSED GROUND FLOOR PLAN



x	xxx	xxx	xx/xx/xx
Rev	Description	By	Date
Initial Issue: xx/xx/xx			

Project Title:	PROPOSED EXTENSION
Project Address:	40 EMERY AVENUE MANCHESTER M21 7LF
Drawn by: DAC	Checked by: DAC
Date: 10/05/22	Scale: 1:100 @ A3

<u>DAC Designs</u> 100 Cromwell Road Stretford Manchester M32 8QL Tel:- 0161 865 9340 Mob:- 07857 656 323	
Drawing No. 10-05-22-2	Revision -

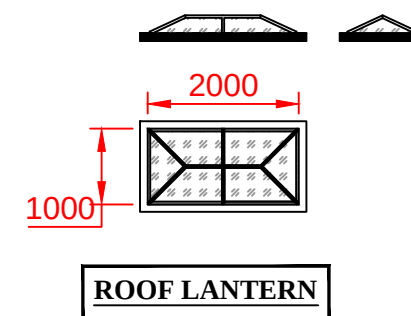

ROOF LANTERN