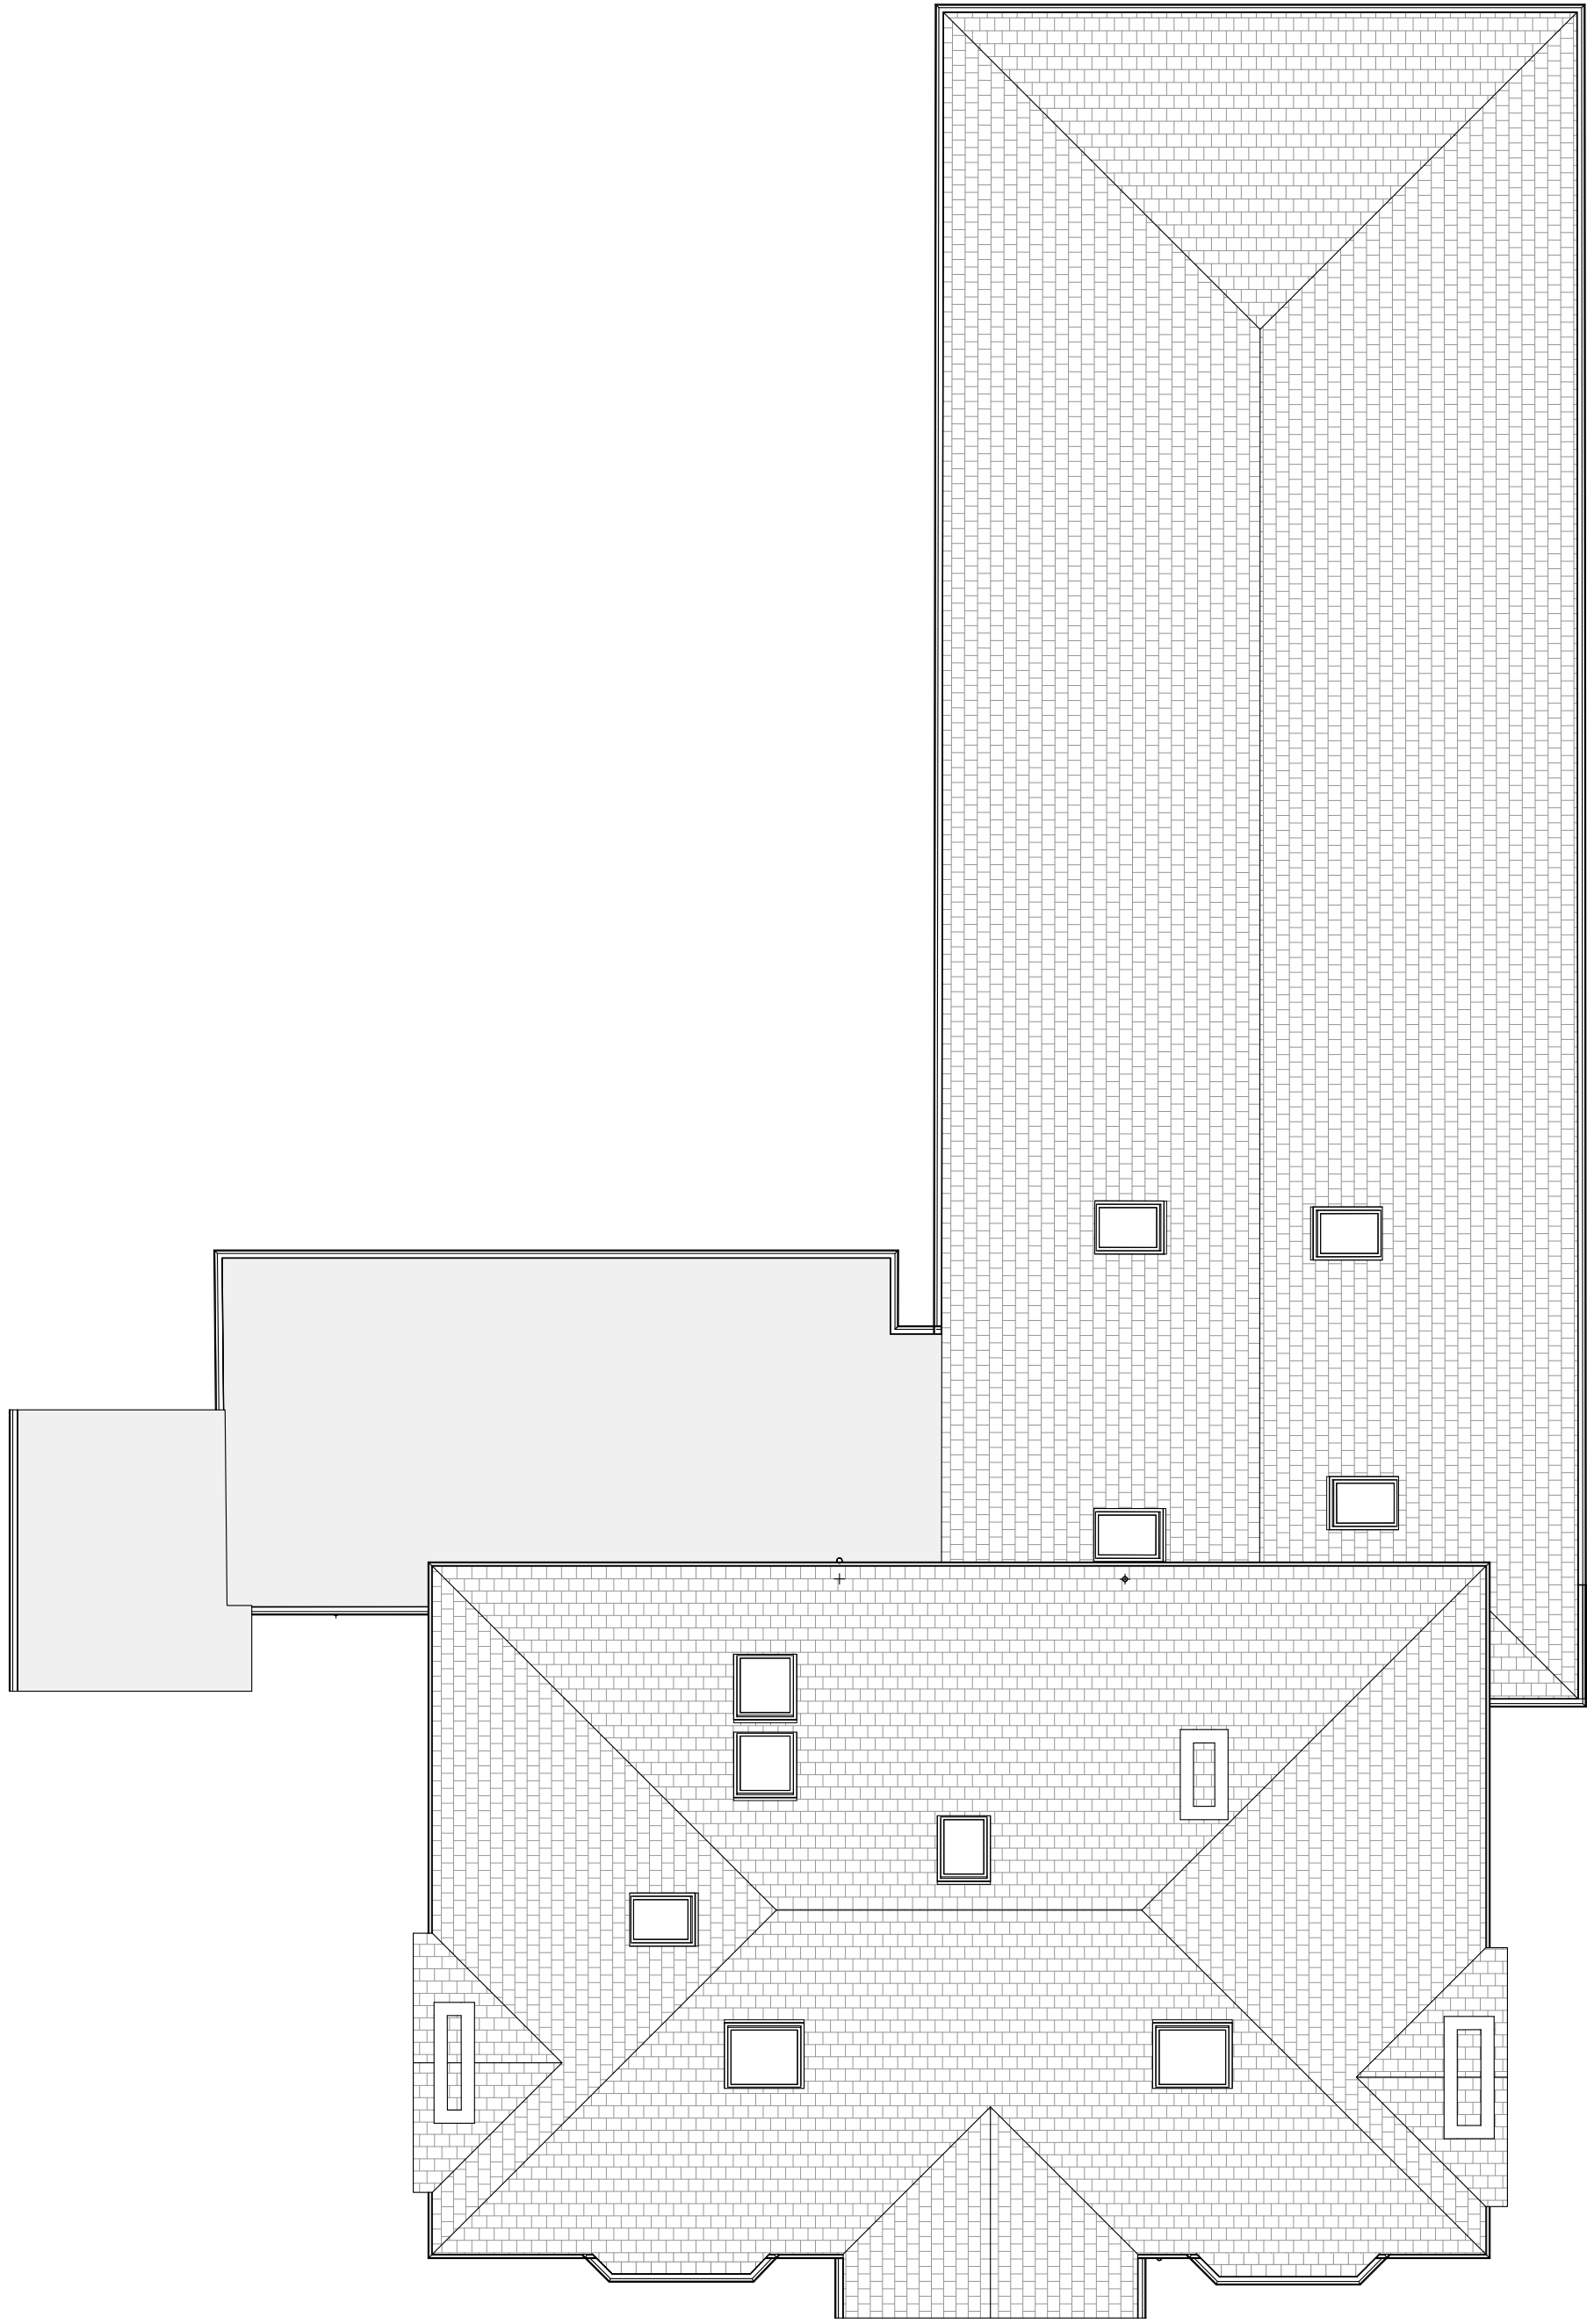


The copyright of this drawing is vested with Corstorphine & Wright Ltd and must not be copied or reproduced without the consent of the company.

P-01 Issued For Planning	
P-00	First Issue
Rev.	Description

20.06.2022	DN	RE
22.04.2022	DN	RE
Date	Drw.	Chk.

Client:
SUMO Developments

Project:
Maybank House, Altrincham

Drawing Title:
Existing Roof Plan

Drawing Status:
PLANNING

Corstorphine & Wright

Manchester Studio
The Stables, Paradise Wharf, Ducie Street, Manchester, M1 2JN
0161 272 8100
corstorphine-wright.com

Drawing No. 21769-CWA-B1-RF-DR-A-0205				Revision P-01
Drawn JS	Checked RE	Paper Size A1	Scale 1 : 100	Date 11.04.2022