


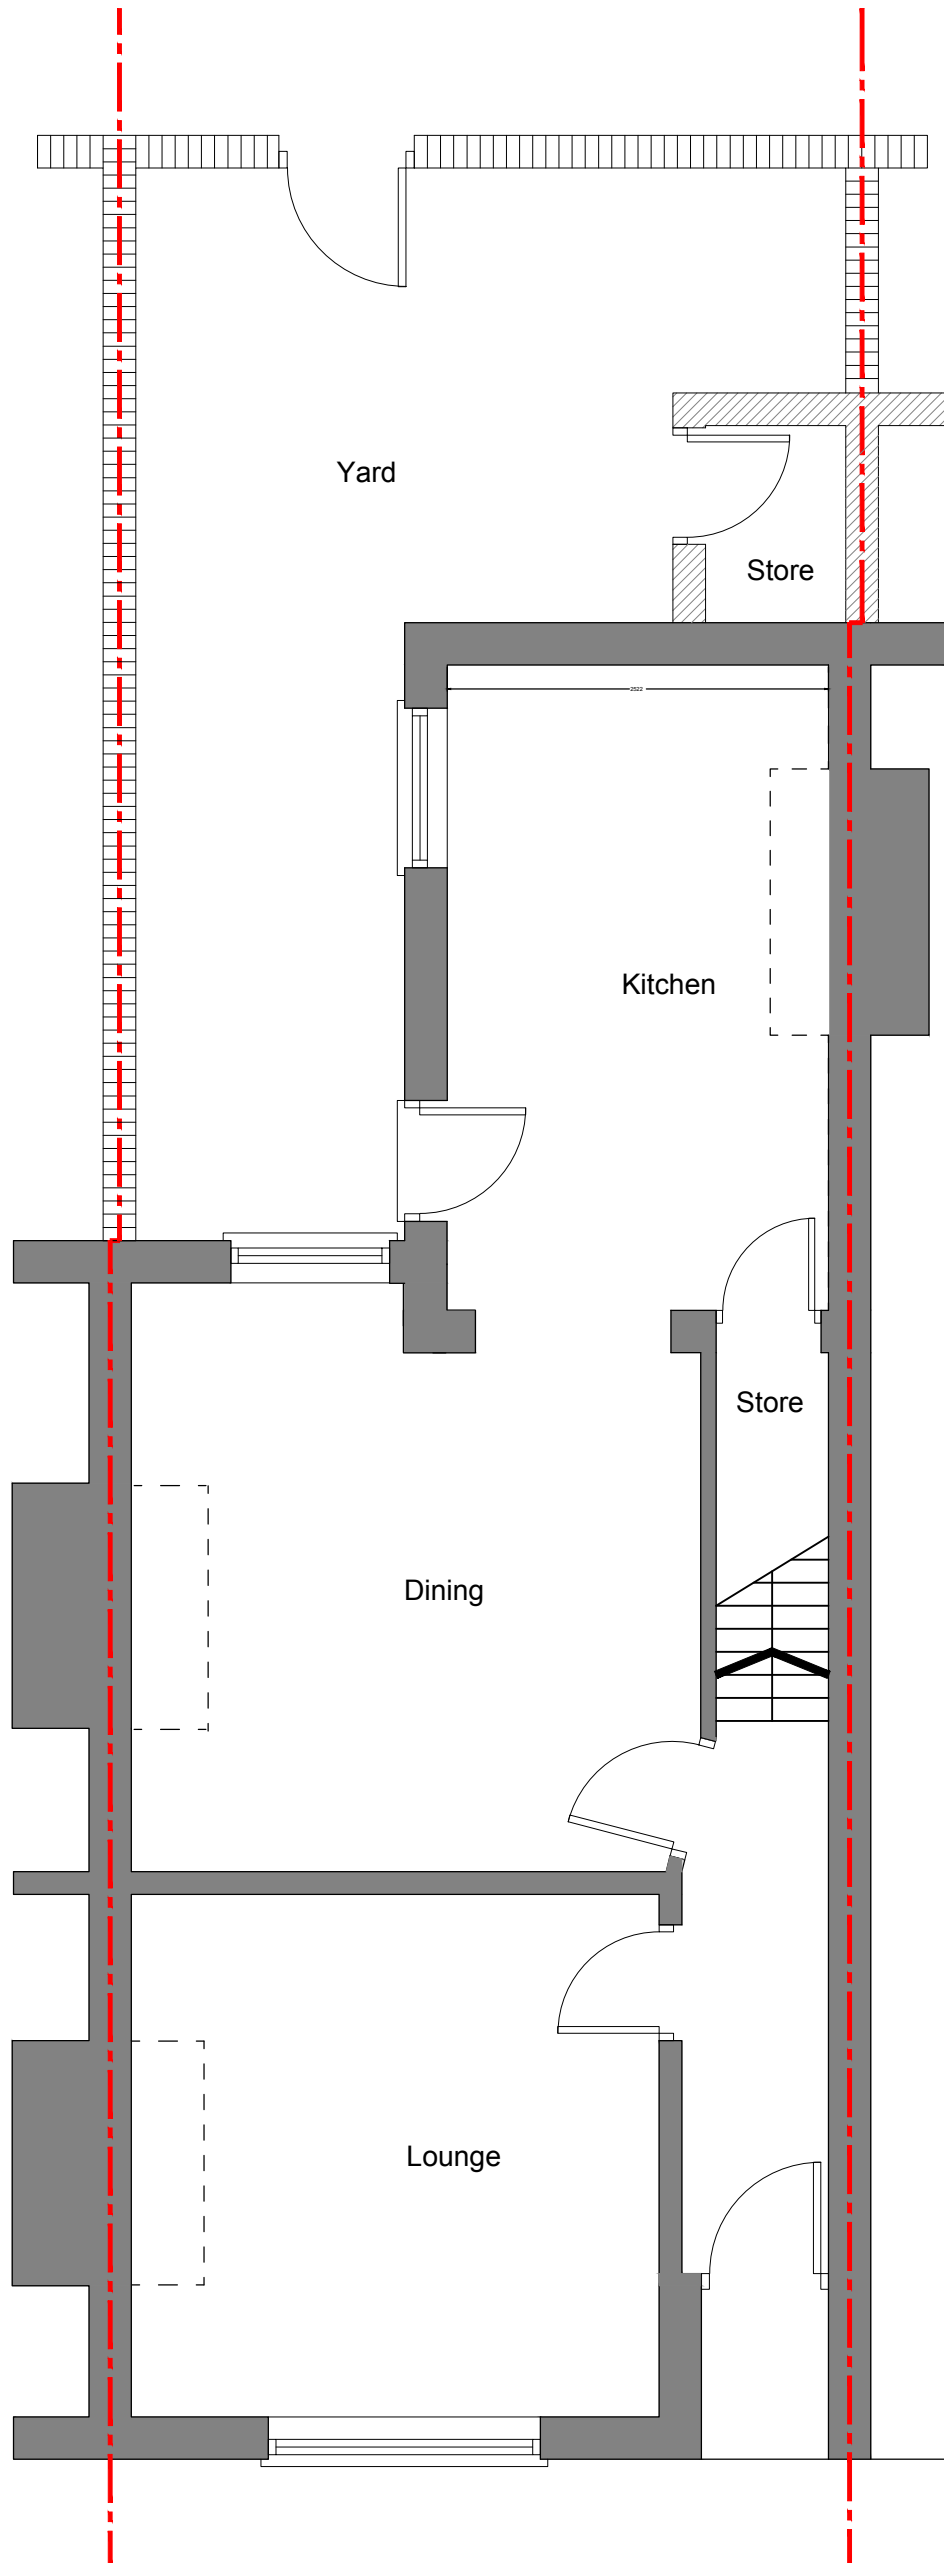

Ground

|   |          |                                                             |          |
|---|----------|-------------------------------------------------------------|----------|
| <b>PLANNING</b><br> |          | Project:                                                    |          |
|   |          | 8 Bankfield Avenue M13 0ZP<br>Rear Loft conversion & dormer |          |
|   |          | J&R Patrick Ltd                                             |          |
|   |          | Drawing Title:                                              |          |
| Drawing No:                                                                                              |          | Rev:                                                        |          |
| 2071_P_2003                                                                                              |          | -                                                           |          |
|   |          | PROPOSED<br>GROUND FLOOR PLAN                               |          |
| Drawn By:                                                                                                | Checked: | Scale:                                                      | Date:    |
|   |          | 1:50@A3                                                     | 27.06.22 |