


Ownership boundaries and title overlay drawings are produced using all reasonable endeavour and AGBCAD Services cannot be held responsible for any discrepancy of accuracy or scale of drawings supplied to them


KEY

-  EXTENT OF EXISTING DWELLING
-  EXTENT OF PROPOSED EXTENSION
-  SITE BOUNDARY

EXISTING BLOCK/SITE PLAN

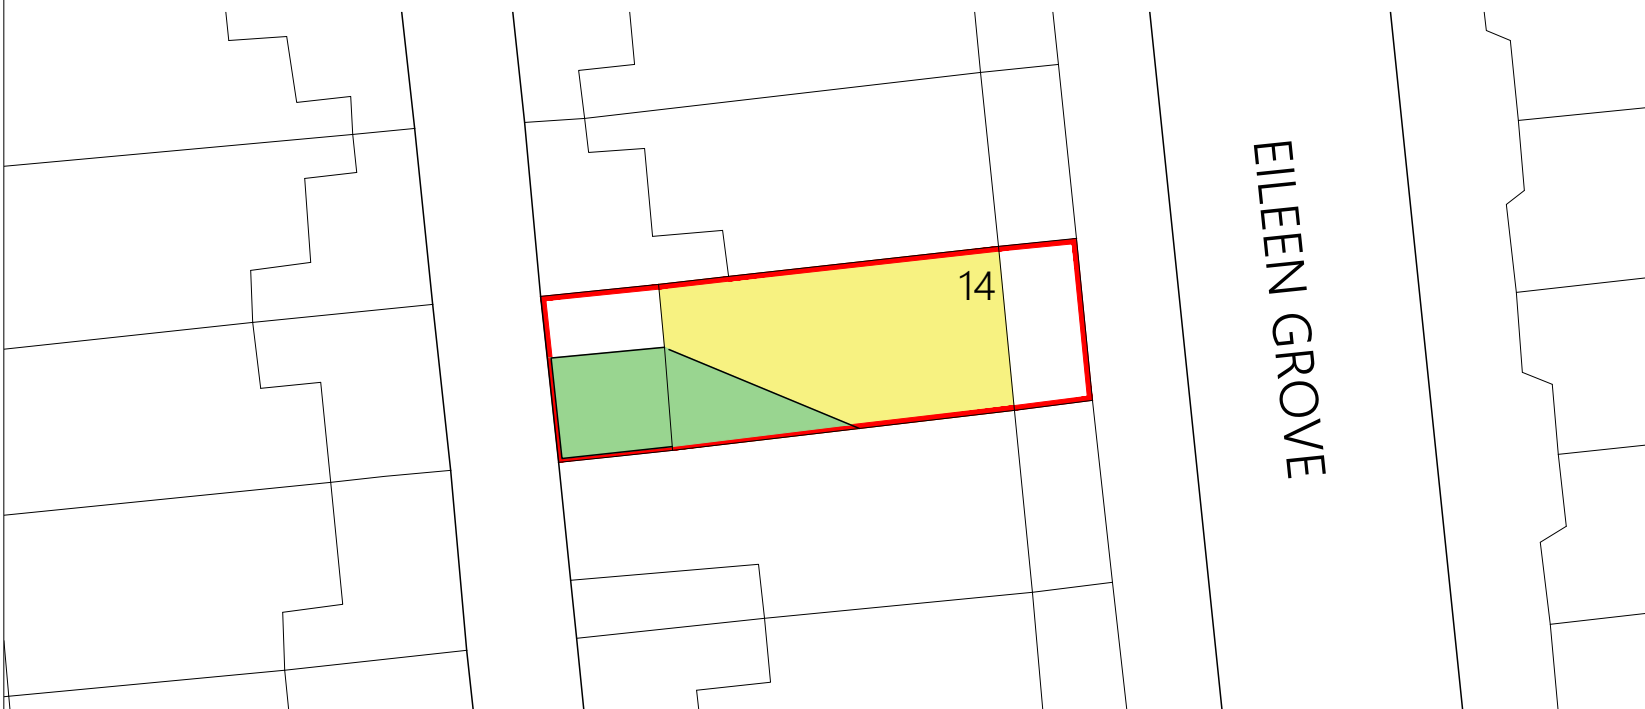

PROPOSED BLOCK/SITE PLAN

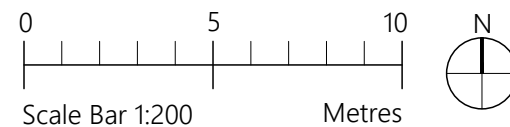

DRAWING	14 Eileen Grove, M14 5WE Block/Site Plan		
DWG No.	2217-004	REV	
SCALE	1:200@A4	DATE	July '22
		website: www.agbcad.co.uk email: info@agbcad.co.uk telephone: 07912 090 125 DO NOT SCALE FROM THIS DRAWING	