


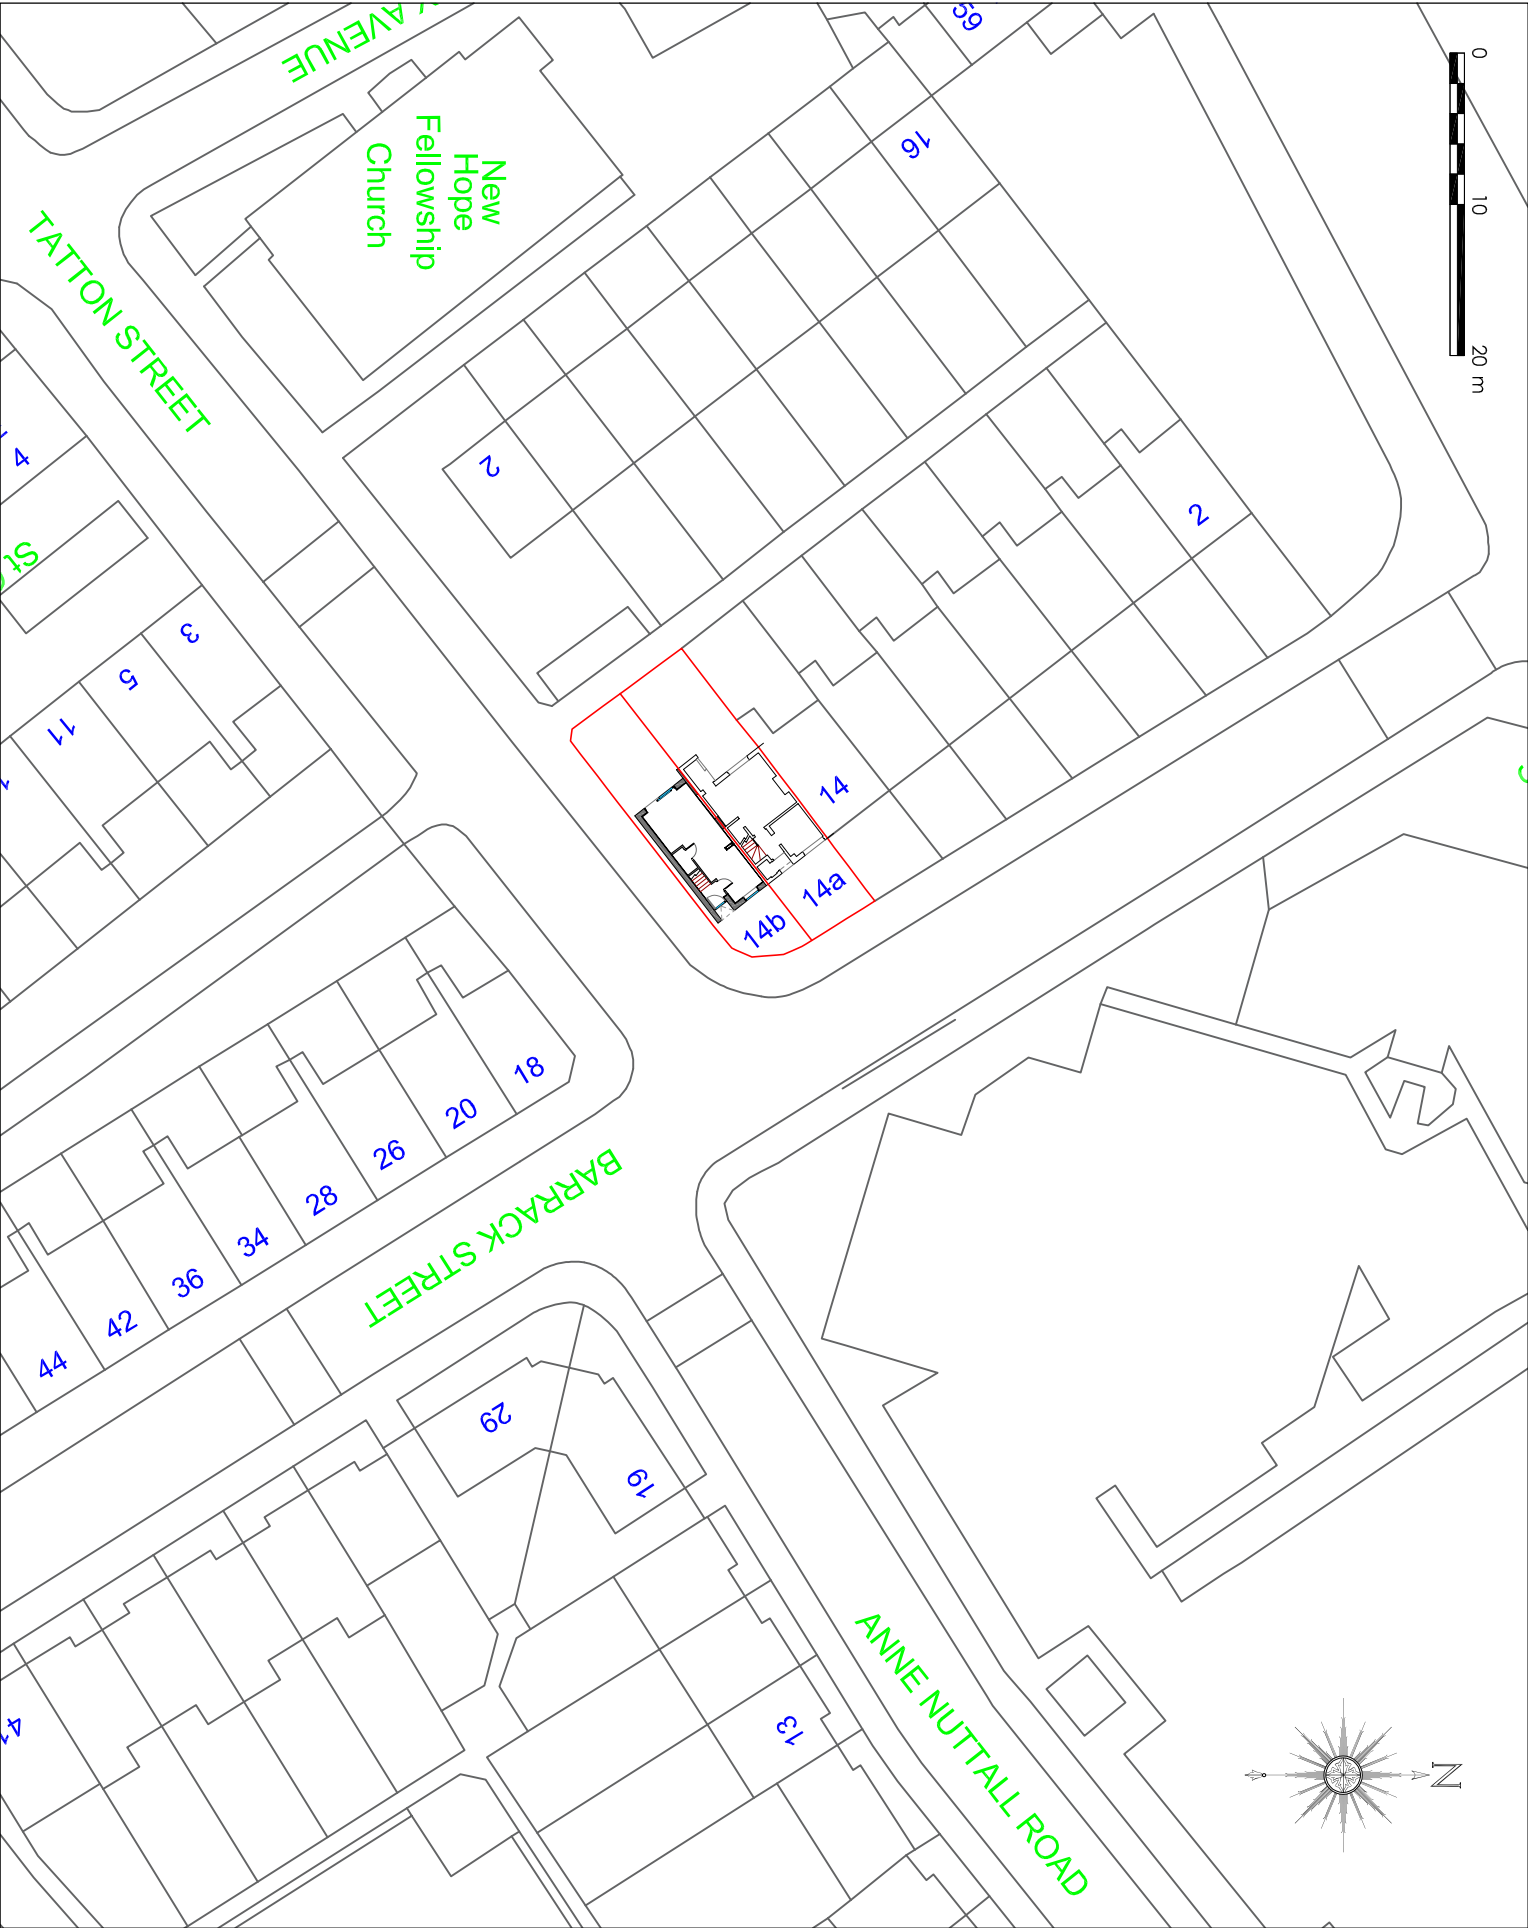

PROJECT # 22044
DRAWING # 220
SCALE 1:500 @ A4
DATE JUL 22

CLIENT
MR P BYRNE
14A BARRACK CLOSE
HILLME
MANCHESTER
M13 4ER

PROJECT
NEW BUILD END-TERACE HOUSE

DRAWING TITLE
PROPOSED SITE PLAN
PLANNING



BLUECHIP ARCHITECTURE

07999 294 675

DESIGN@BLUECHIP-ARCHITECTURE.CO.UK

WWW.BLUECHIP-ARCHITECTURE.CO.UK

LOWRY HILL, 1 LEE ST, 1 SHROCK, 1 MANCHESTER, M2 4BN
DO NOT SCALE FROM THIS DRAWING. COPIES OF THIS DRAWING ARE NOT VALID FOR CONSTRUCTION WITHOUT EXPPLICIT APPROVAL FROM BLUECHIP ARCHITECTURE. ALL RIGHTS RESERVED. © 2022 BLUECHIP ARCHITECTURE

ISSUED FOR PLANNING APPROVAL 11.07.22