


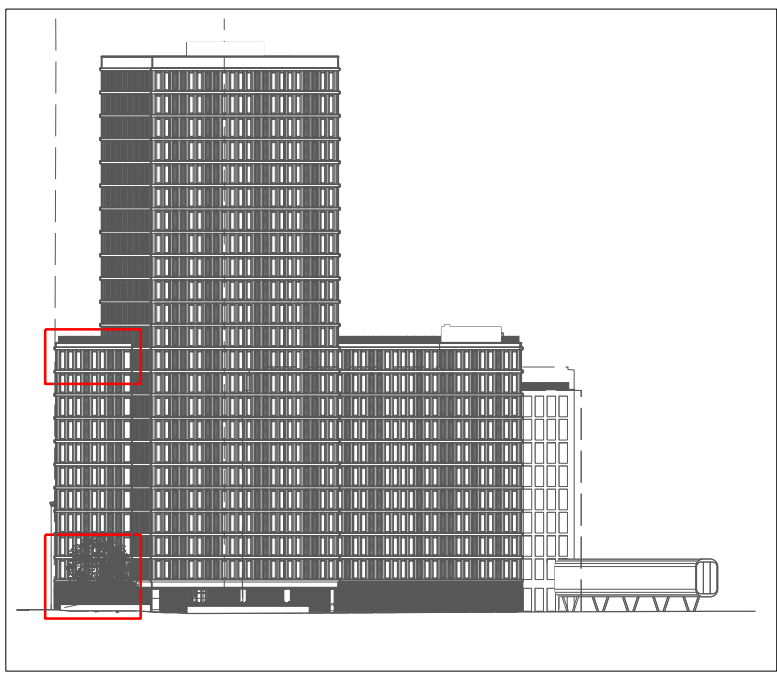


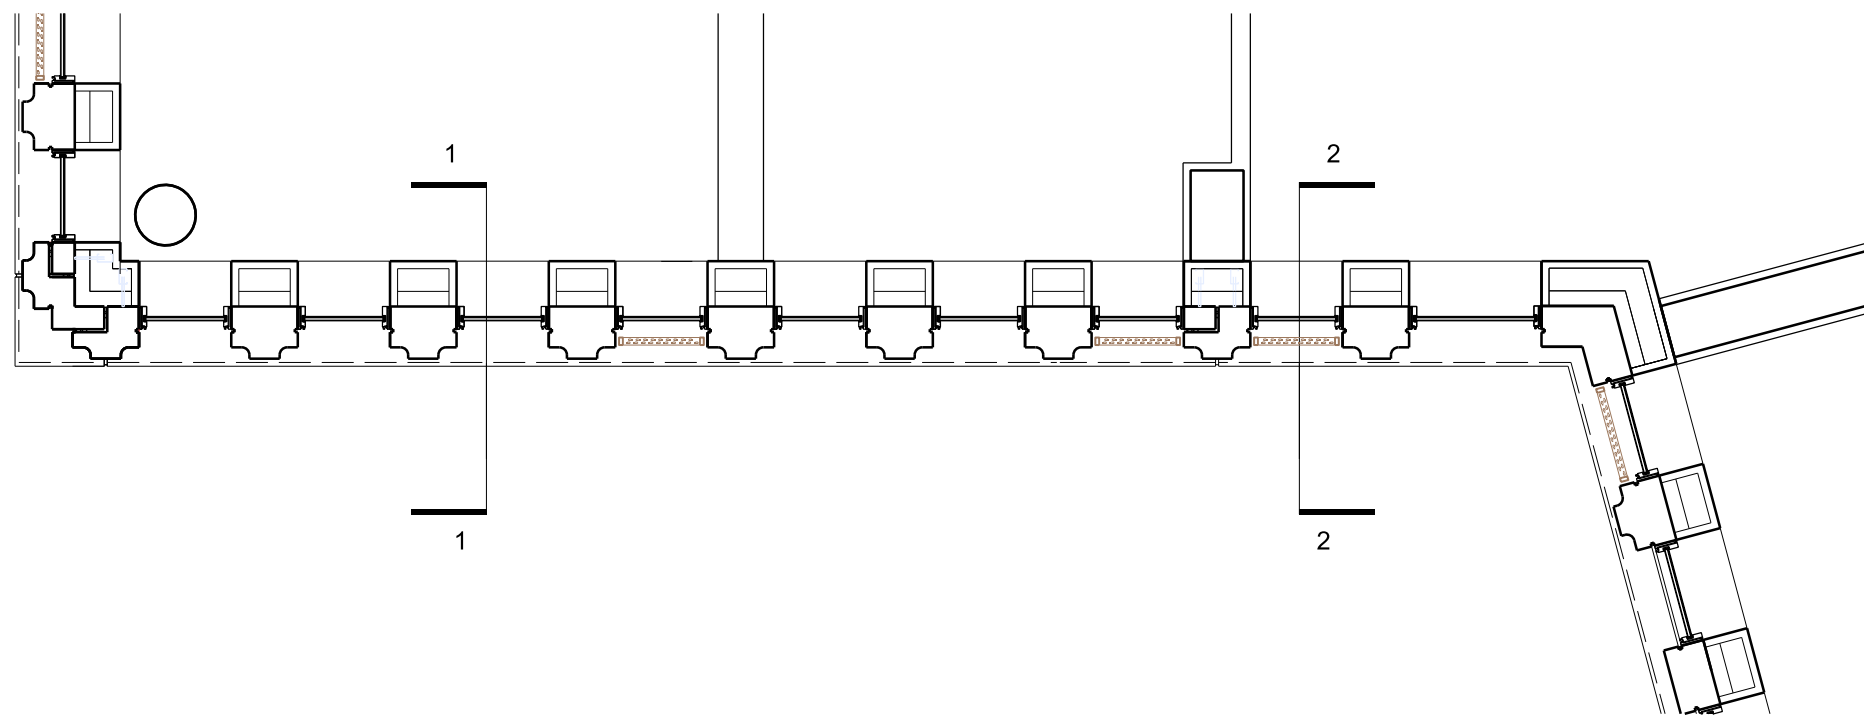

01 East Elevation
D-182 Detail Key

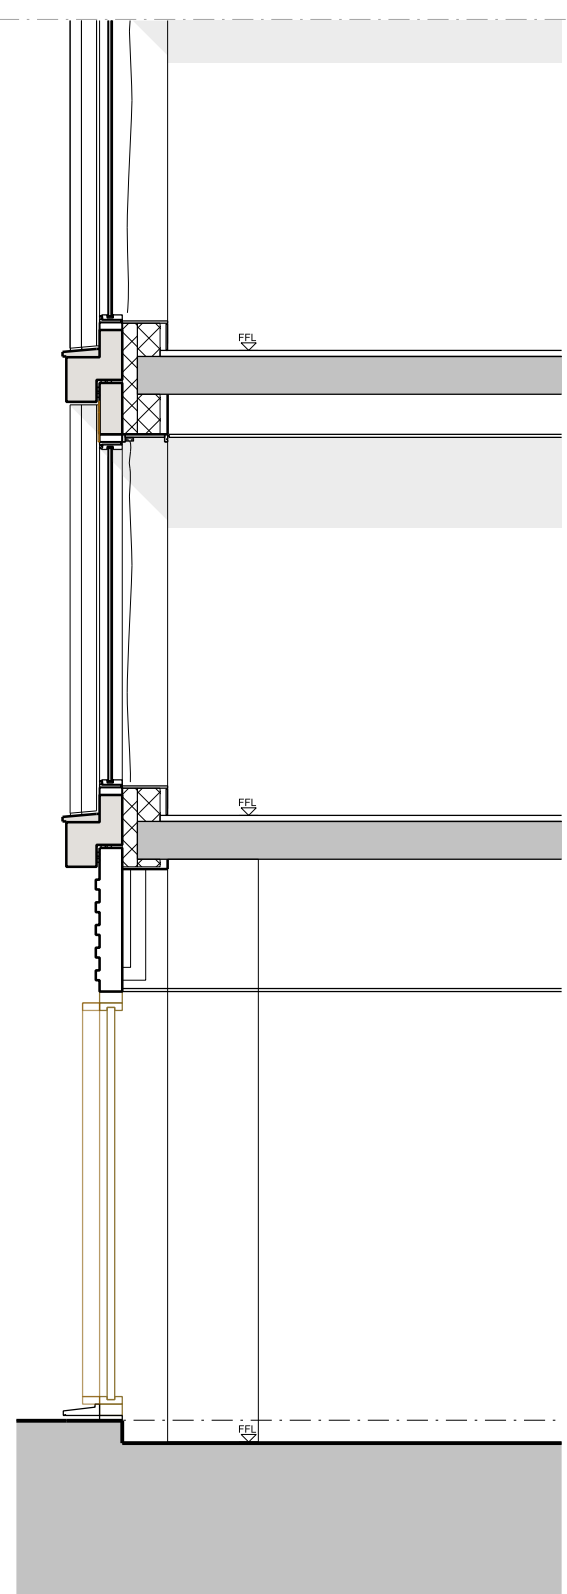



02 Plan
D-182 Reconstituted stone facade

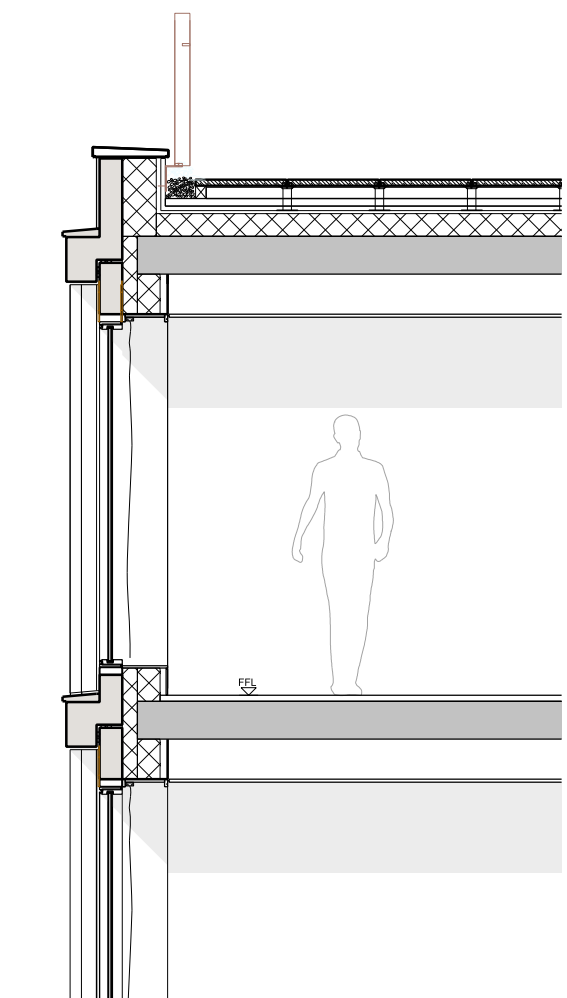

03 Section 11
D-182 Reconstituted stone facade




04 East Elevation
D-182 Reconstituted stone facade

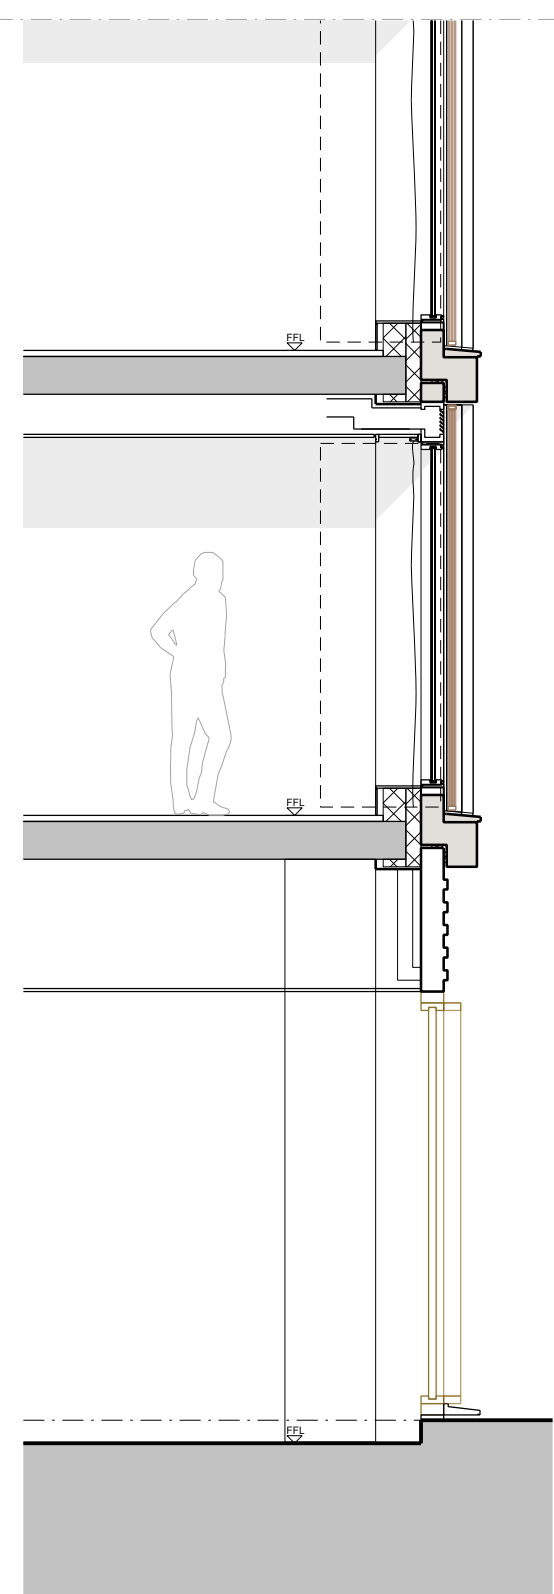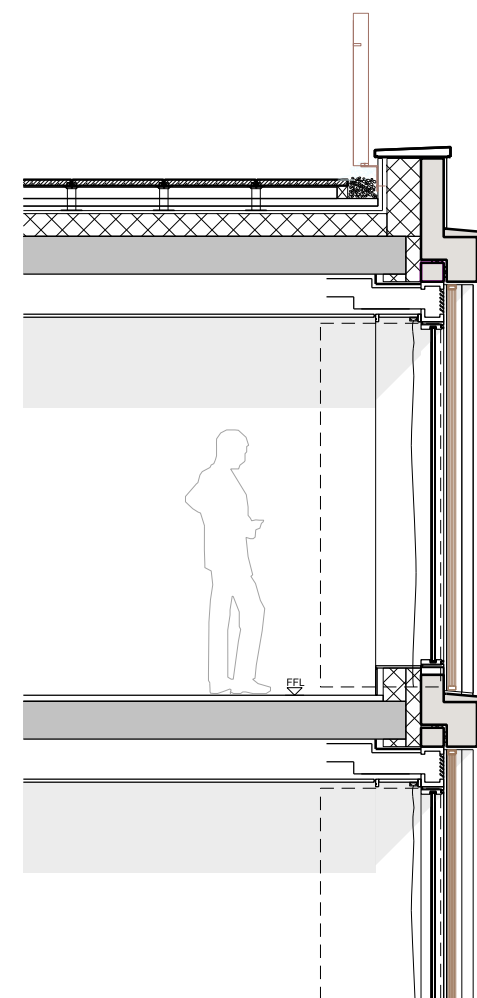

05 Section 22
D-182 Reconstituted stone facade

Note:
Whether in hardcopy or digital format,
this drawing should not be used as a
basis for measurement or setting-out
unless specific dimensions have been
provided. SimpsonHaugh and Partners
will not be responsible for the accuracy
of any dimension that is scaled or
measured from this information.

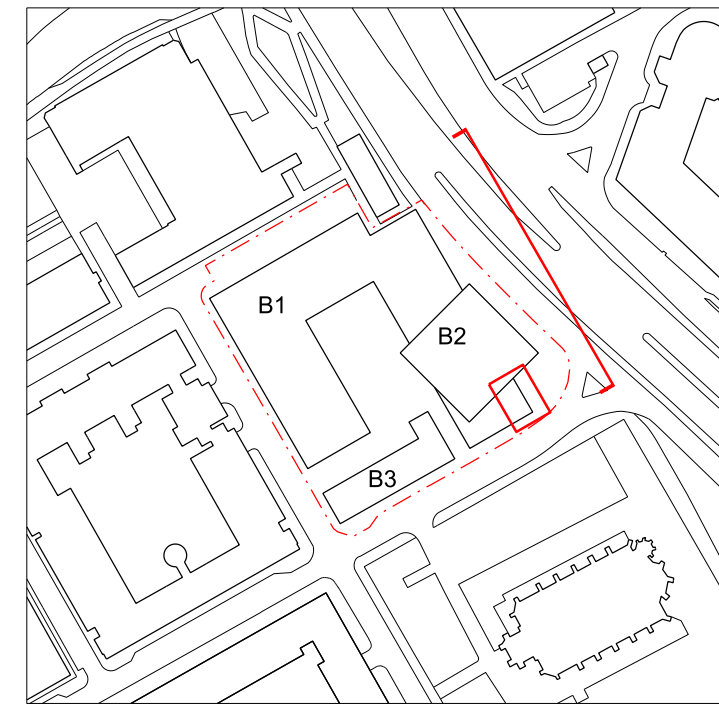

BUILDING 2 MATERIAL KEY

- 201 RECONSTITUTED STONE SPANDREL PANELS
With integrated sill detail (Grit blast finish/ deep red colour)
- 202 BRONZE COLOURED METAL BAR BALUSTRADE
- 203 RECONSTITUTED STONE PARAPET WITH INTEGRAL
SILL DETAIL (Grit blast finish/ deep red colour)
- 204 FULL HEIGHT FIXED METAL FRAMED GLAZING
With integral overpanel and flashing detail
- 205 OPENABLE FULL HEIGHT METAL GLAZING
With integral overpanel and flashing detail
- 206 BRONZE COLOURED FULL HEIGHT
DECORATIVE SCREEN GUARDING
- 207 RECONSTITUTED STONE SCULPTED MULLIONS
(Grit blast finish/ deep red colour)
- 208 RECONSTITUTED STONE FLAT MULLIONS
(Polished finish/ deep red colour)
- 209 RECONSTITUTED STONE WITH PROJECTING
RIBBED PATTERN
To complement adjacent brick finished building
(in contrasting colour and finish)
- 210 BRONZE COLOURED METAL FRAME
TRANSITION DETAIL
Between reconstituted stone and ground floor
openings
- 211 BRONZE COLOURED METAL FIN FIXED OPEN SCREEN
- 212 BRONZE COLOURED METAL FIN FIXED CLOSED SCREEN
- 213 BRONZE COLOURED FEATURE METAL FINNS AND
METAL PLANTER BOXES

1 0 1 2 3m

P2	April 2022	Planning Update
P1	03.04.2019	Planning Issue
Rev	Date	Description



Project Title
ARUNDEL STREET
MANCHESTER
M15 4JZ

Drawing Title
Proposed East Elevation
Building 2 Facade Study
General Arrangement
March 2019 Planning Application

Status			
Planning			
Job No	Scale	Date	
10090	1:50 - A1	03/04/2019	
Drawing No			Revision
10090-1903-A-G251-D-182			P2

simpsonhaugh

MANCHESTER
Riverside, 4 Commercial St
Manchester M15 4EQ
+44 (0)161 835 2345
www.simpsonhaugh.com

LONDON
5-8 Roberts Place
London EC1R 0BB
+44 (0)20 7549 4000
mail@simpsonhaugh.com