


F004 - Front Elevation - Existing

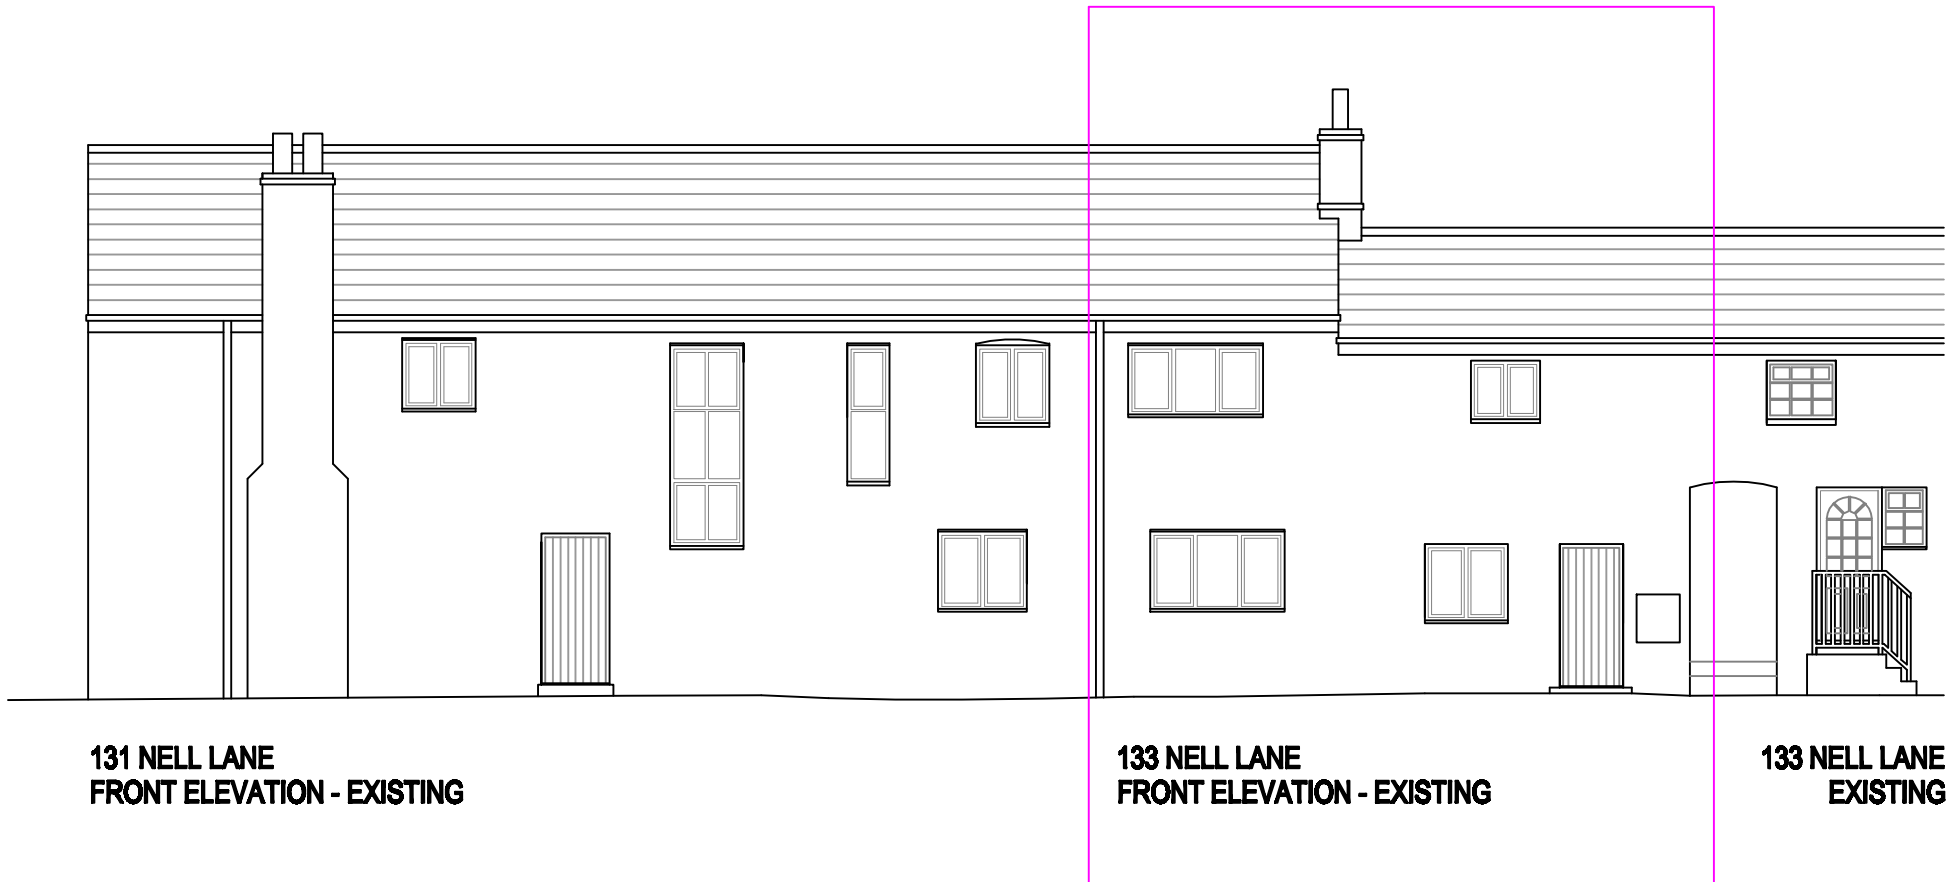

133 Nell Lane

Scale 1:100 @ A4 DKL 29.05.2022