




NOTES
ALL DIMENSIONS TO BE CHECKED ON SITE PRIOR TO ANY MANUFACTURING OR FABRICATION AND ANY ANOMALIES TO BE BROUGHT TO THE ATTENTION OF THE ARCHITECT.

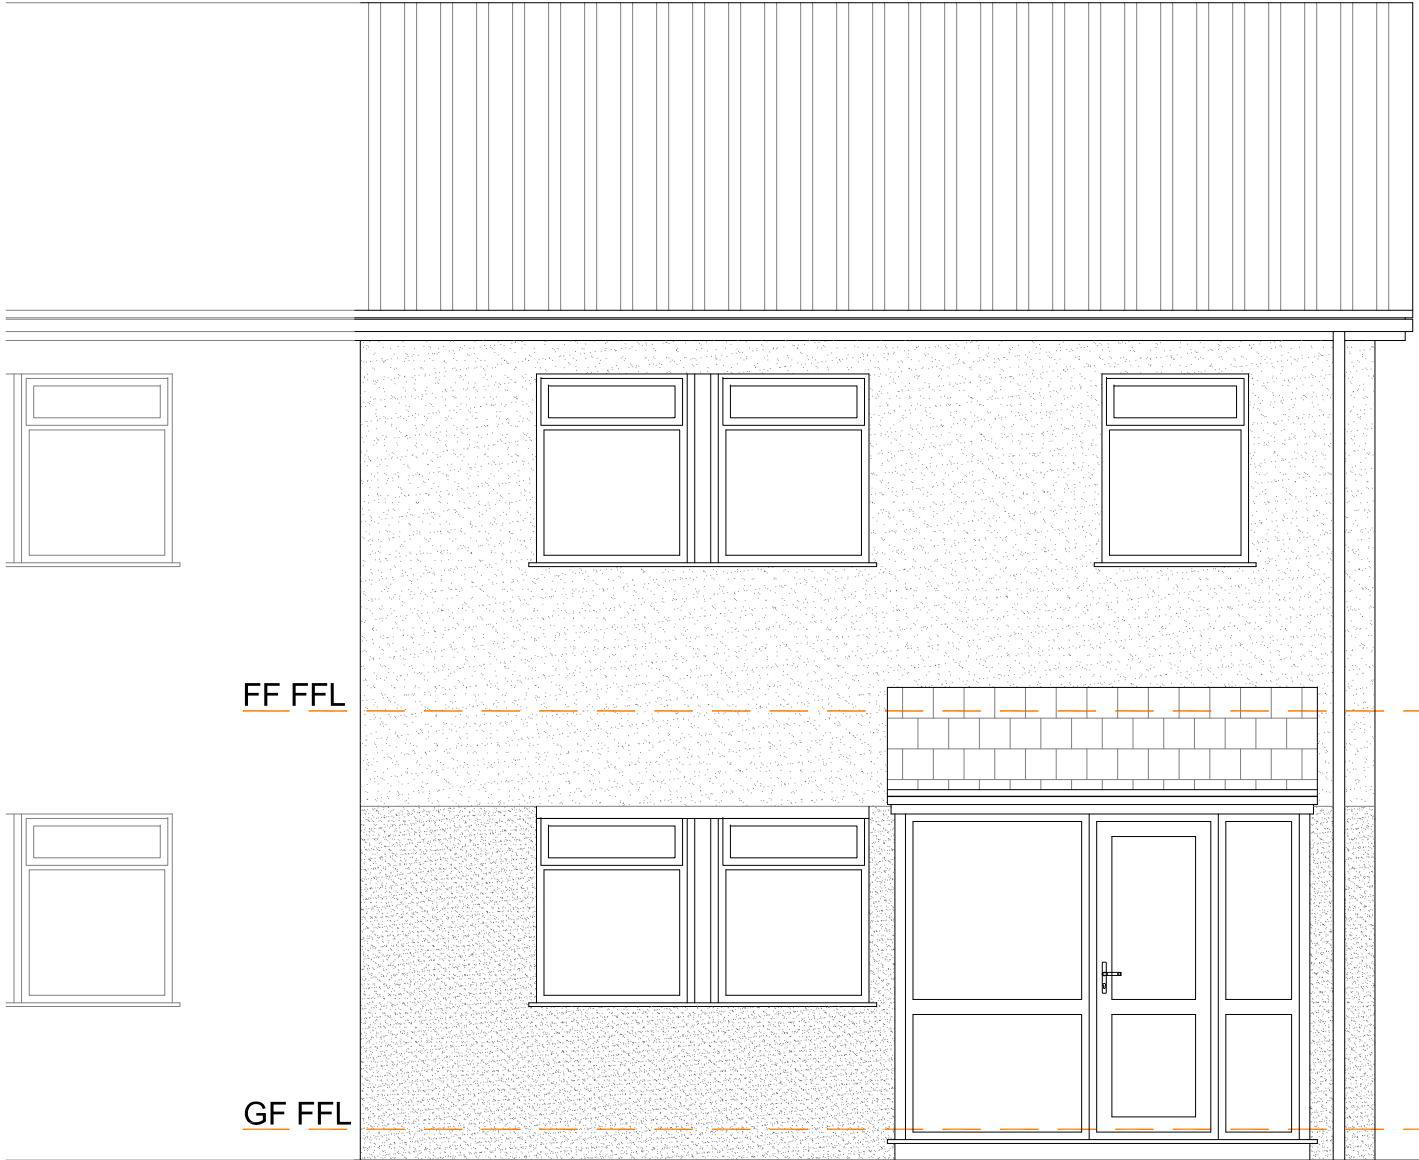


FRONT
ELEVATION

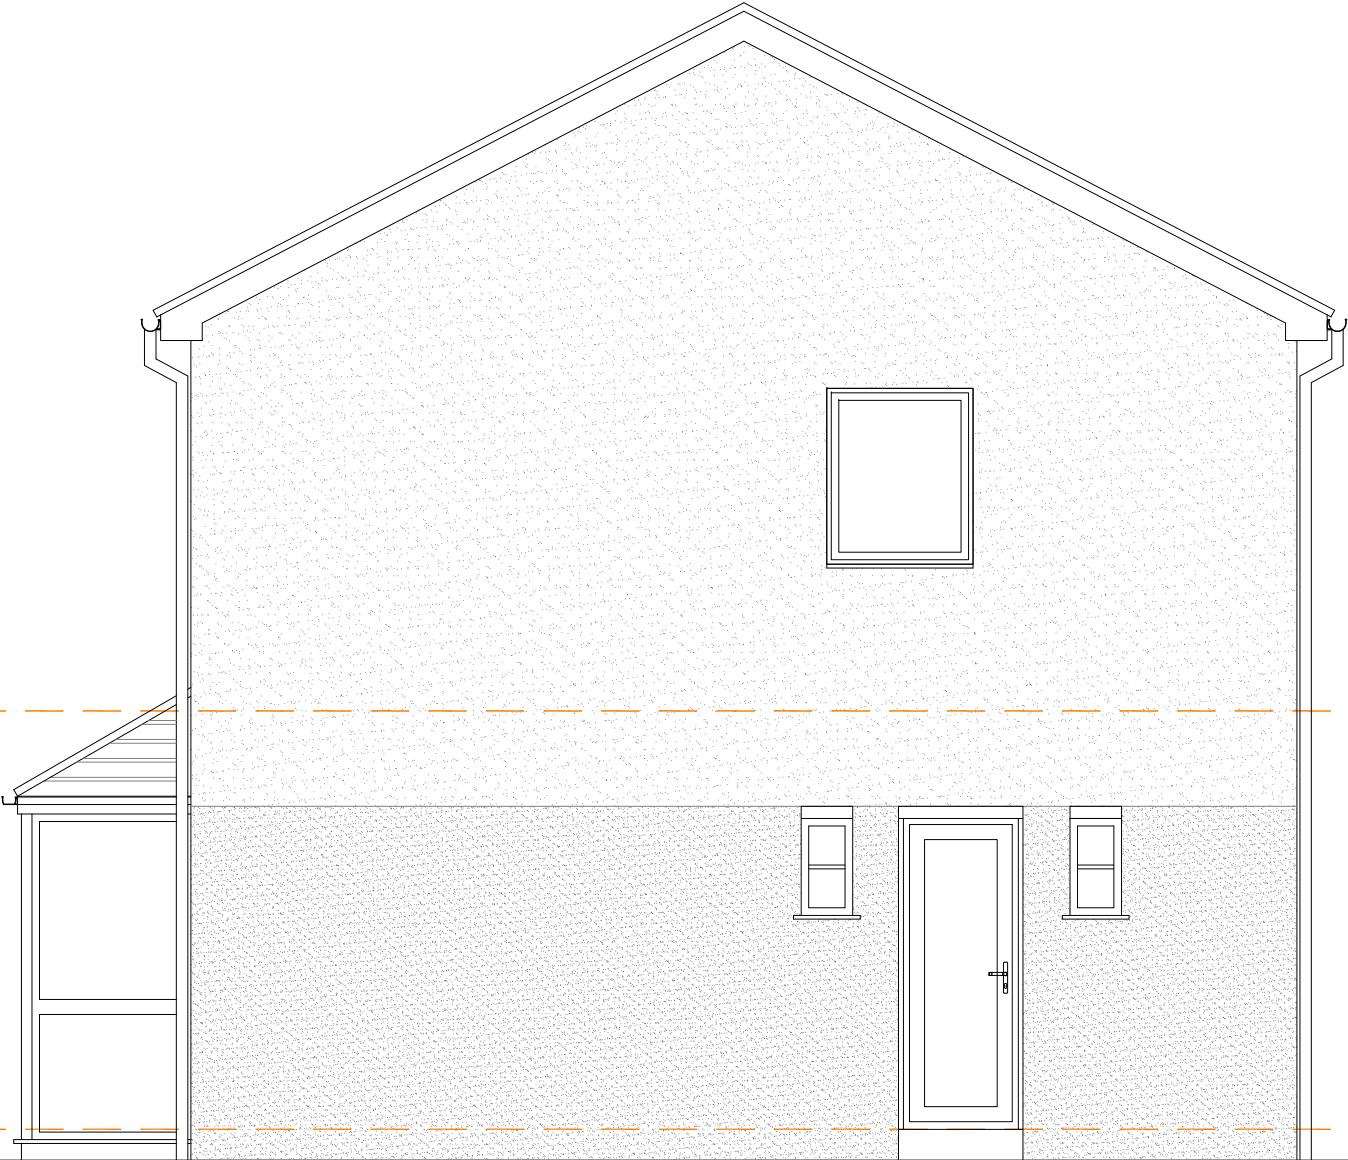



SIDE
ELEVATION

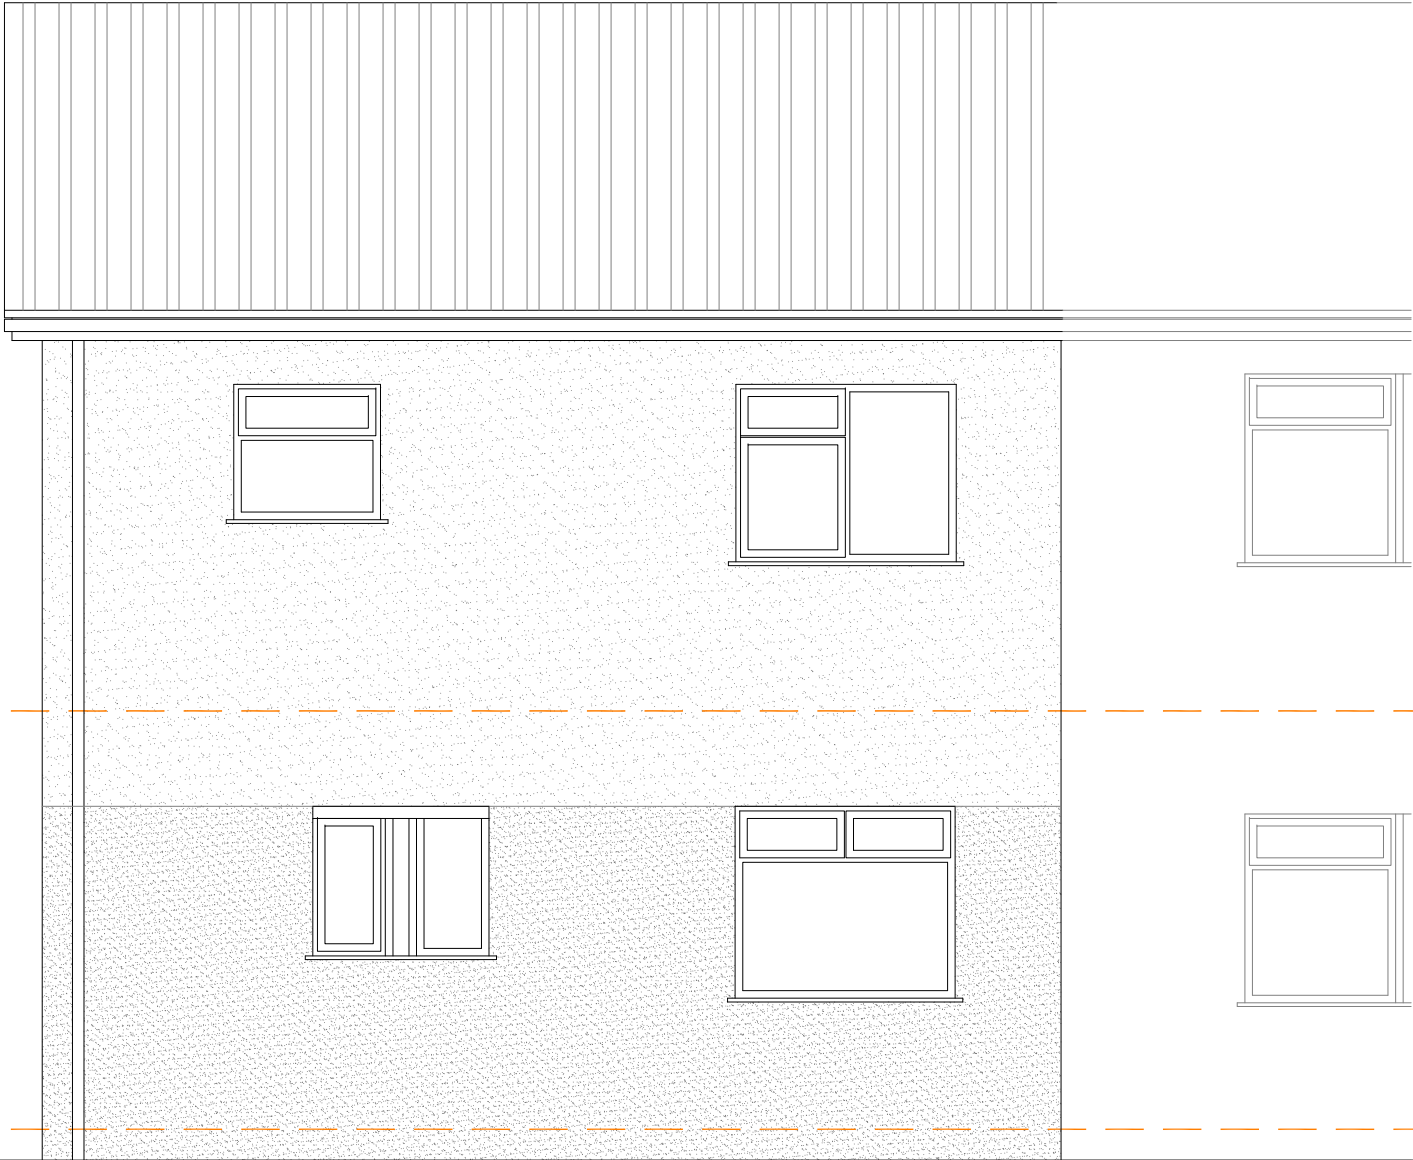


REAR
ELEVATION

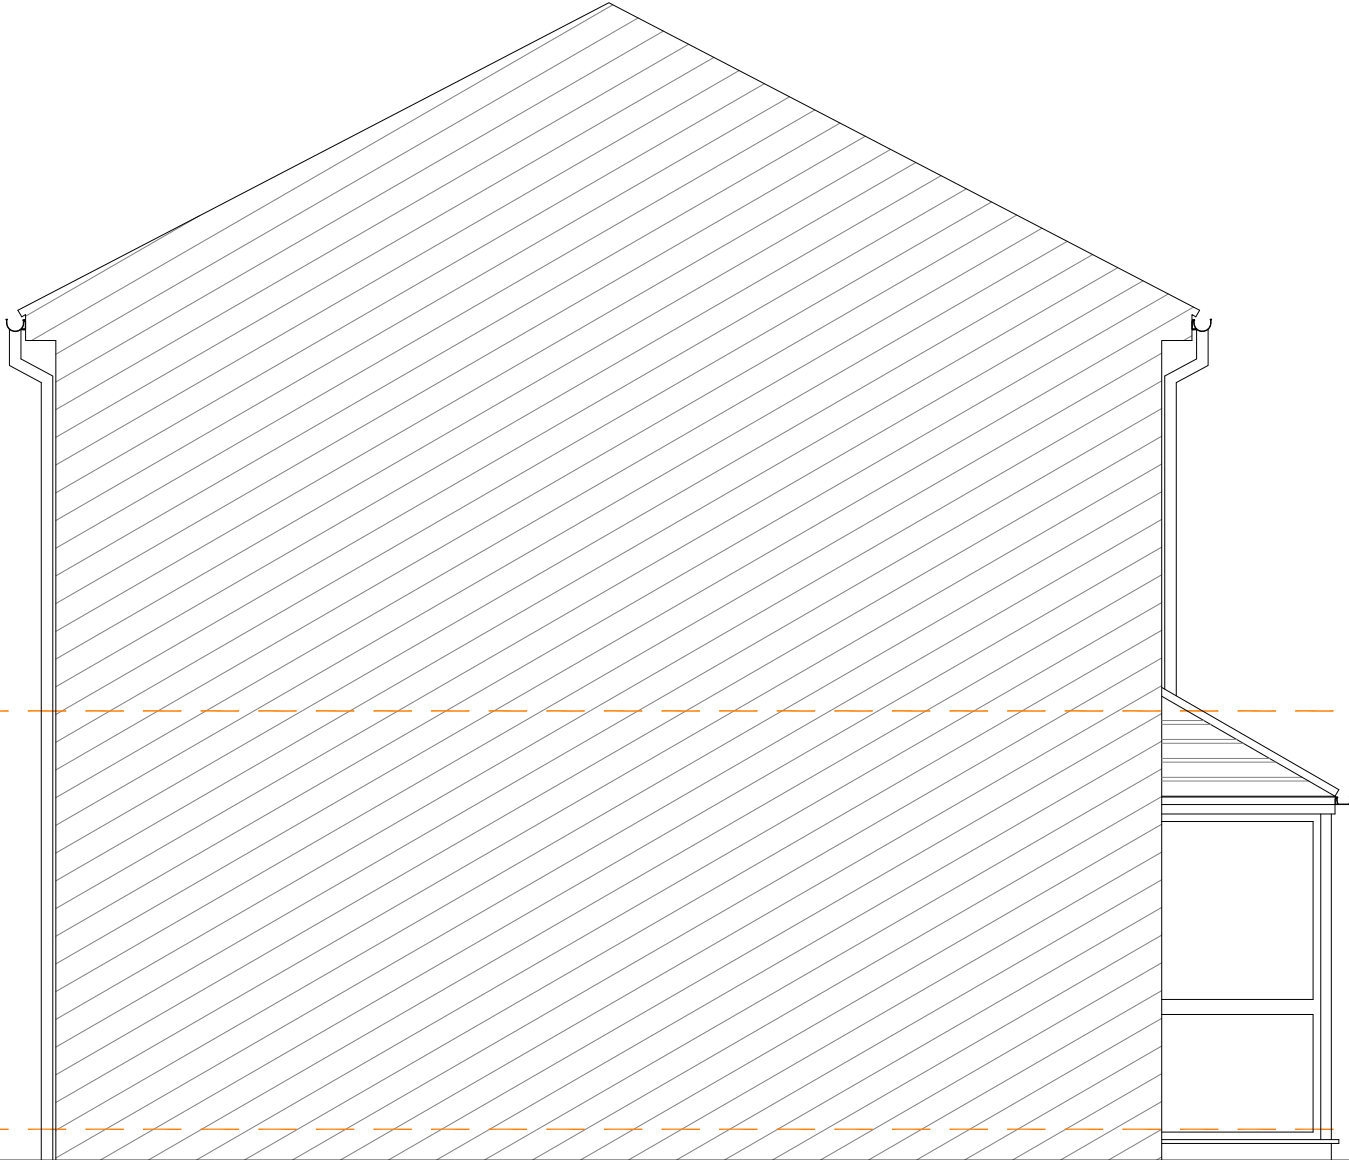


SIDE
ELEVATION

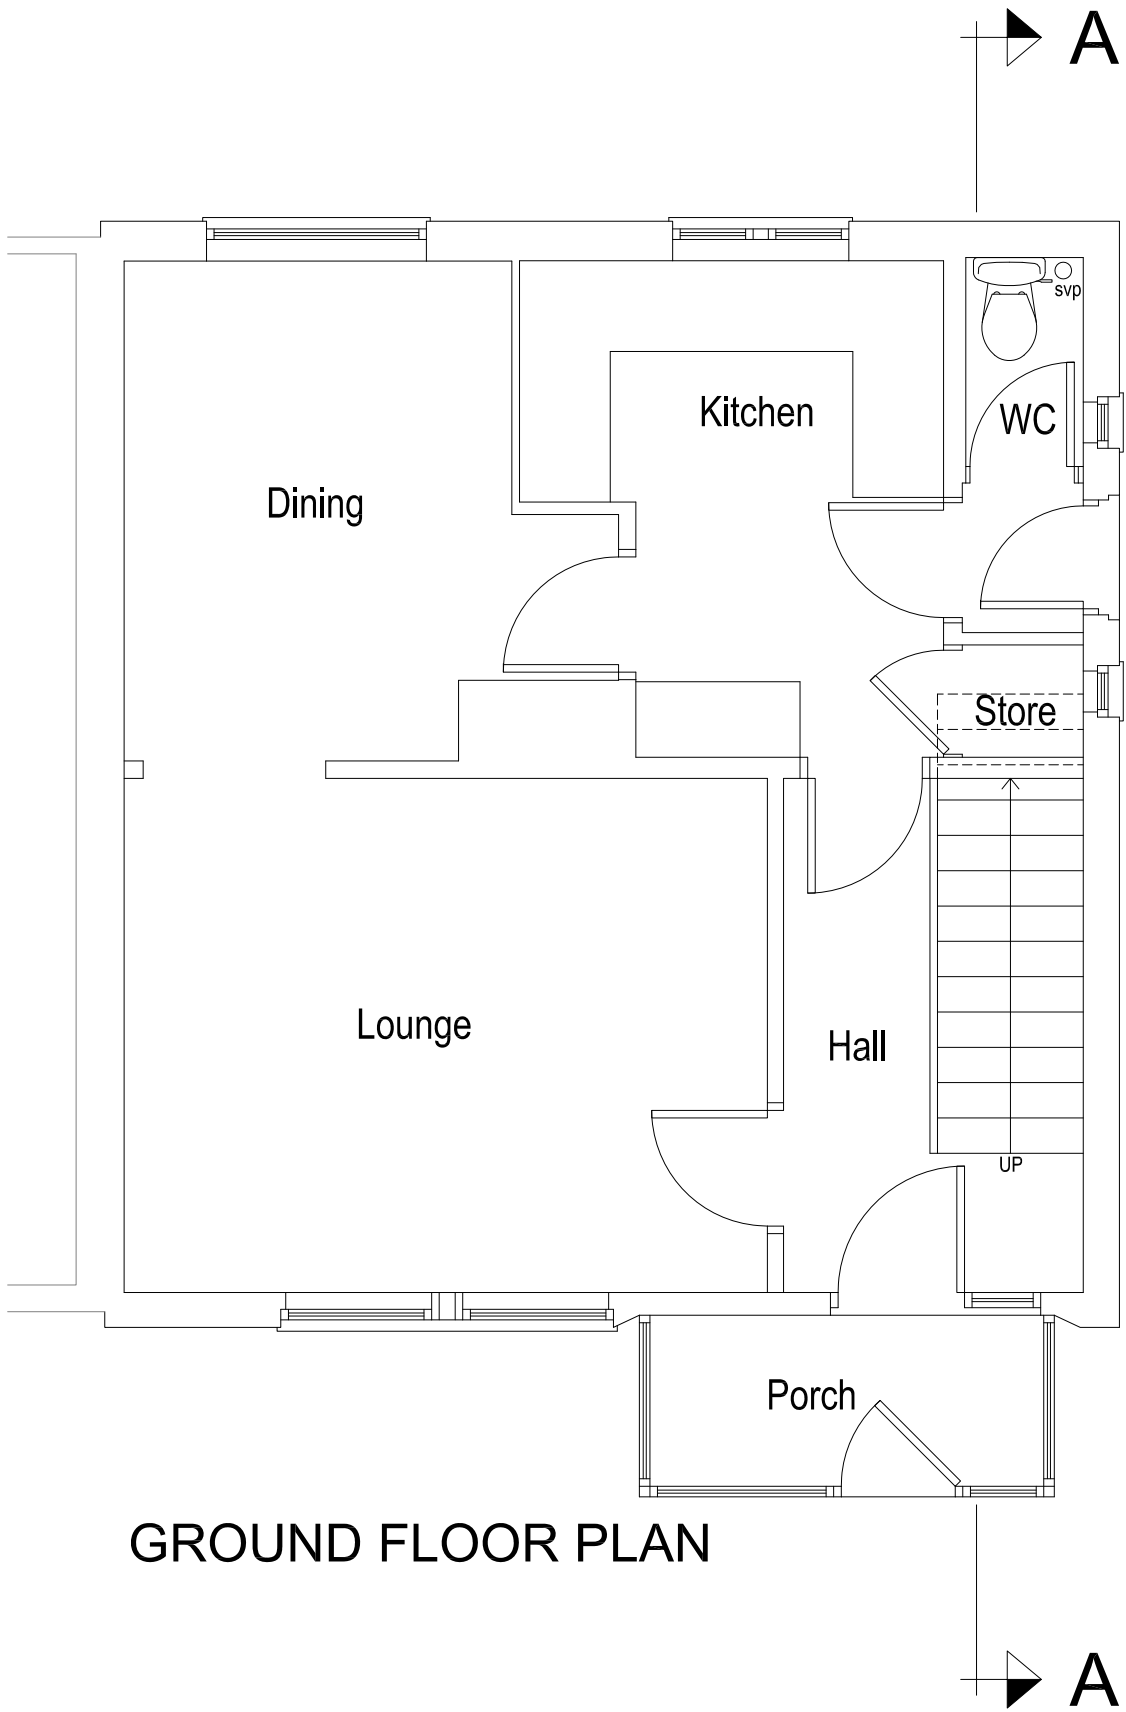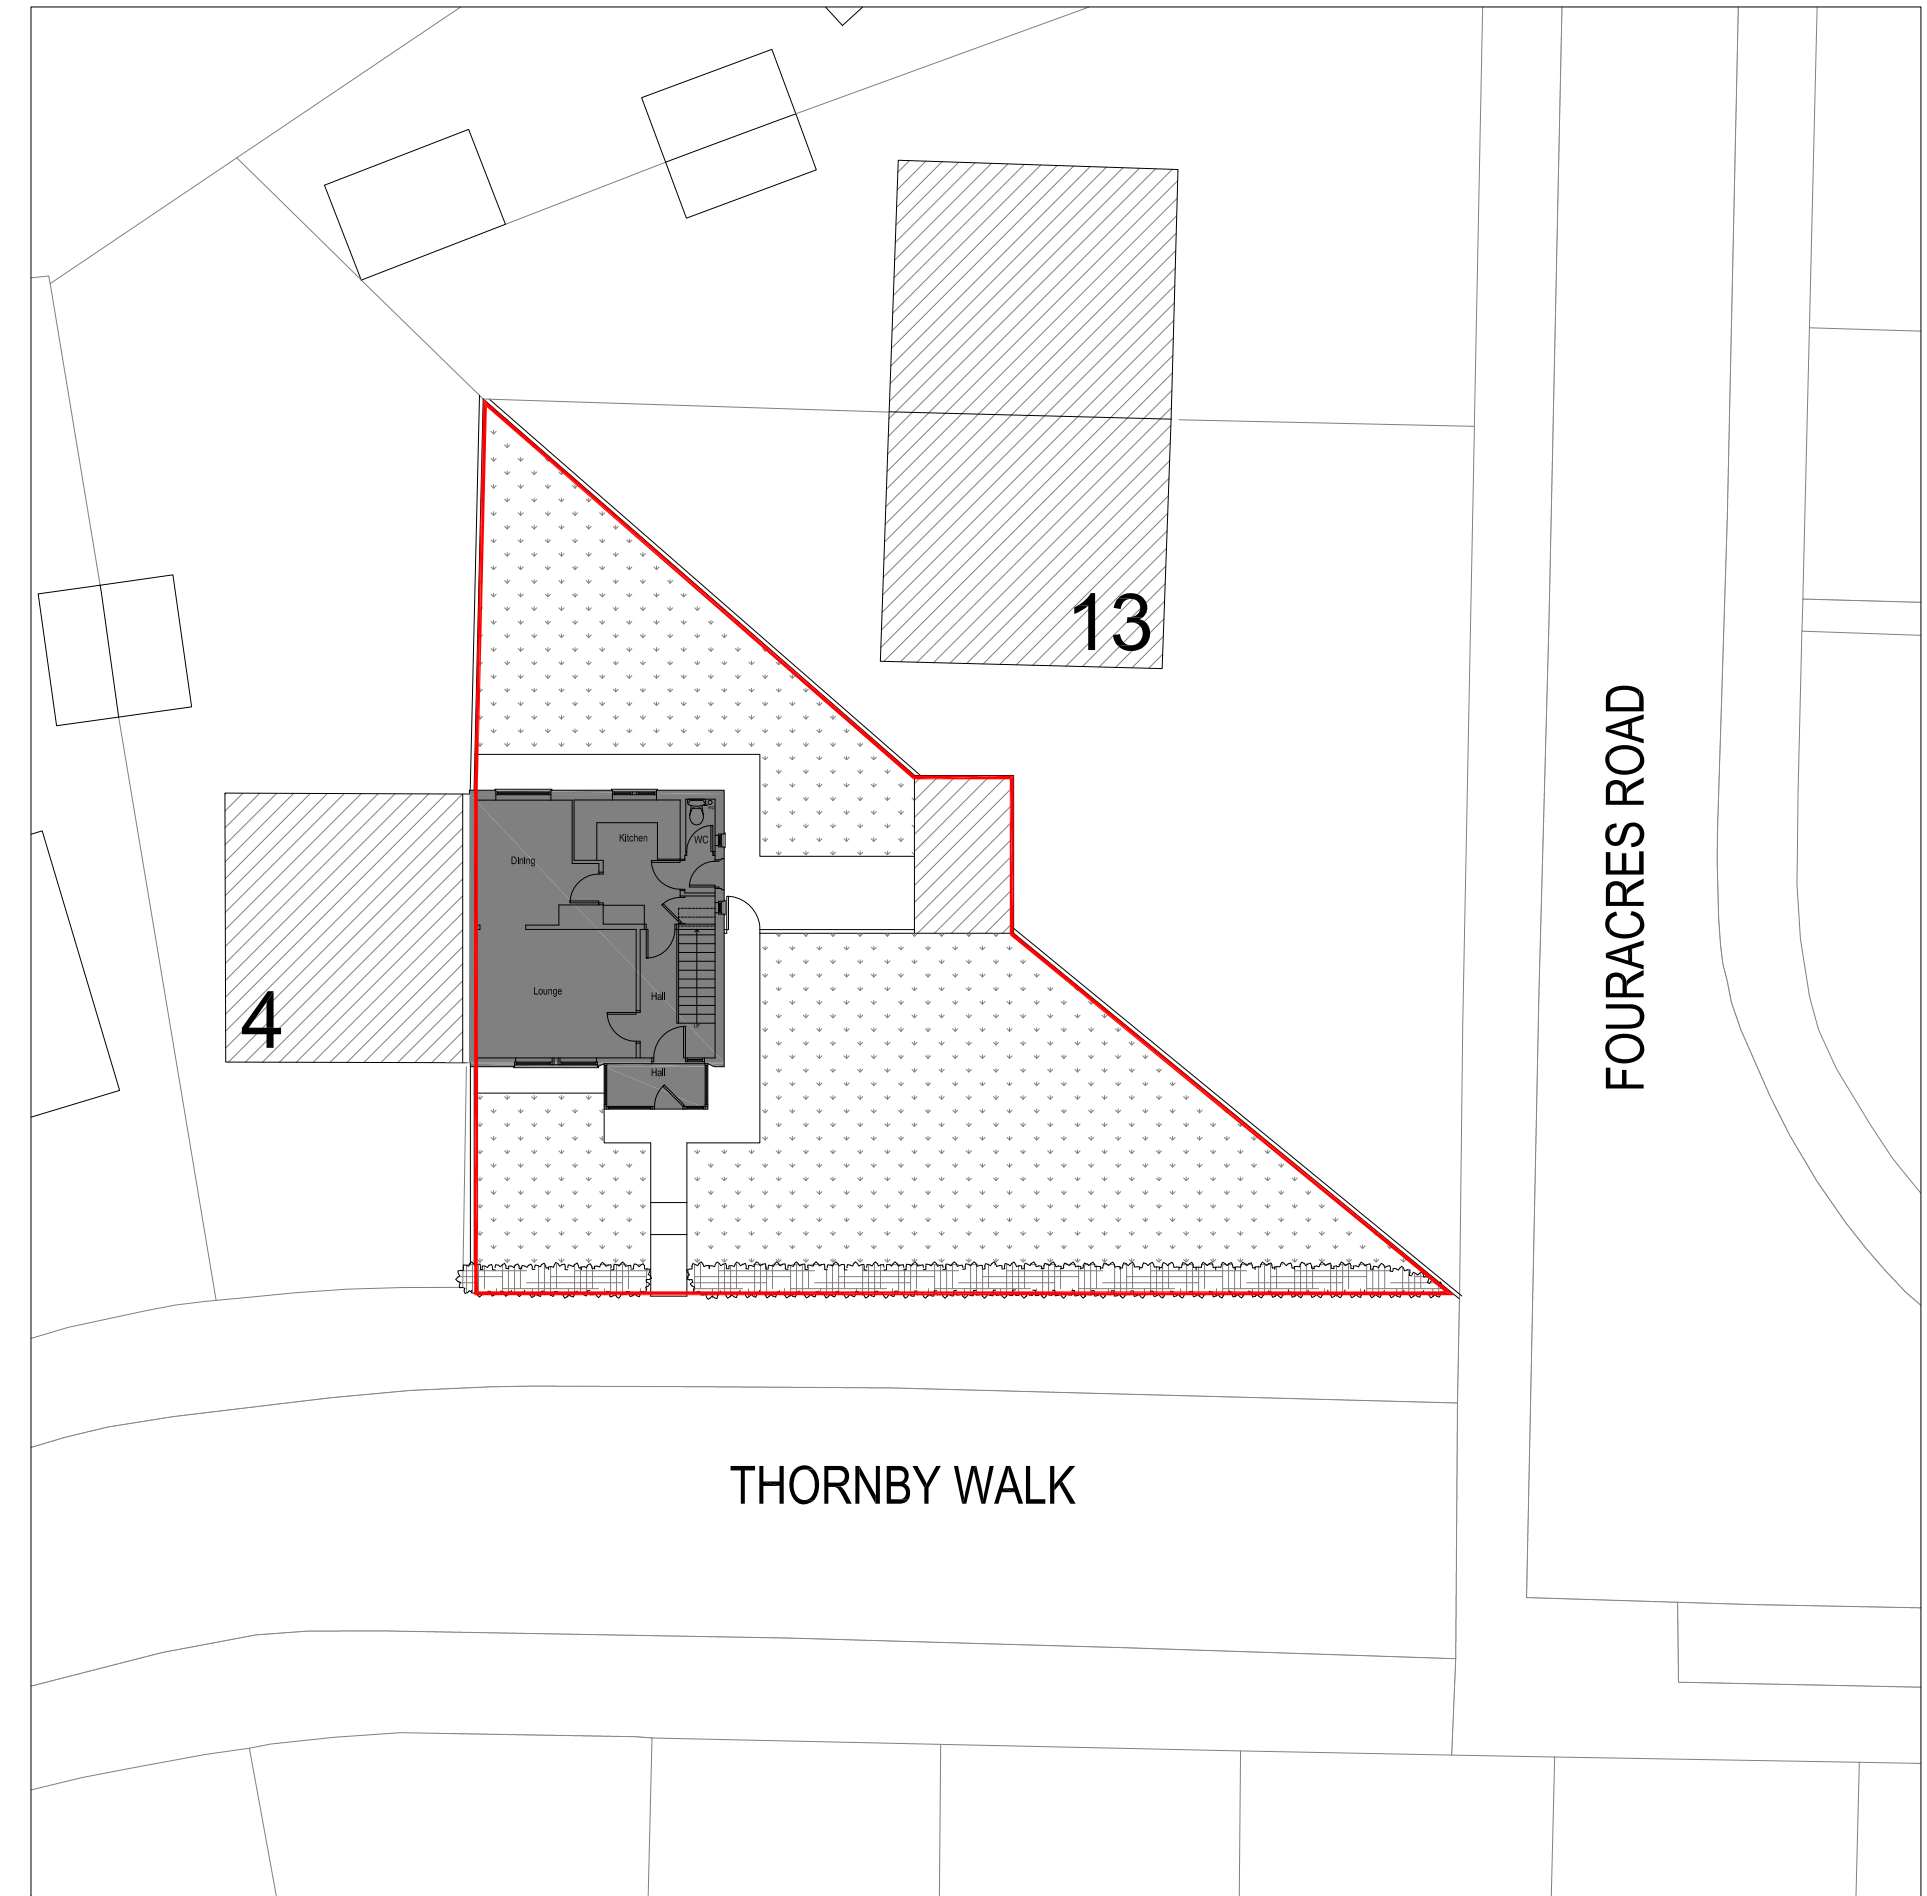


GROUND FLOOR PLAN

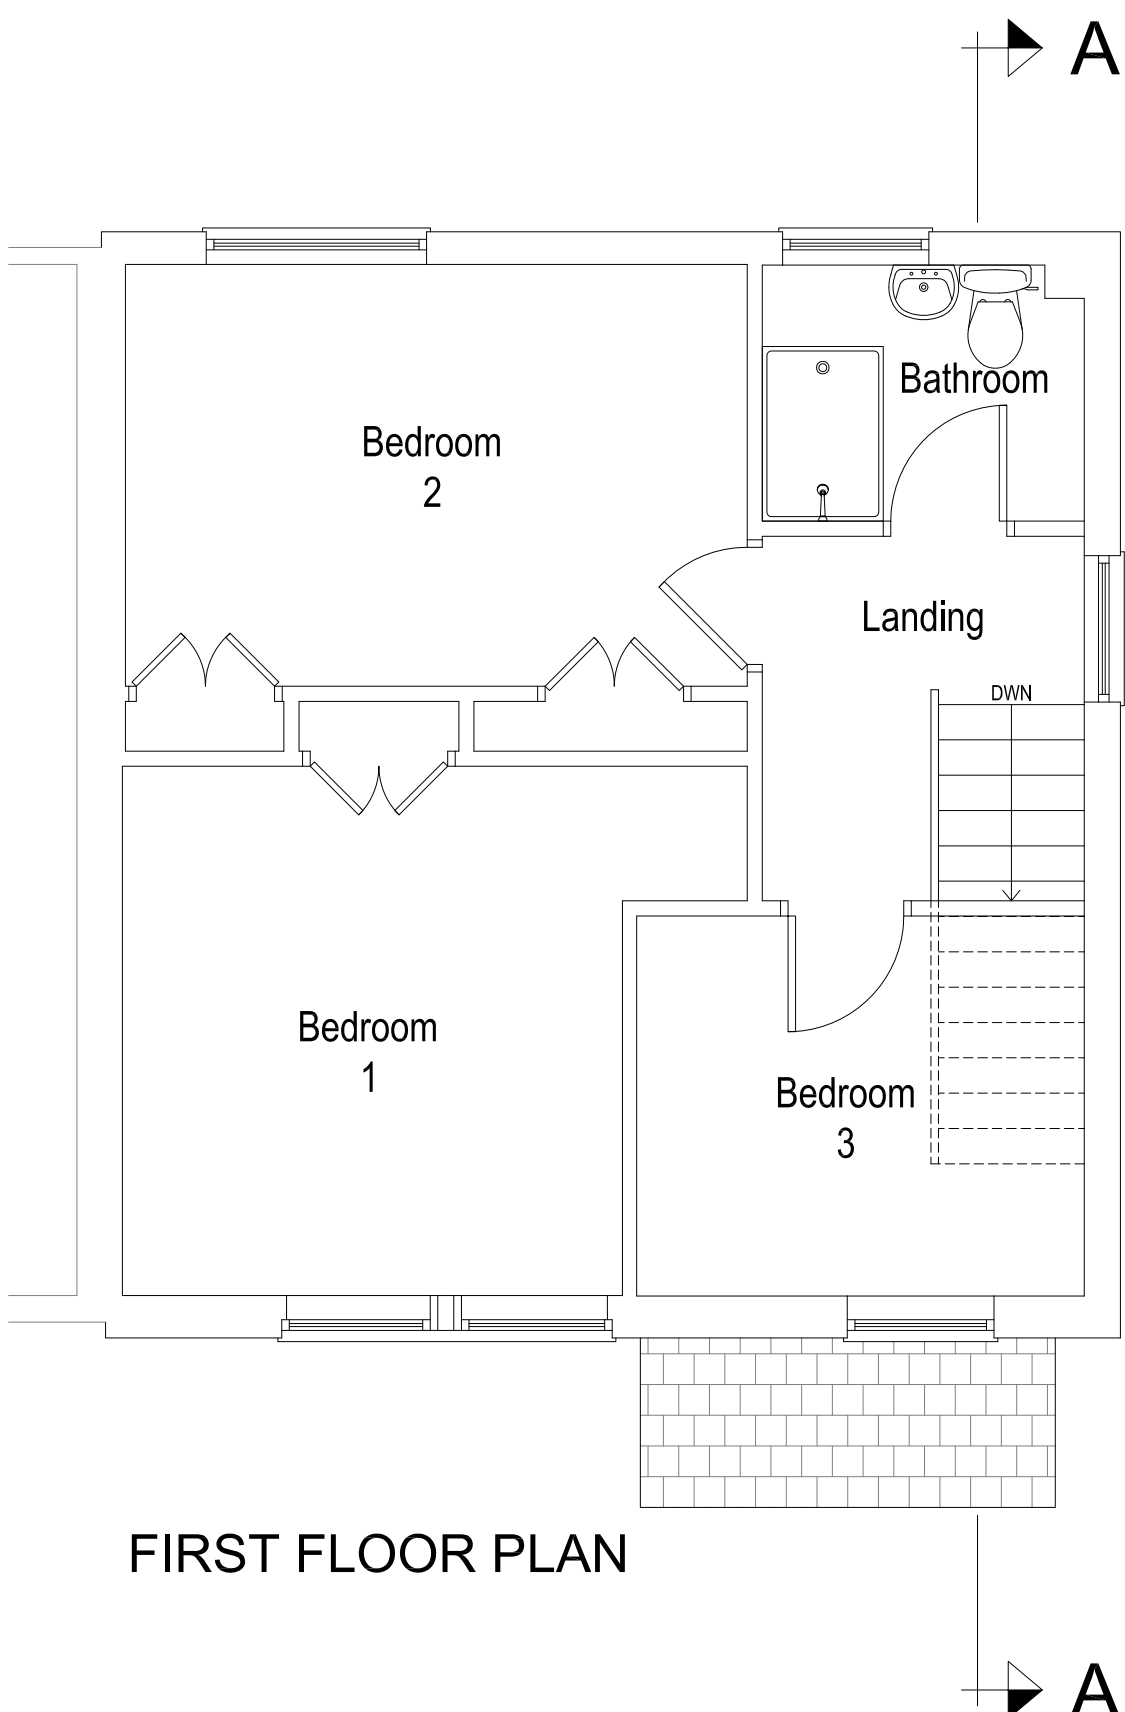

FIRST FLOOR PLAN

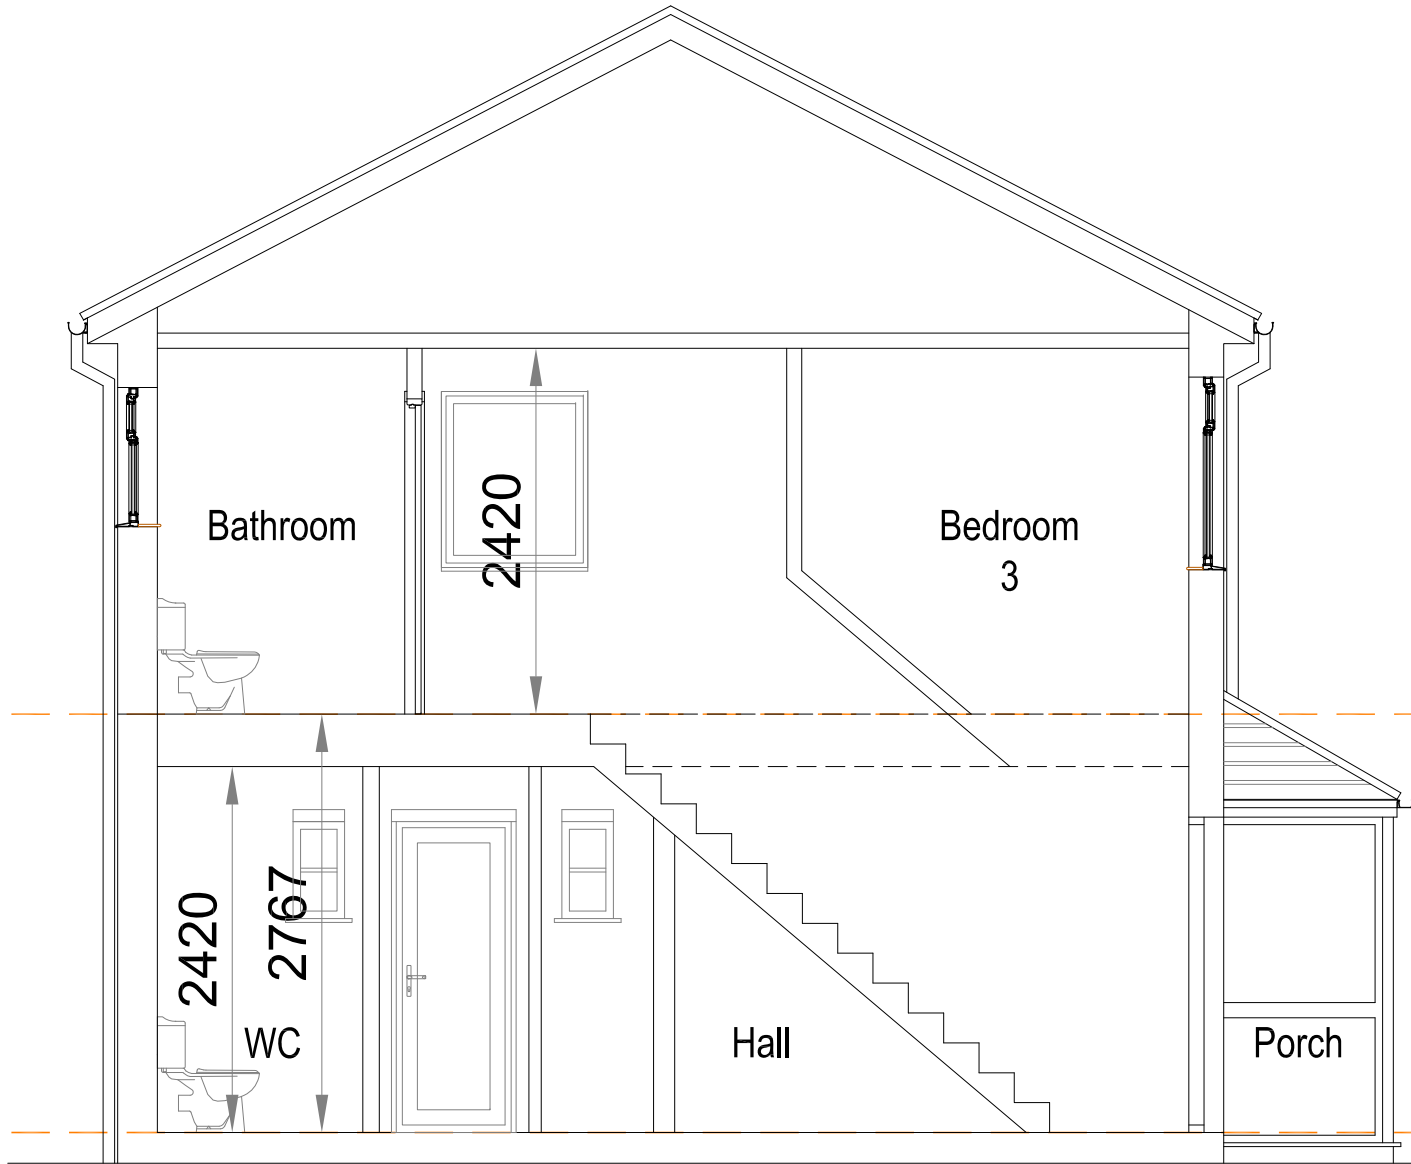

SECTION A-A

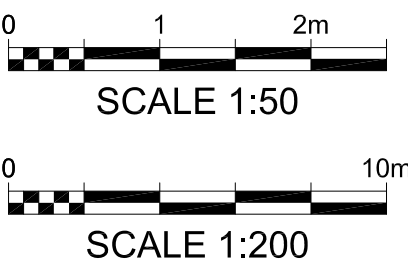

EXISTING

REV	AMENDMENTS	BY	DATE
PROJECT			
PROP RES DEVELOPMENT 2 THORNBY WALK BAGULEY MANCHESTER M23 1FR			
CLIENT			
MR ALBERT HODA			
DRAWING TITLE			
EXISTING PLANS, ELEVATIONS AND SECTION			
DRAWN RW		DATE 21.06.22	
CHECKED		SCALE 1:50 (A1) PLANS & ELES 1:200 (A1) SITE	
APPROVED			
		HOWARD & SEDDON A.R.I.B.A. CHARTERED ARCHITECTS 64 WASHWAY ROAD SALE, CHESHIRE, M33 7RE TEL NO. 0161 - 973 8296 FAX NO. 0161 - 962 3485 E-MAIL : ADMIN@HOWARDANDEDSDON.CO.UK	
JOB No. 15,299		DRG No. 01	REVISION A