


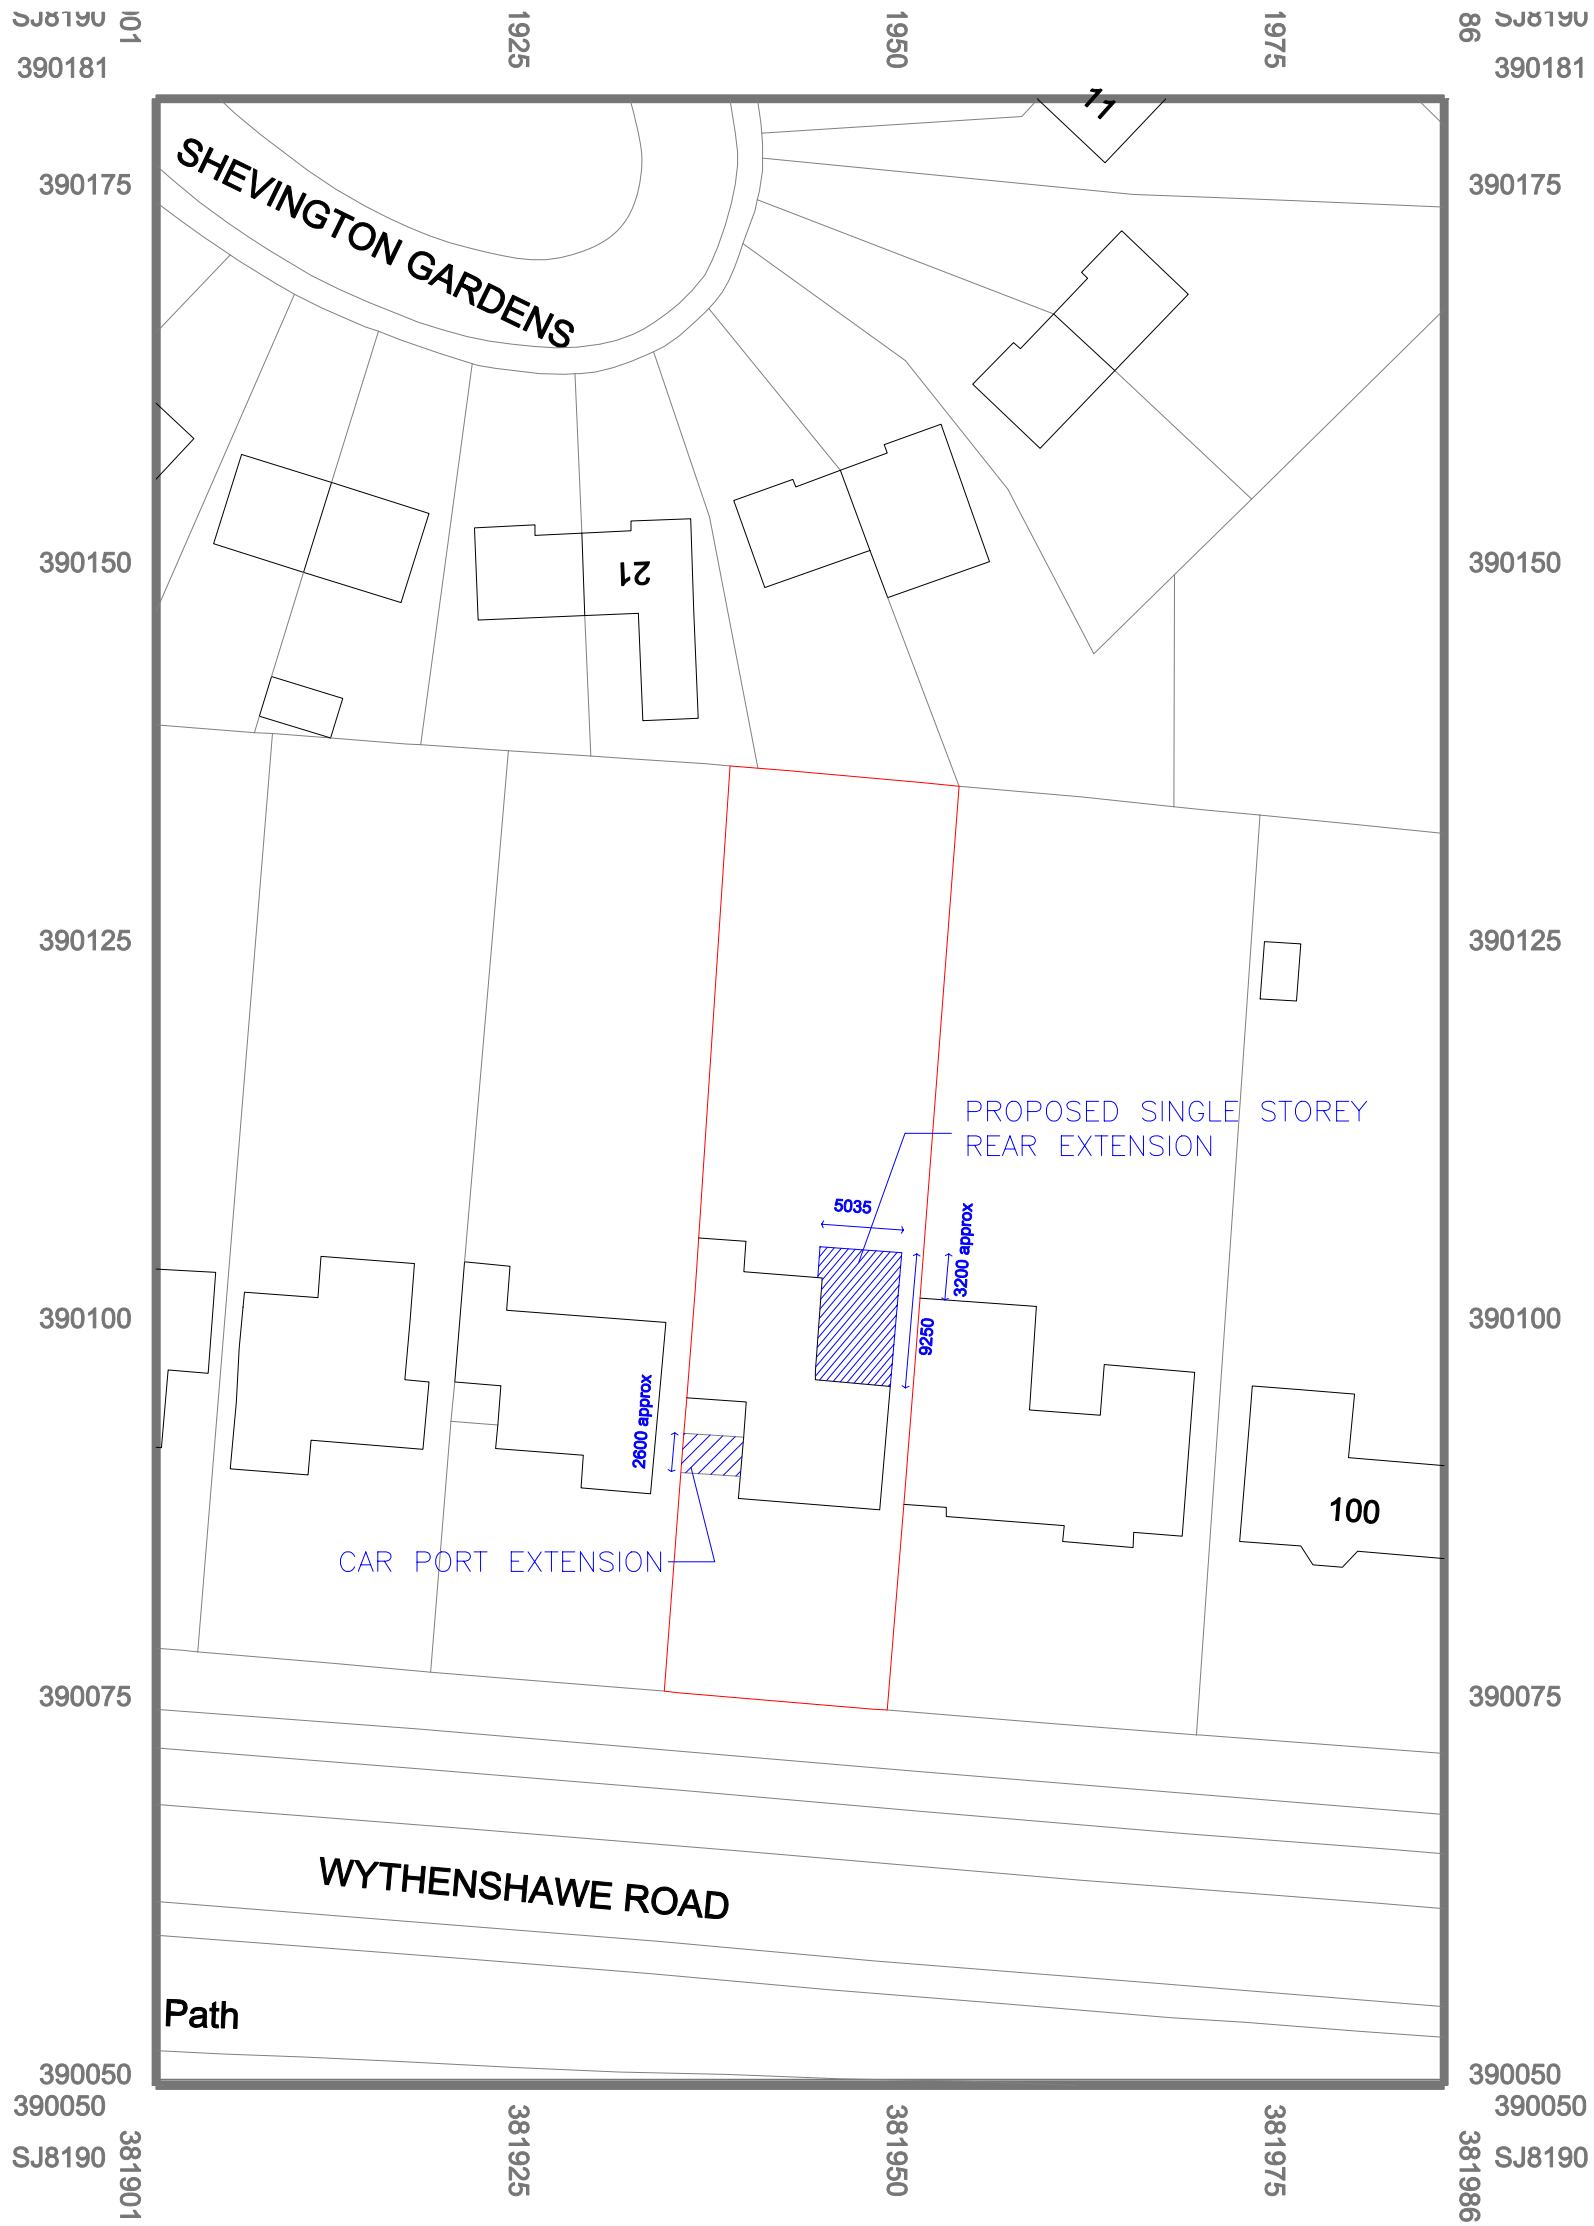

© Crown copyright 2022 Ordnance Survey 100053143

Drawing Title:
SITE PLAN

Site Address:
104 WYTHENSHAW ROAD, MANCHESTER M23 0PA

Scale: 1:500 Drwg No. 104WR/SP02

