




(No. 102 Wythenshawe Road) REAR ELEVATION (PROPOSED)


single storey extensions
(dashed lines indicate
lean-to roof over
extension beyond)

rear extension 5035 approx

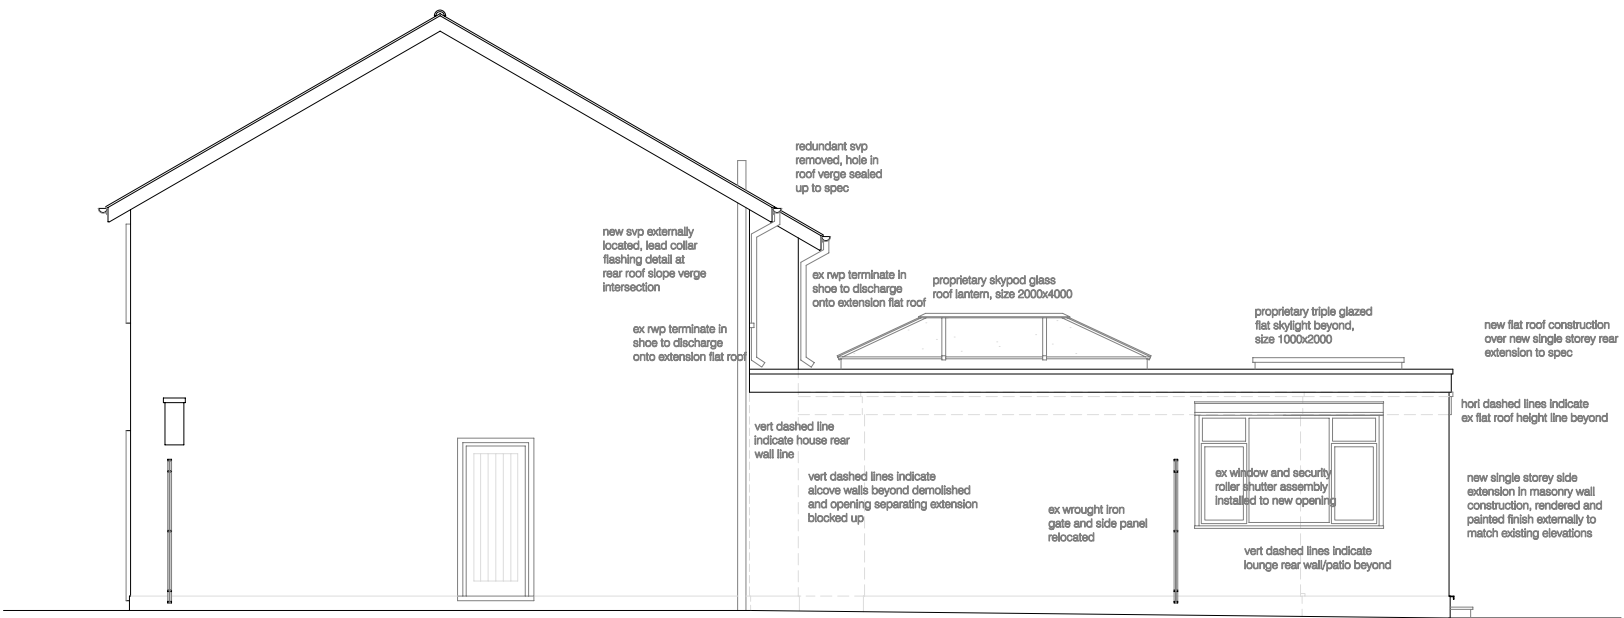

GABLE ELEVATION (PROPOSED)
(No. 102 Wythenshawe Road side)

rear extension 9250 approx

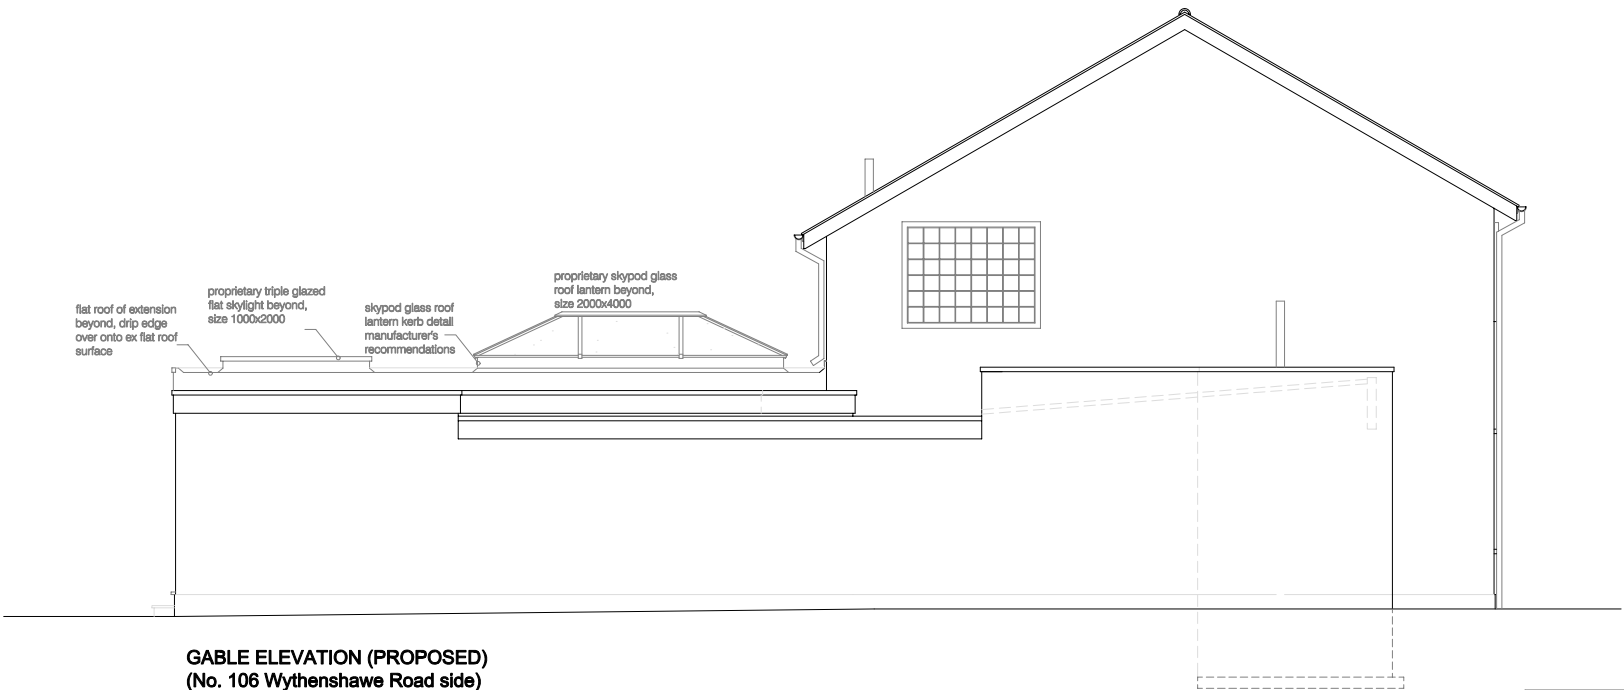

GABLE ELEVATION (PROPOSED)
(No. 106 Wythenshawe Road side)

rear extension beyond 9250 approx

car port extension 2800 approx



T2D (Team2Design) Architectural and Structural Design Consultancy Building Construction and Renovations Contractors Project and Property Management Consultancy email: team2design@btinternet.com tel: 07930 607827 (mobile)		
client Mr Ka Ho Tommy HO		
project Proposed single storey rear extension, car port extension and internal alterations 104 WYTHENSHAW ROAD MANCHESTER M23 0PA		
drawing title ELEVATIONS AS PROPOSED		
scale 1:100 @ A3	date June 2022	dwg no 104WR/05