



FRONT ELEVATION




SIDE ELEVATION




REAR ELEVATION




PROPOSED BLOCK PLAN

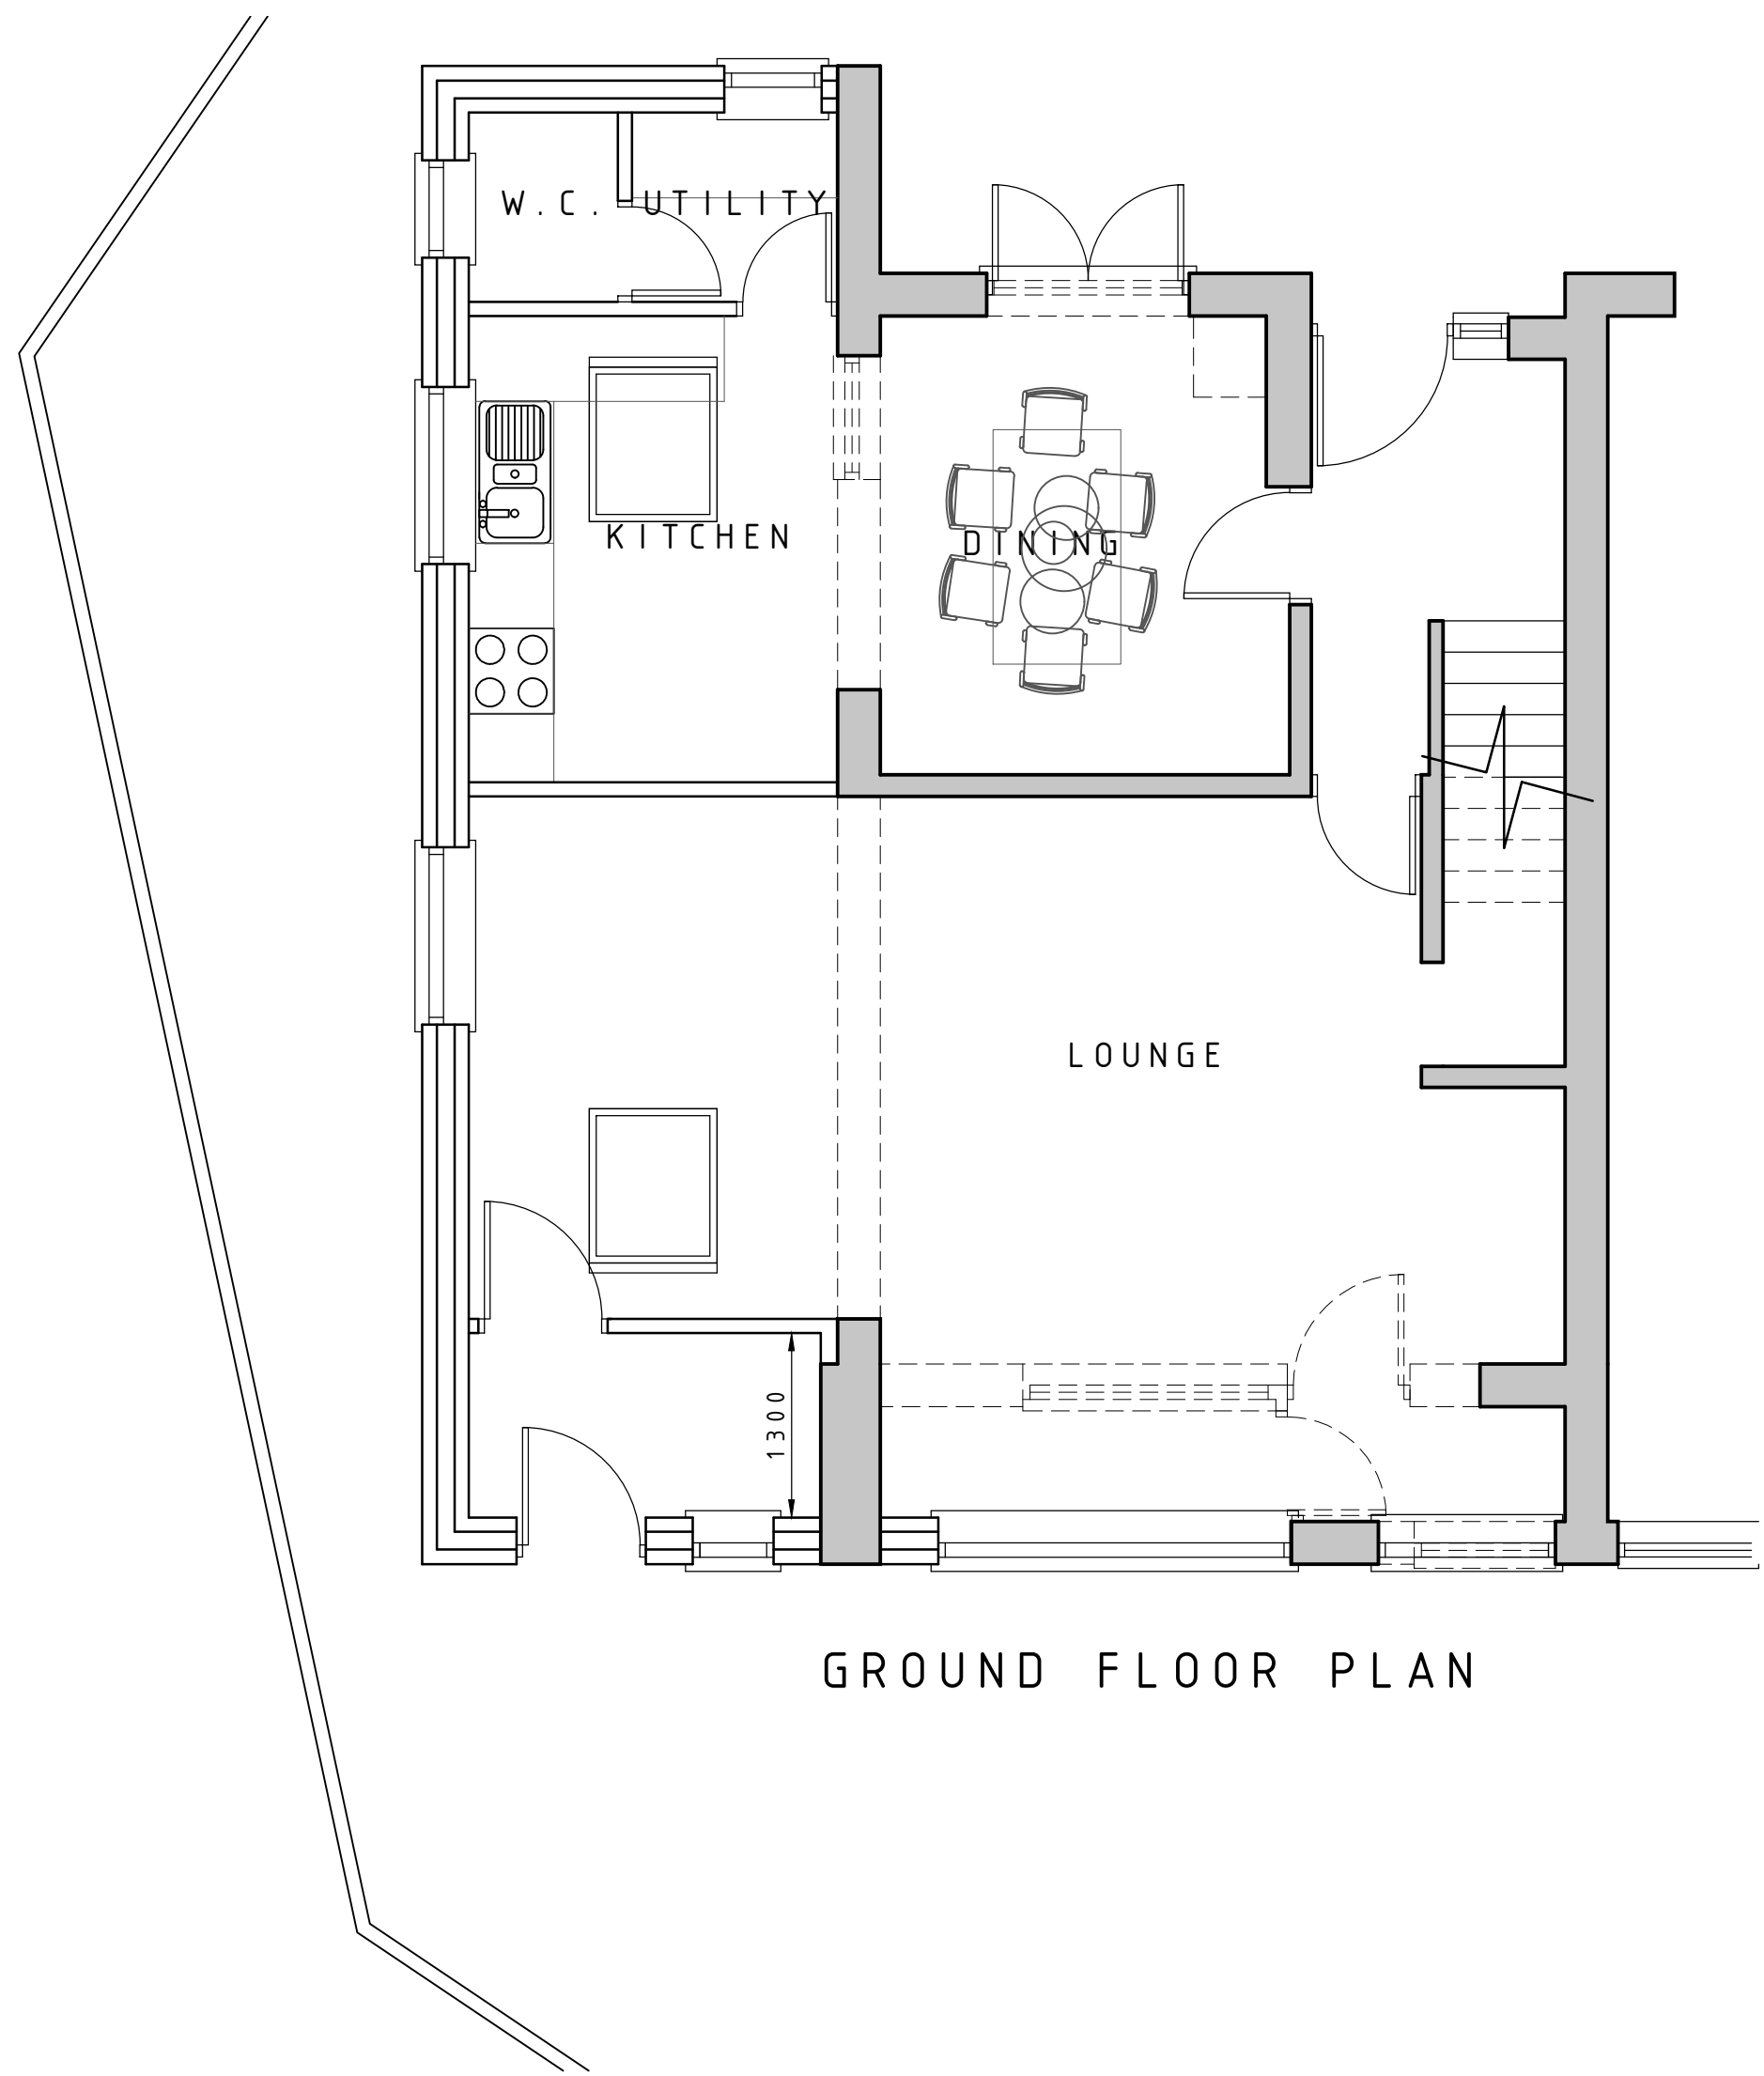

GROUND FLOOR PLAN

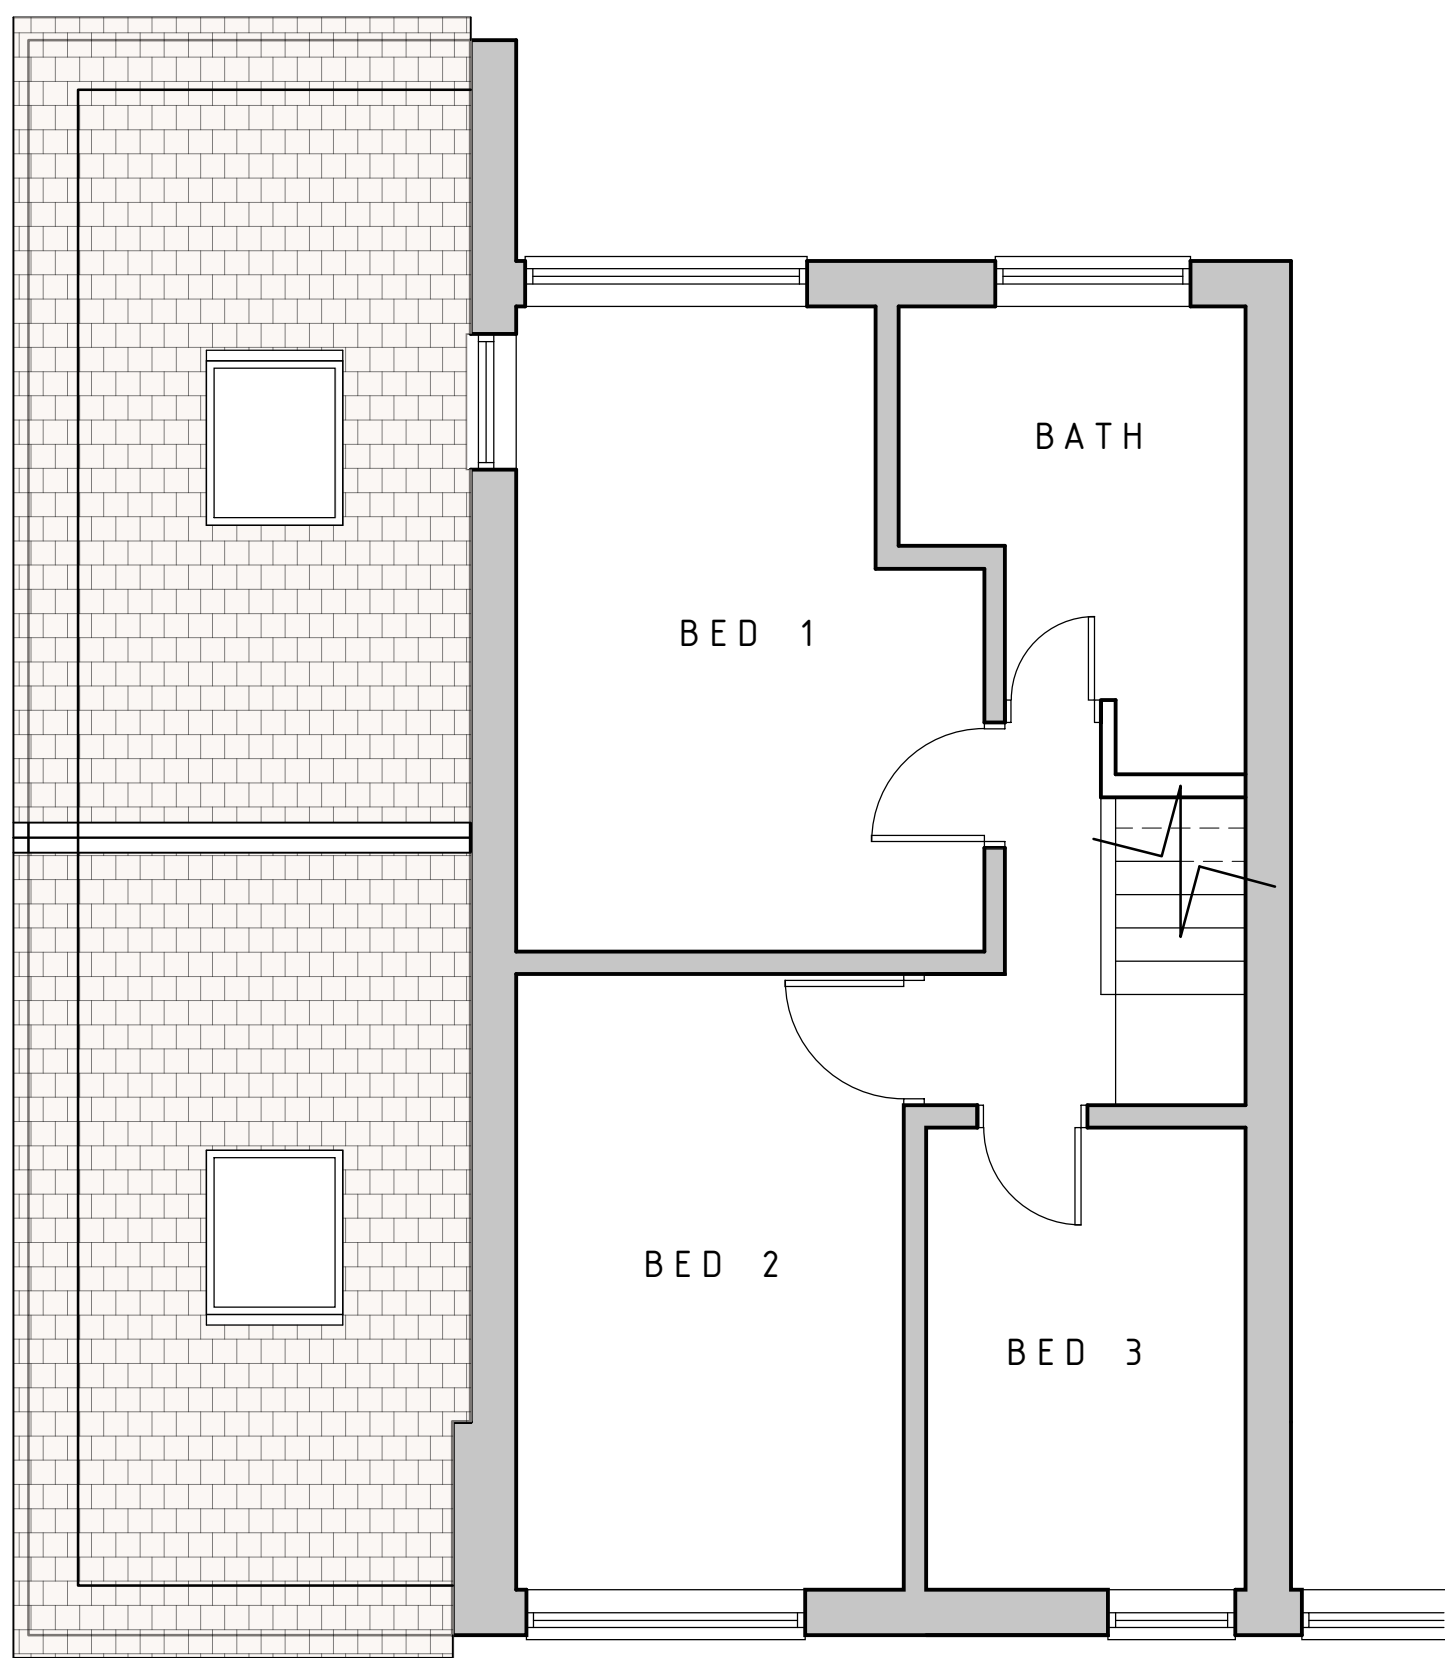

FIRST FLOOR PLAN

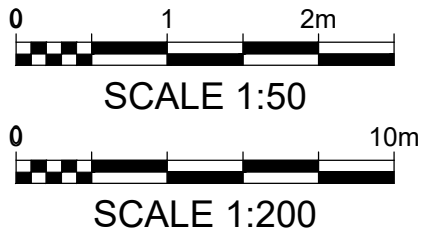

E	PLANNING REV	-	20.07.22
D	CLIENTS REV'S	-	08.07.22
C	CLIENTS REV'S	-	08.07.22
B	CLIENTS REV'S	-	07.07.22
A	FIRST ISSUE	-	02.07.22
AMENDMENTS		I	DATE
PROPOSED SIDE EXTENSION 36 WEYBRIDGE ROAD ANCOATS, MANCHESTER M4 6FD			
PROPOSED		SUBJECT	DATE 30.06.2022
PLANS & ELEVATIONS		SCALE 1:50 - PLANS 1:200 - SITE	
JOB No.	0366	DRG No.	02
		AMENDMENT	E