


NOTES
1 The Contractor must check and confirm all dimensions
2 All discrepancies must be reported and resolved by the Architect before works commence
3 All work and materials to be in accordance with current applicable Statutory Legislation and to comply with all relevant Codes of Practice and British Standards

EXISTING EXTERNAL FINISHES

- 1 Red Facing Brick
- 2 Red Painted Brick
- 3 Grey Marley Tiles
- 4 White Metal Gutter
- 5 Red Lead Flashing
- 6 White PVC Window Frame + Clear Double Glazed Window
- 7 Red Timber Panel Door
- 8 Black and Red Metal Rain Water Pipe
- 9 Brown Timber Fence
- 10 Black PVC Rainwater Pipe
- 11 White Painted Timber Door
- 12 Black Metal Modular Skylight Window with Clear Double Glazed Panel
- 13 Grey Aluminium Roof
- 14 Grey Aluminium Flashing
- 15 Grey Metal Gutter
- 16 Photovoltaic Panels
- 17 White PVC Window with Clear Double Glazing
- 18 White PVC Partial Door with Clear Double Glazing

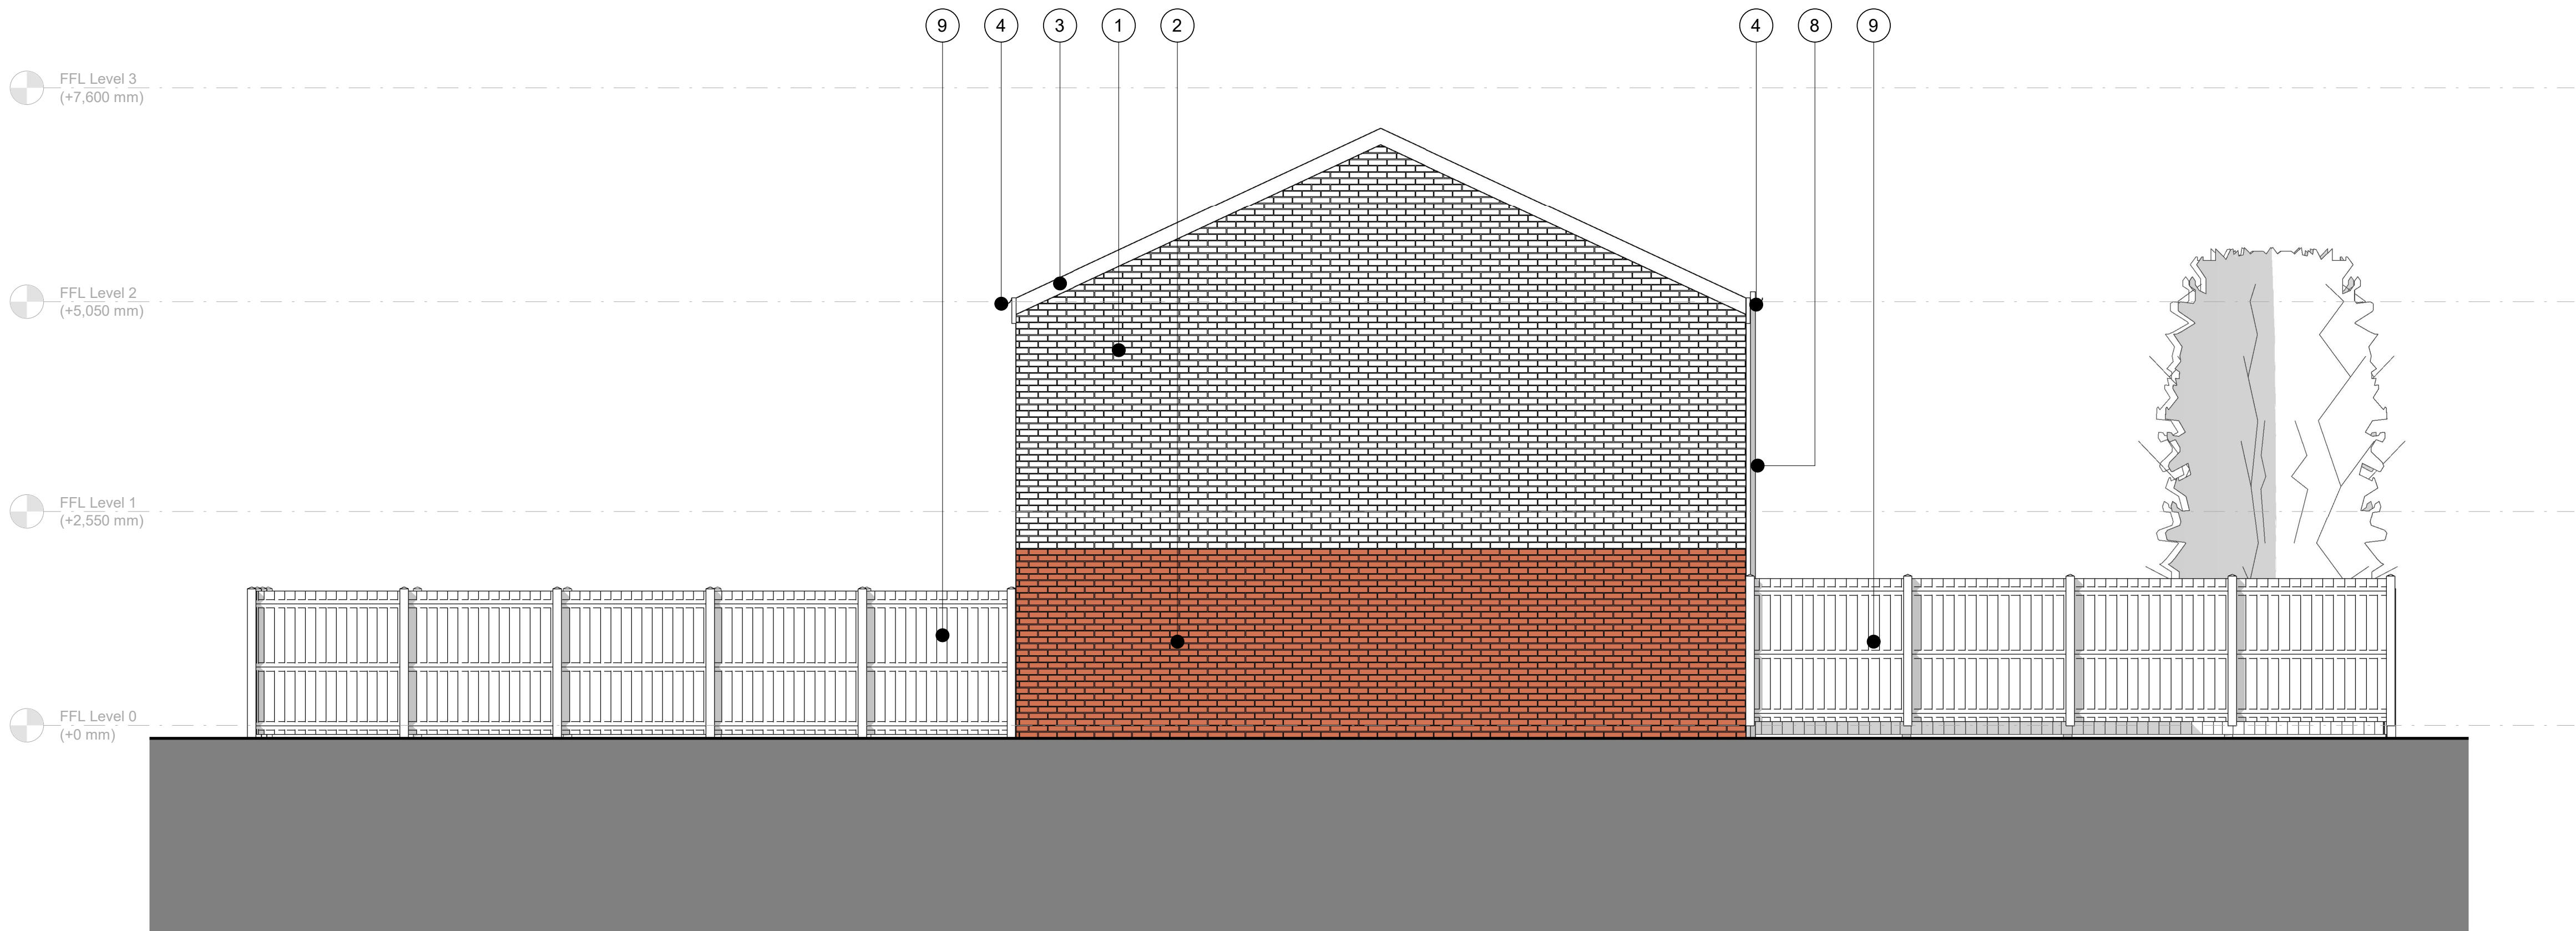

P01 Issued For Planning 01.07.22
Rev Date



Architecture & Interiors
35 Praed St, Paddington, London, W2 1NR
T020 8014 8130
www.aga-associates.com

Client
Quincy Chuka

Project
10 Shilford Drive, Manchester, M4 4JG

Drawing
General Arrangement Elevation
East Elevation Existing

RJ Ref	Scale (A1)	Status	Revision
1037	1 : 50	Planning	P01

Drawing Number
1037-AGA-AZ-ZZ-DR-A-20252