




EXISTING SOUTHALL STREET ELEVATION

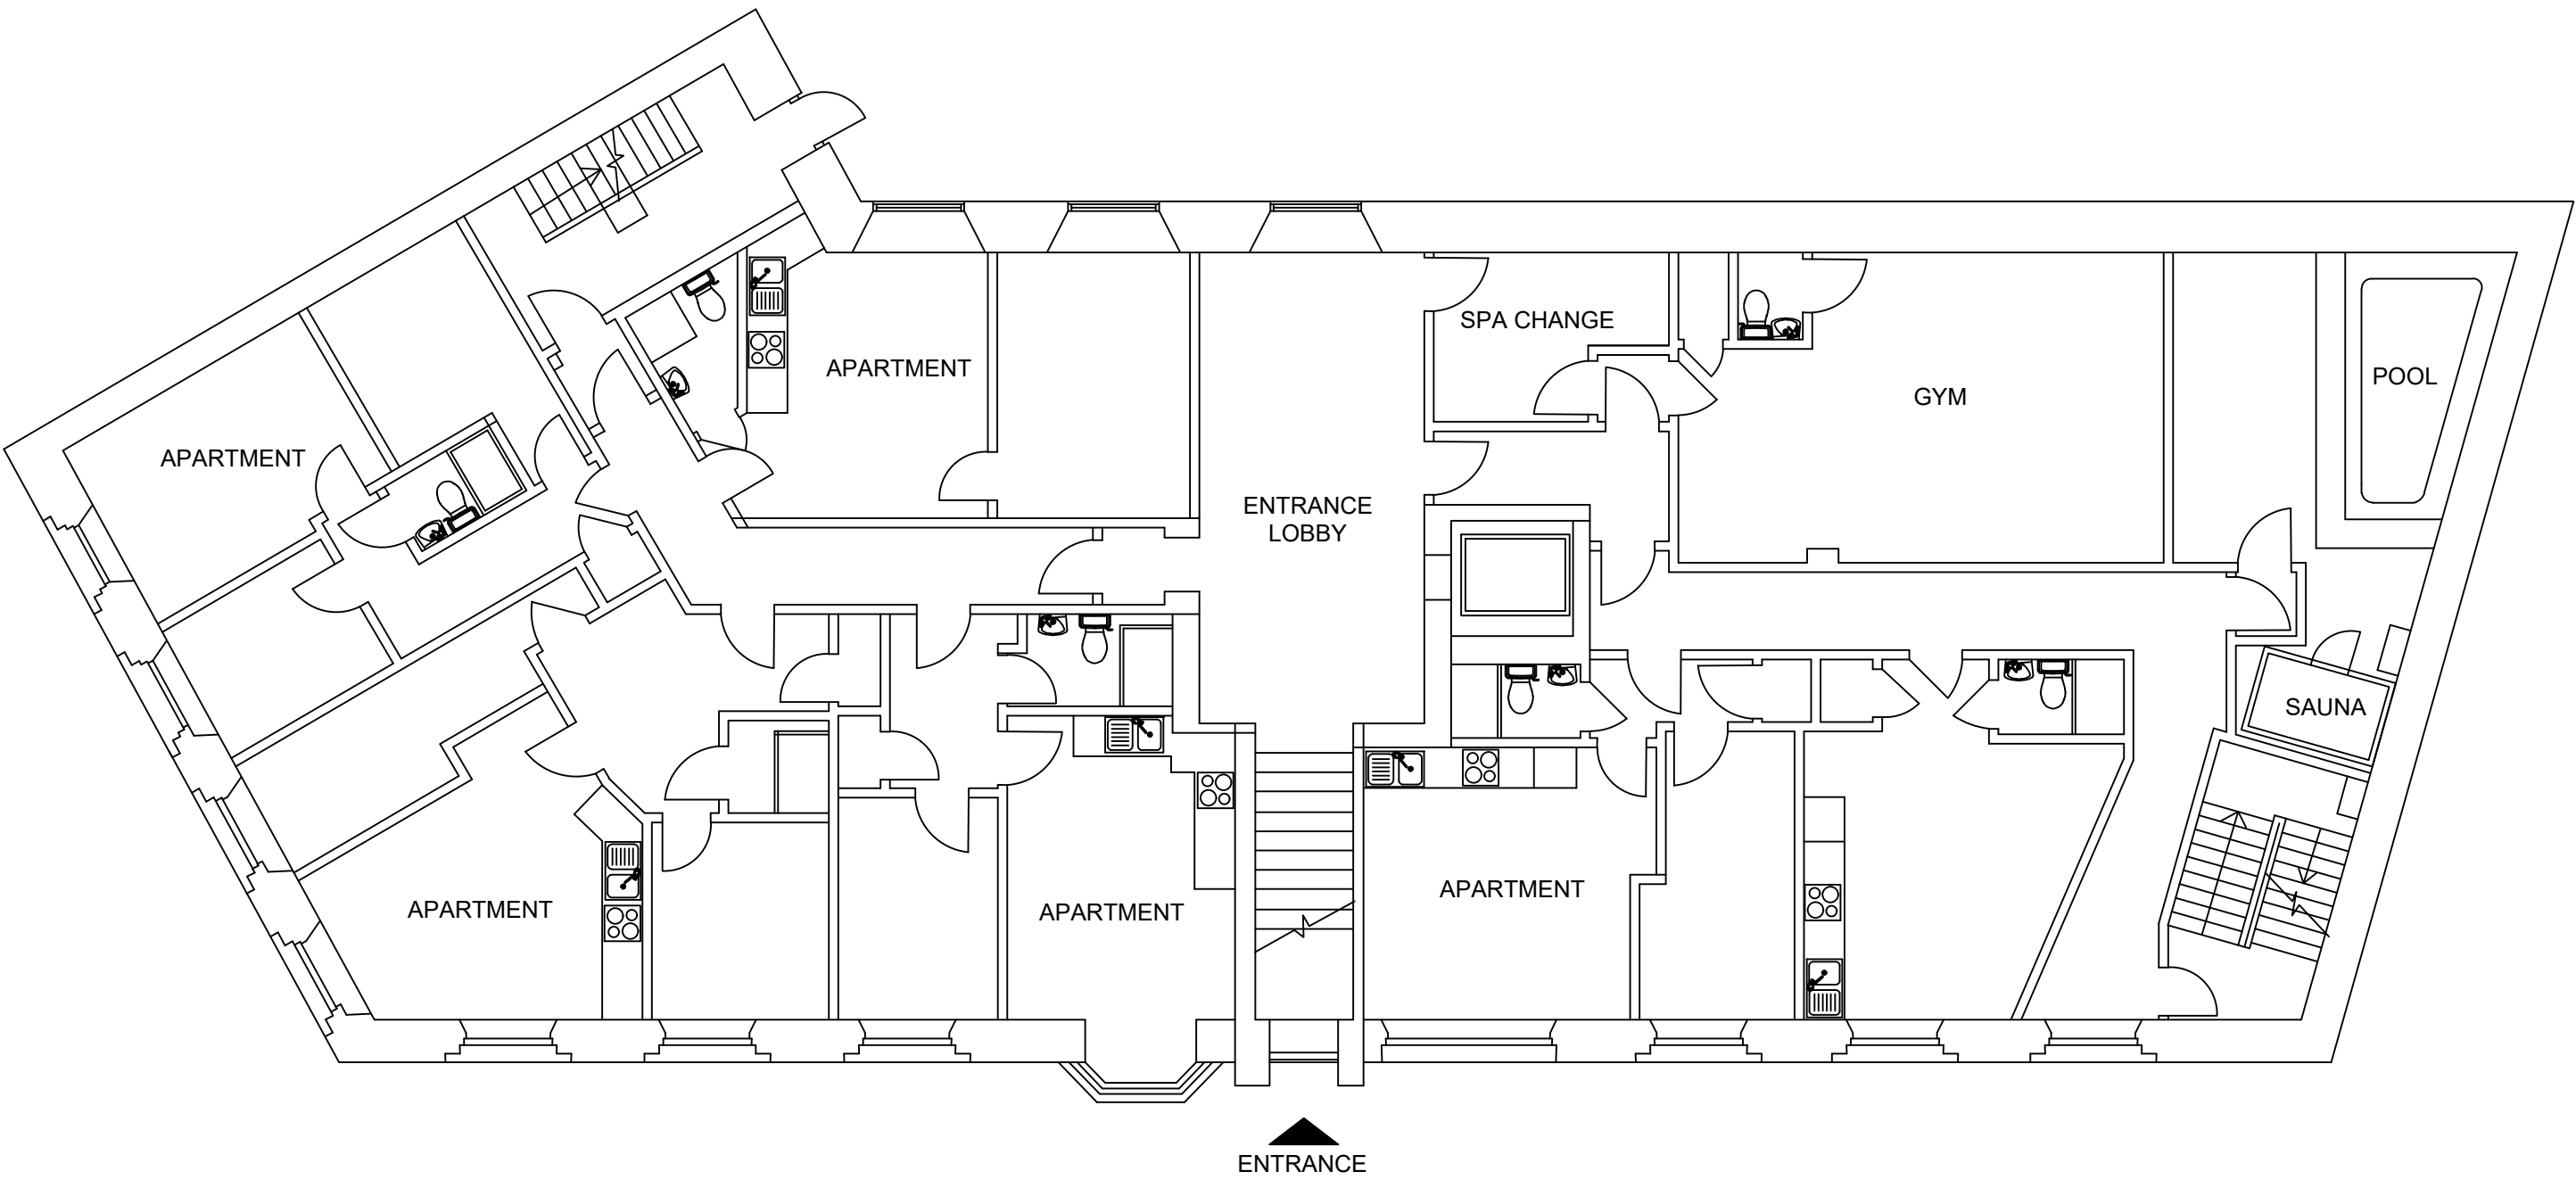

EXISTING GROUND FLOOR PLAN



© Copyright Footprint Design Ltd			IMPORTANT NOTES: Do Not Scale from this Drawing. Use Figured Dimensions Only.			DRAWING STATUS:		PLANNING		FOOTPRINT DESIGN	
						REVISION	DATE	DESCRIPTION		CLIENT: MANCHESTER ASIAN CARE LTD	SCALE: 1:100@A1
										DATE: 30.04.21	
										PROJECT: GLOBE HOUSE, 30 SOUTHALL STREET, M3 1LP	
										DRAWING TITLE: EXISTING GENERAL ARRANGEMENT	
										DRAWING NO: A031.1_P(00)002	