



Notes :
1. This drawing should not be scaled, figured dimensions only to be taken
2. should any discrepancies be found with this drawing, please inform this office.
3. Copyright of this drawing is owned by JM Architects.

Structural information indicative only. To be confirmed by Structural Engineer.

Proposed Support Beam

 

Dimensions to be site checked

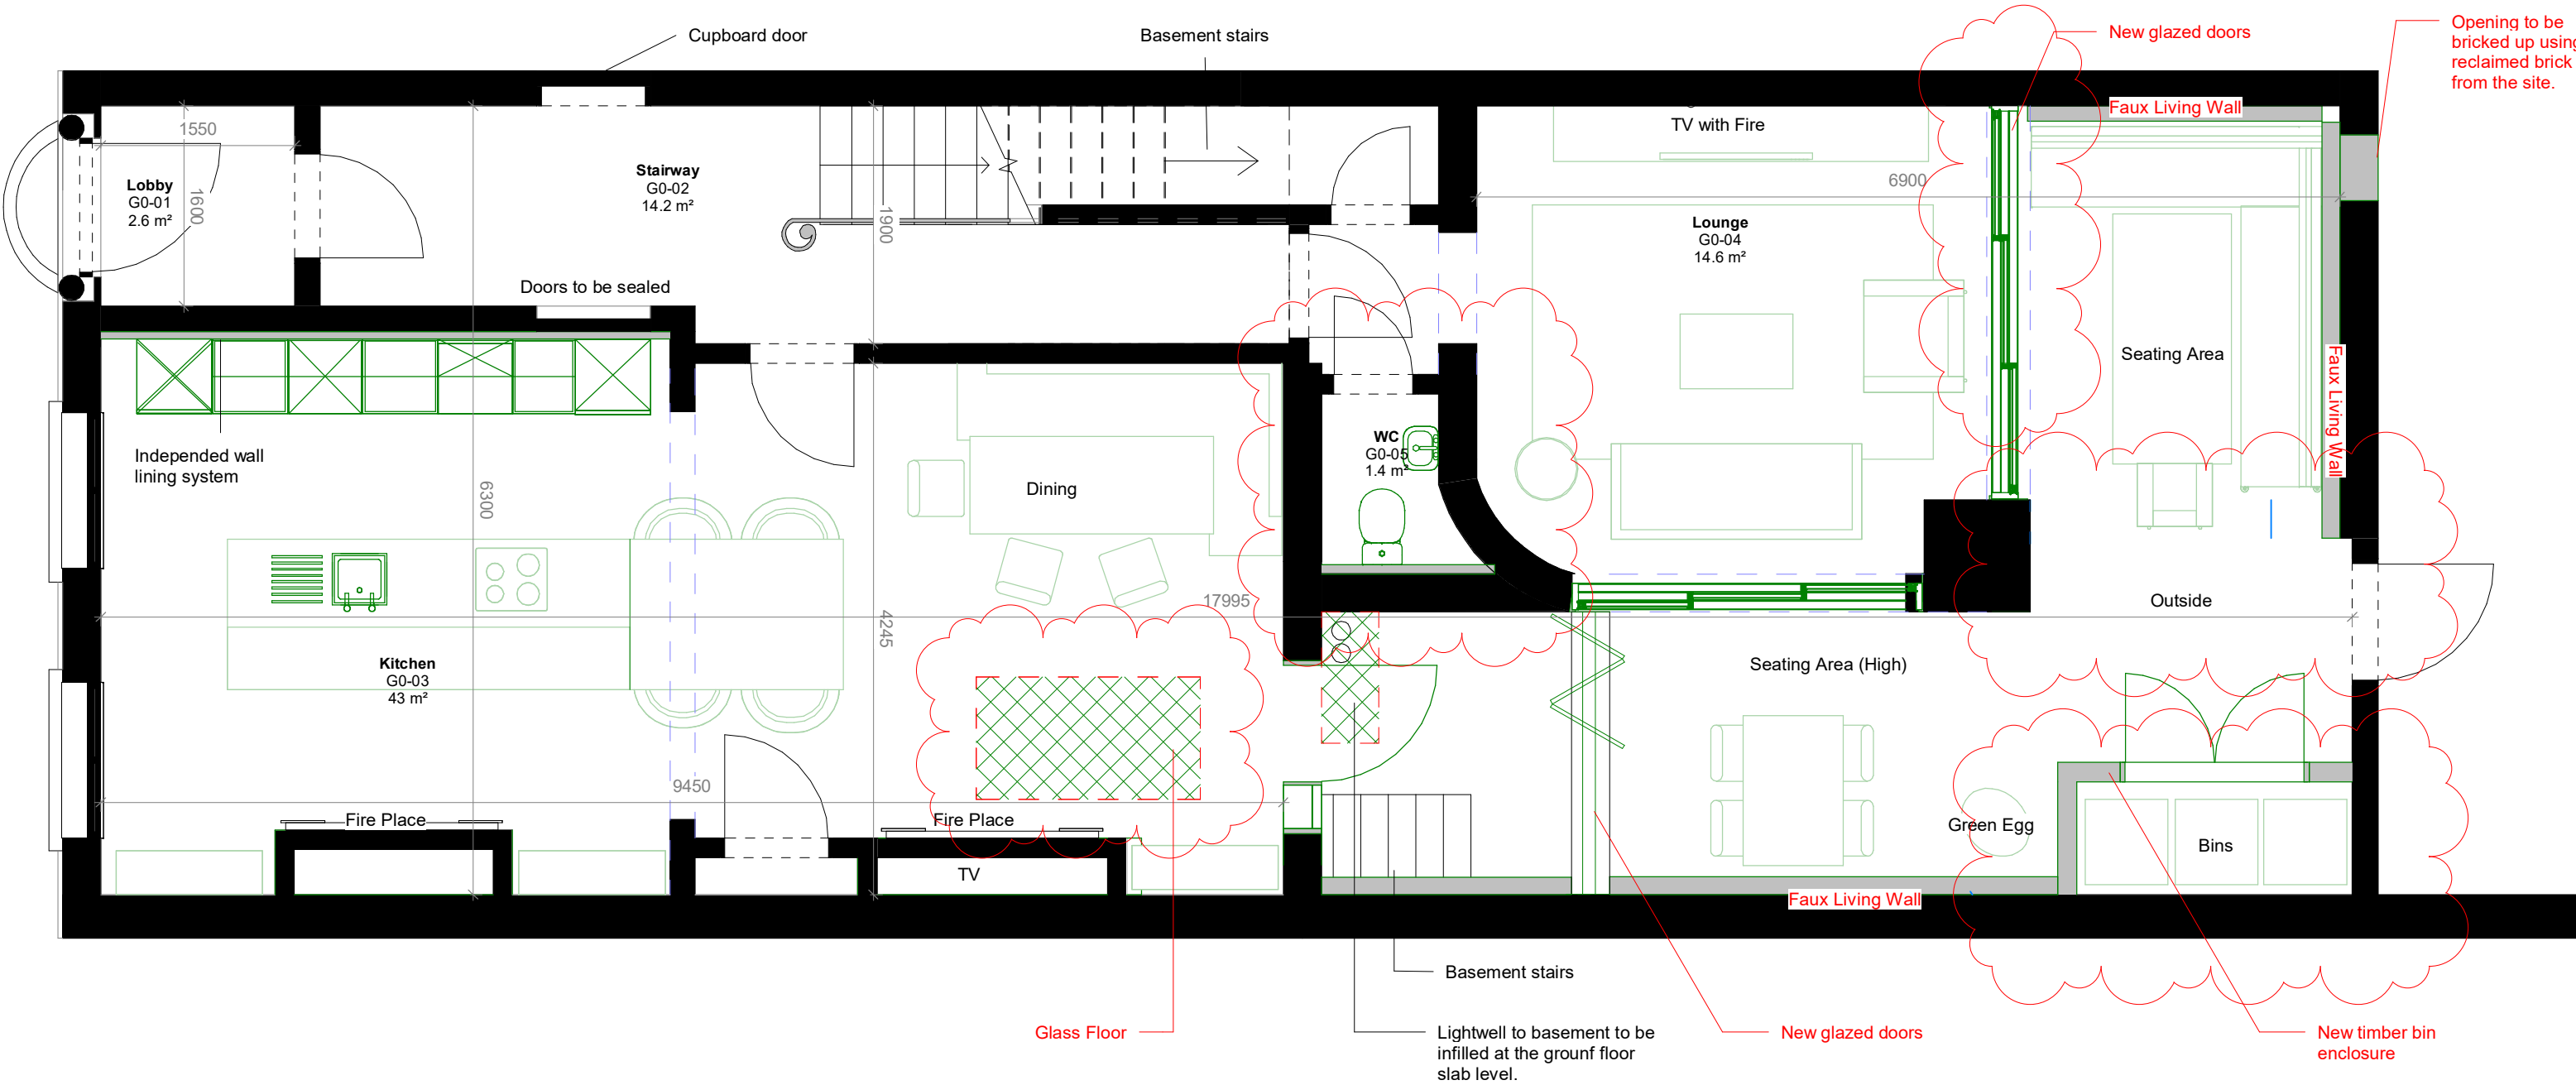

P10	Plans revised to suit client changes	2022.05.18	OV	APR
P09	Notes added/updated to suit revised layouts.	2022.02.25	OV	APR
P08	Basement window to be removed and ground floor slab to be infilled.	2022.02.18	OV	APR
P07	Notes revised/added.	2022.01.24	OV	APR
P06	Existing elements to be retained	2022.01.18	OV	APR
P05	Issued for information	2021.09.24	PW	AR
P04	Issued for information	2021.09.09	PW	AR
P03	Issued for comments	2021.07.01	EH	AR
P02	Floor plans amended	2021.03.08	PW	AR
P01	Issued for information	2021.03.08	PW	AR
REV.	DESCRIPTION	DATE	DRN BY	CKD BY

Project	17 St. John Street
Title	Proposed Ground Floor Plan
Client	Zerum

Purpose : For Comments		Scale : 1 : 50@A3	JMA Project Number : 6849	
Drawing Number				
Project - Originator - Volume - Level - Type - Role - Class - Number			Status	Revision
6849-JMA-01-00-DR-A-00-0020			S2	P10

jmarchitects

3a, 54 Princess Street
Manchester
M1 6HS
0161 200 6300
man@jmarchitects.net
www.jmarchitects.net