



FoxleyArchitect


PAUL FOXLEY
BA (Hons) Dipl Arch (Oxford) RIBA

BROMPTON HOUSE
Keighley Rd, Laneshaw Bridge
COLNE BB8 7HR

T 01282 867137
E paul@foxleyarchitect.co.uk
www.foxleyarchitect.co.uk

© Paul Foxley 2021

REVISIONS
--

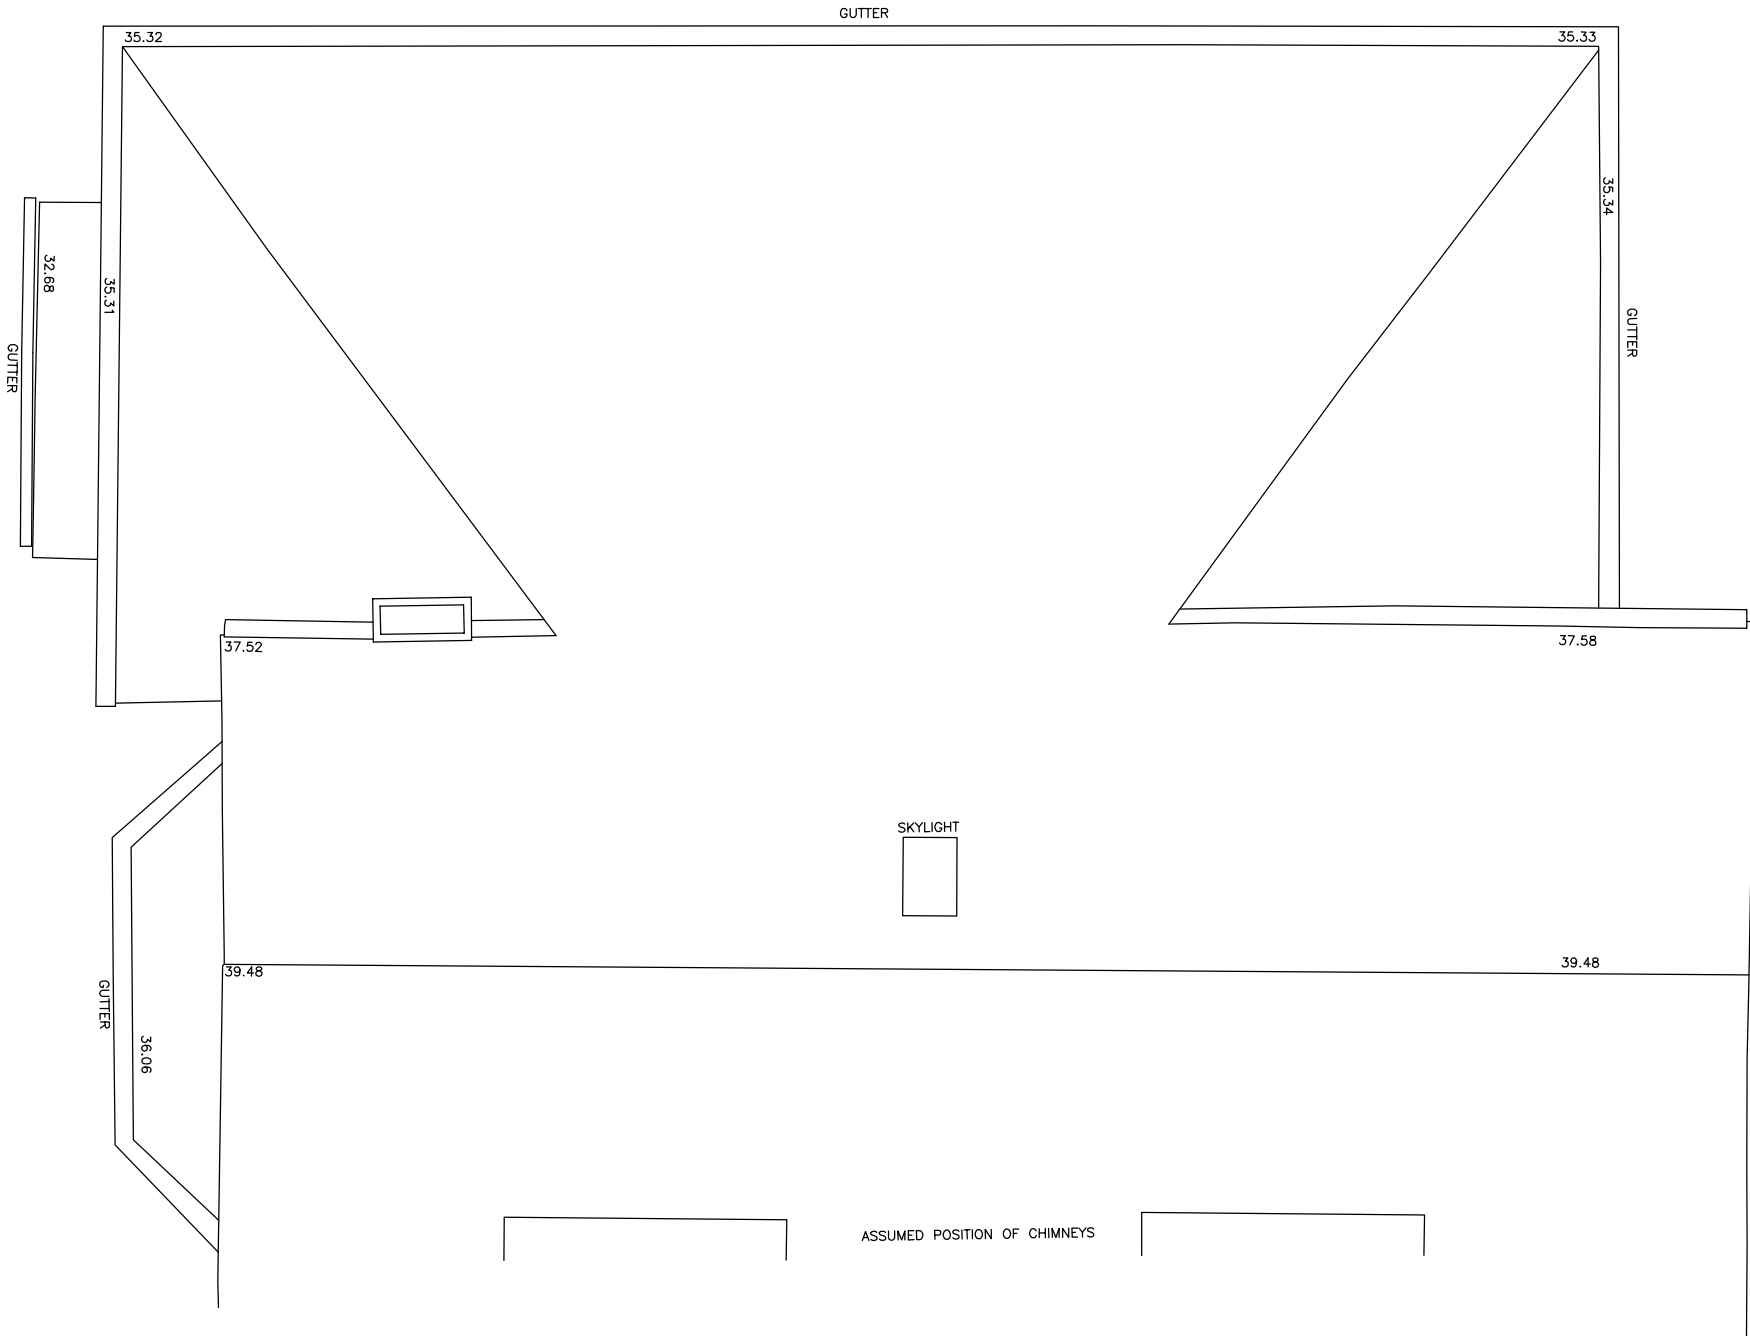

Kyle Lovett-Blackwell
Refurbishment +
Extension
5 Vincent Avenue
Chorlton-cum-Hardy

ROOF PLAN AS
EXISTING

DO NOT SCALE FROM DRAWINGS
SCALE 1:50@A3

DATE JUNE 2022

JOBNO A205

DRGNO 16

REVISION --