




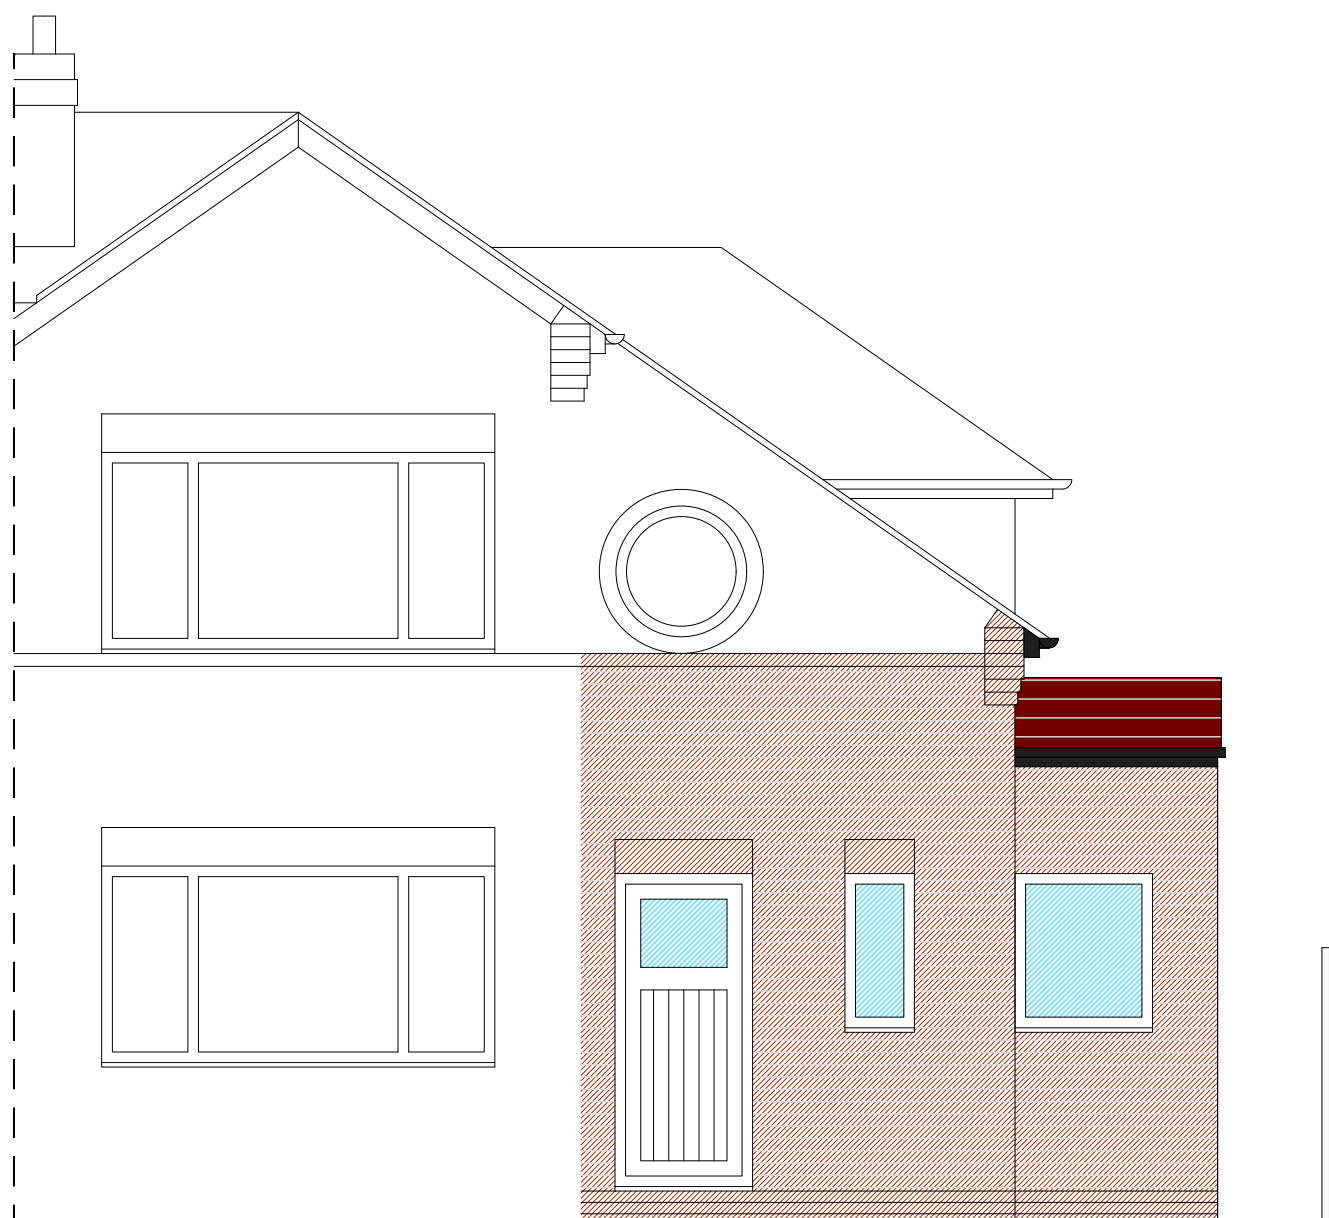


Front

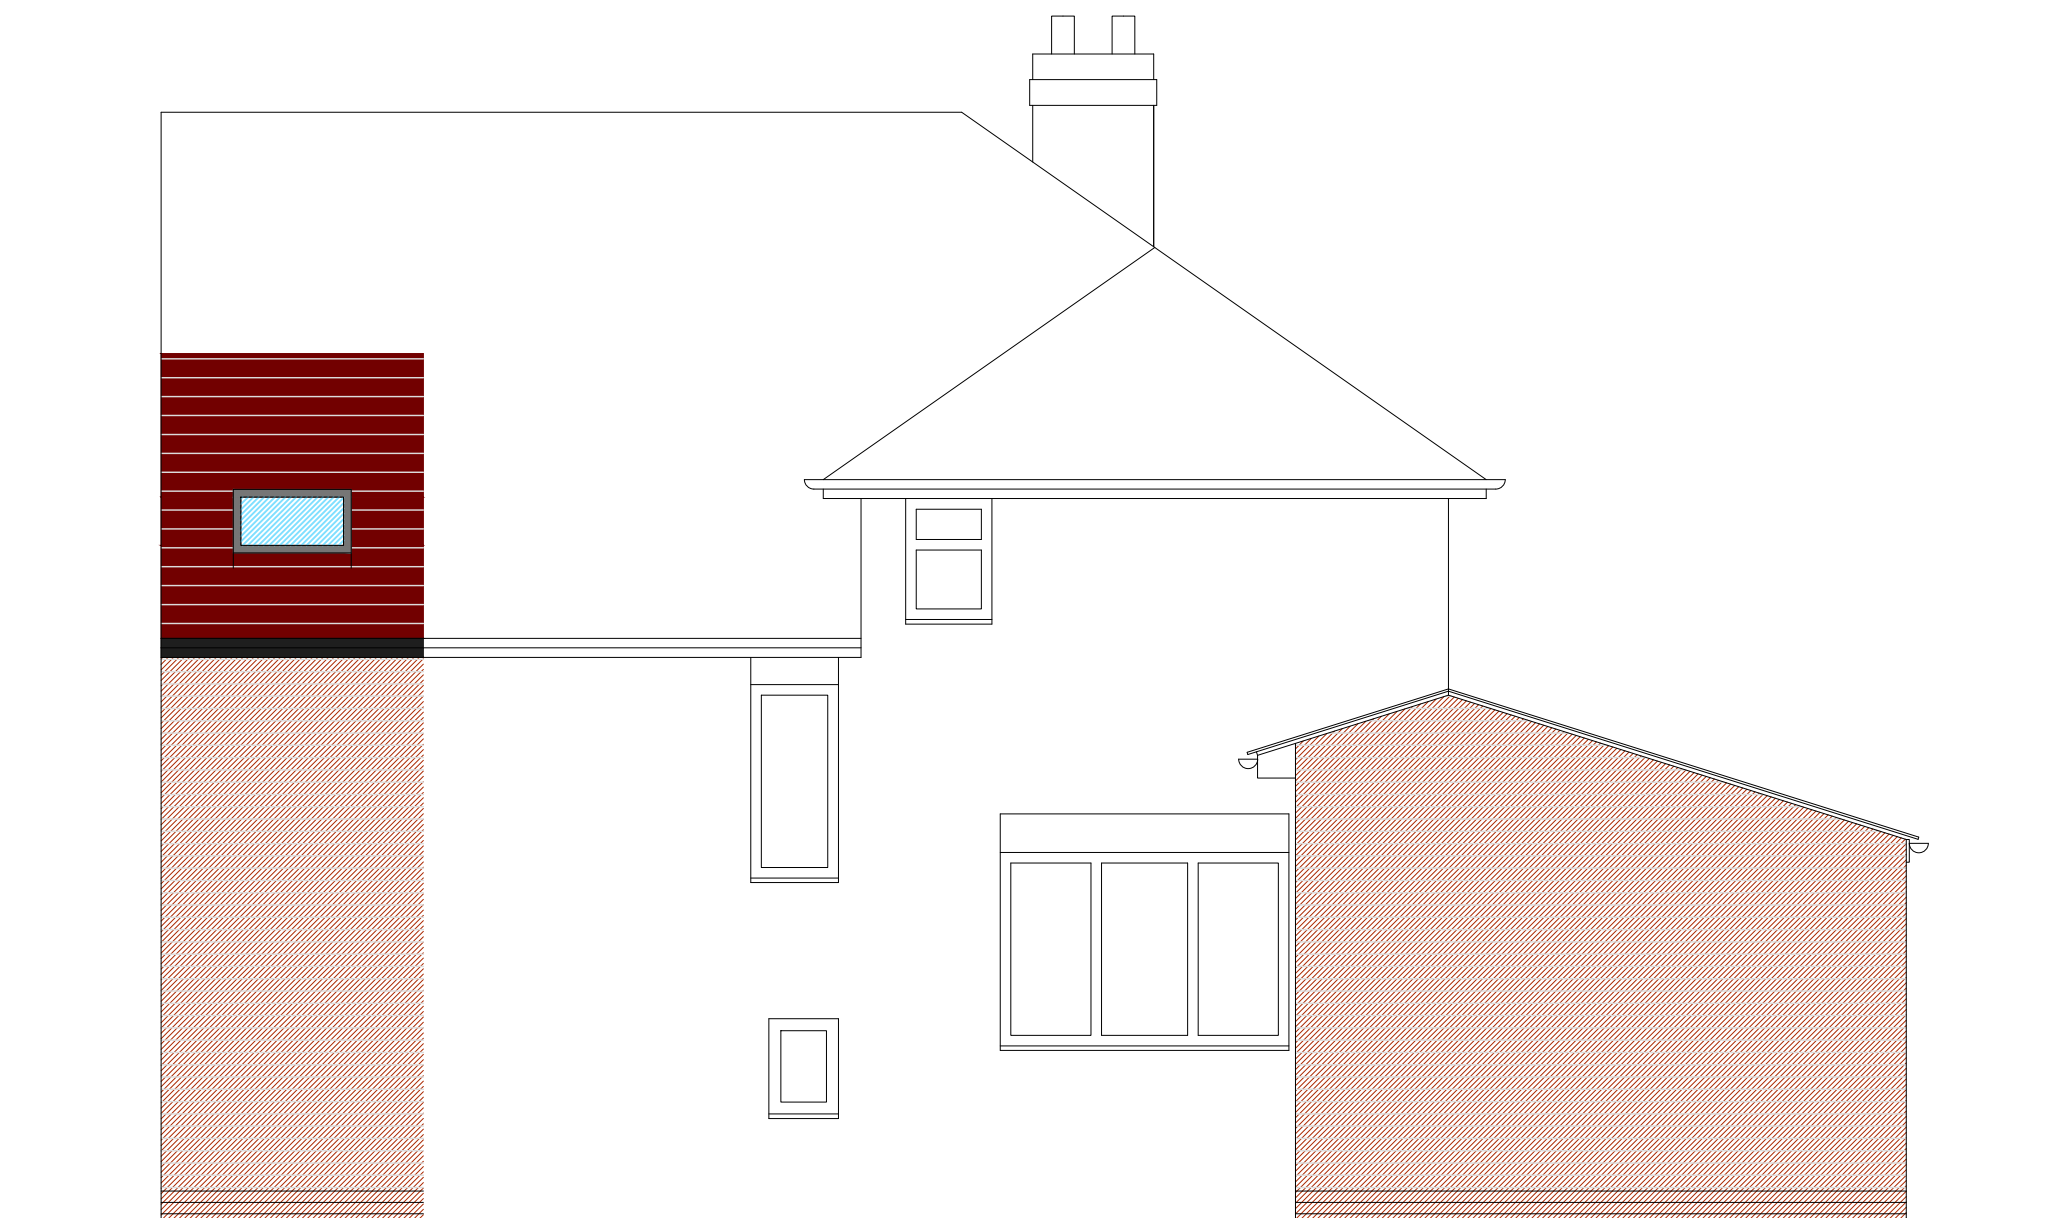


Side

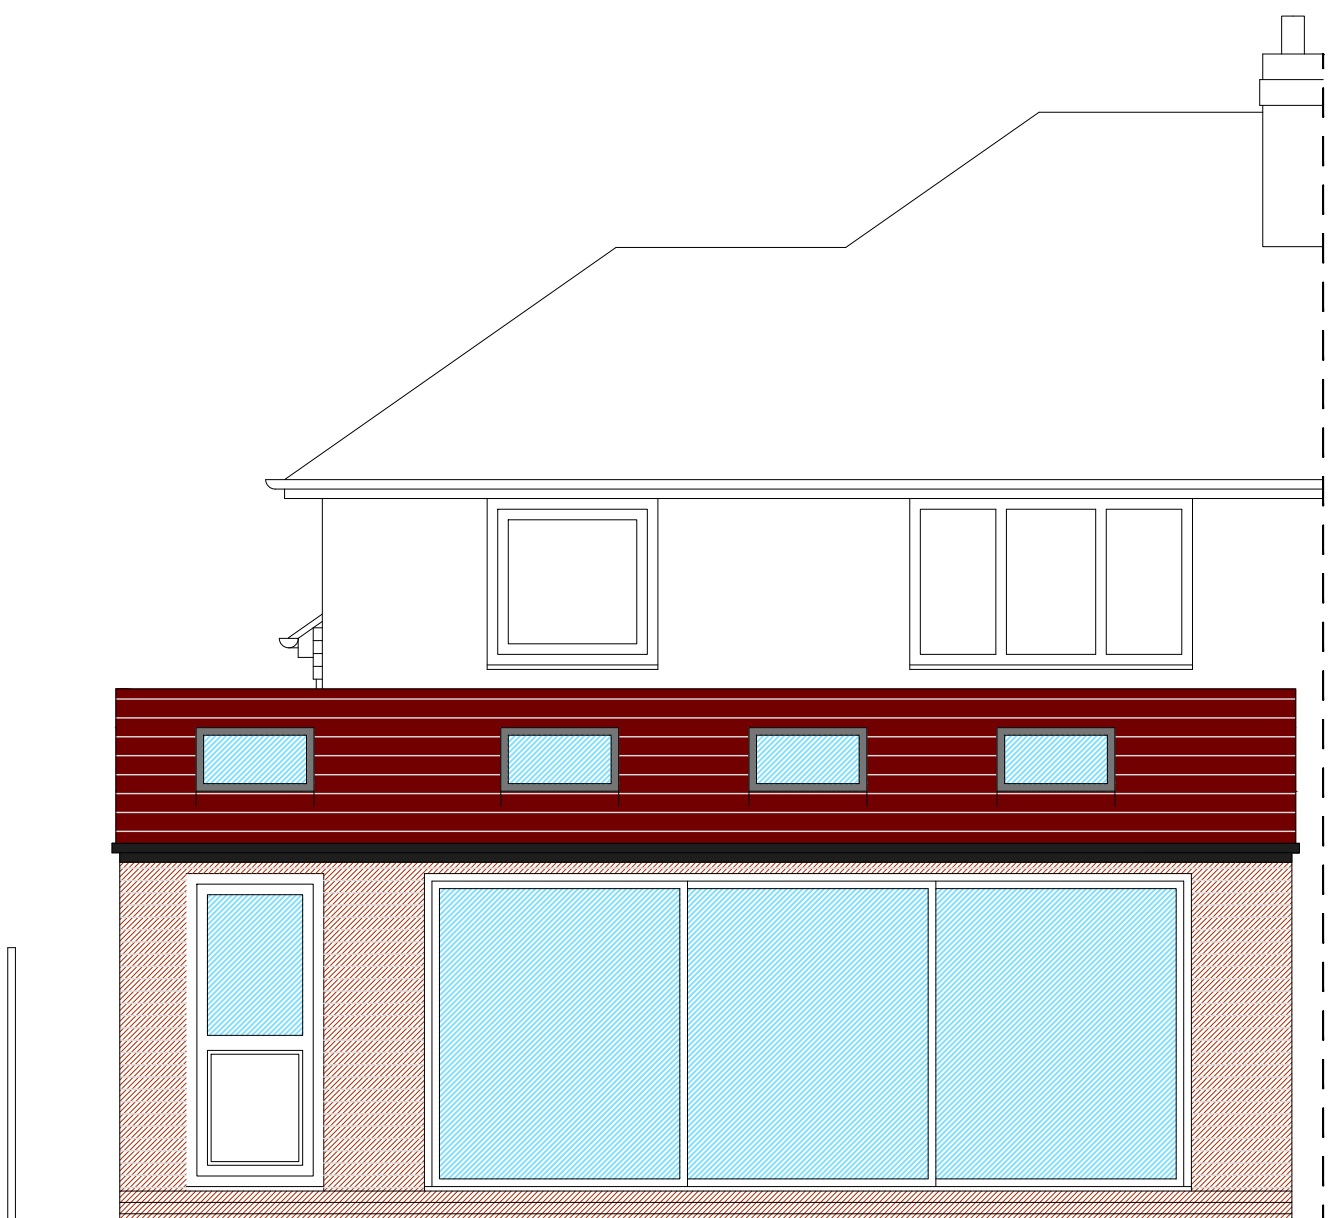


Rear

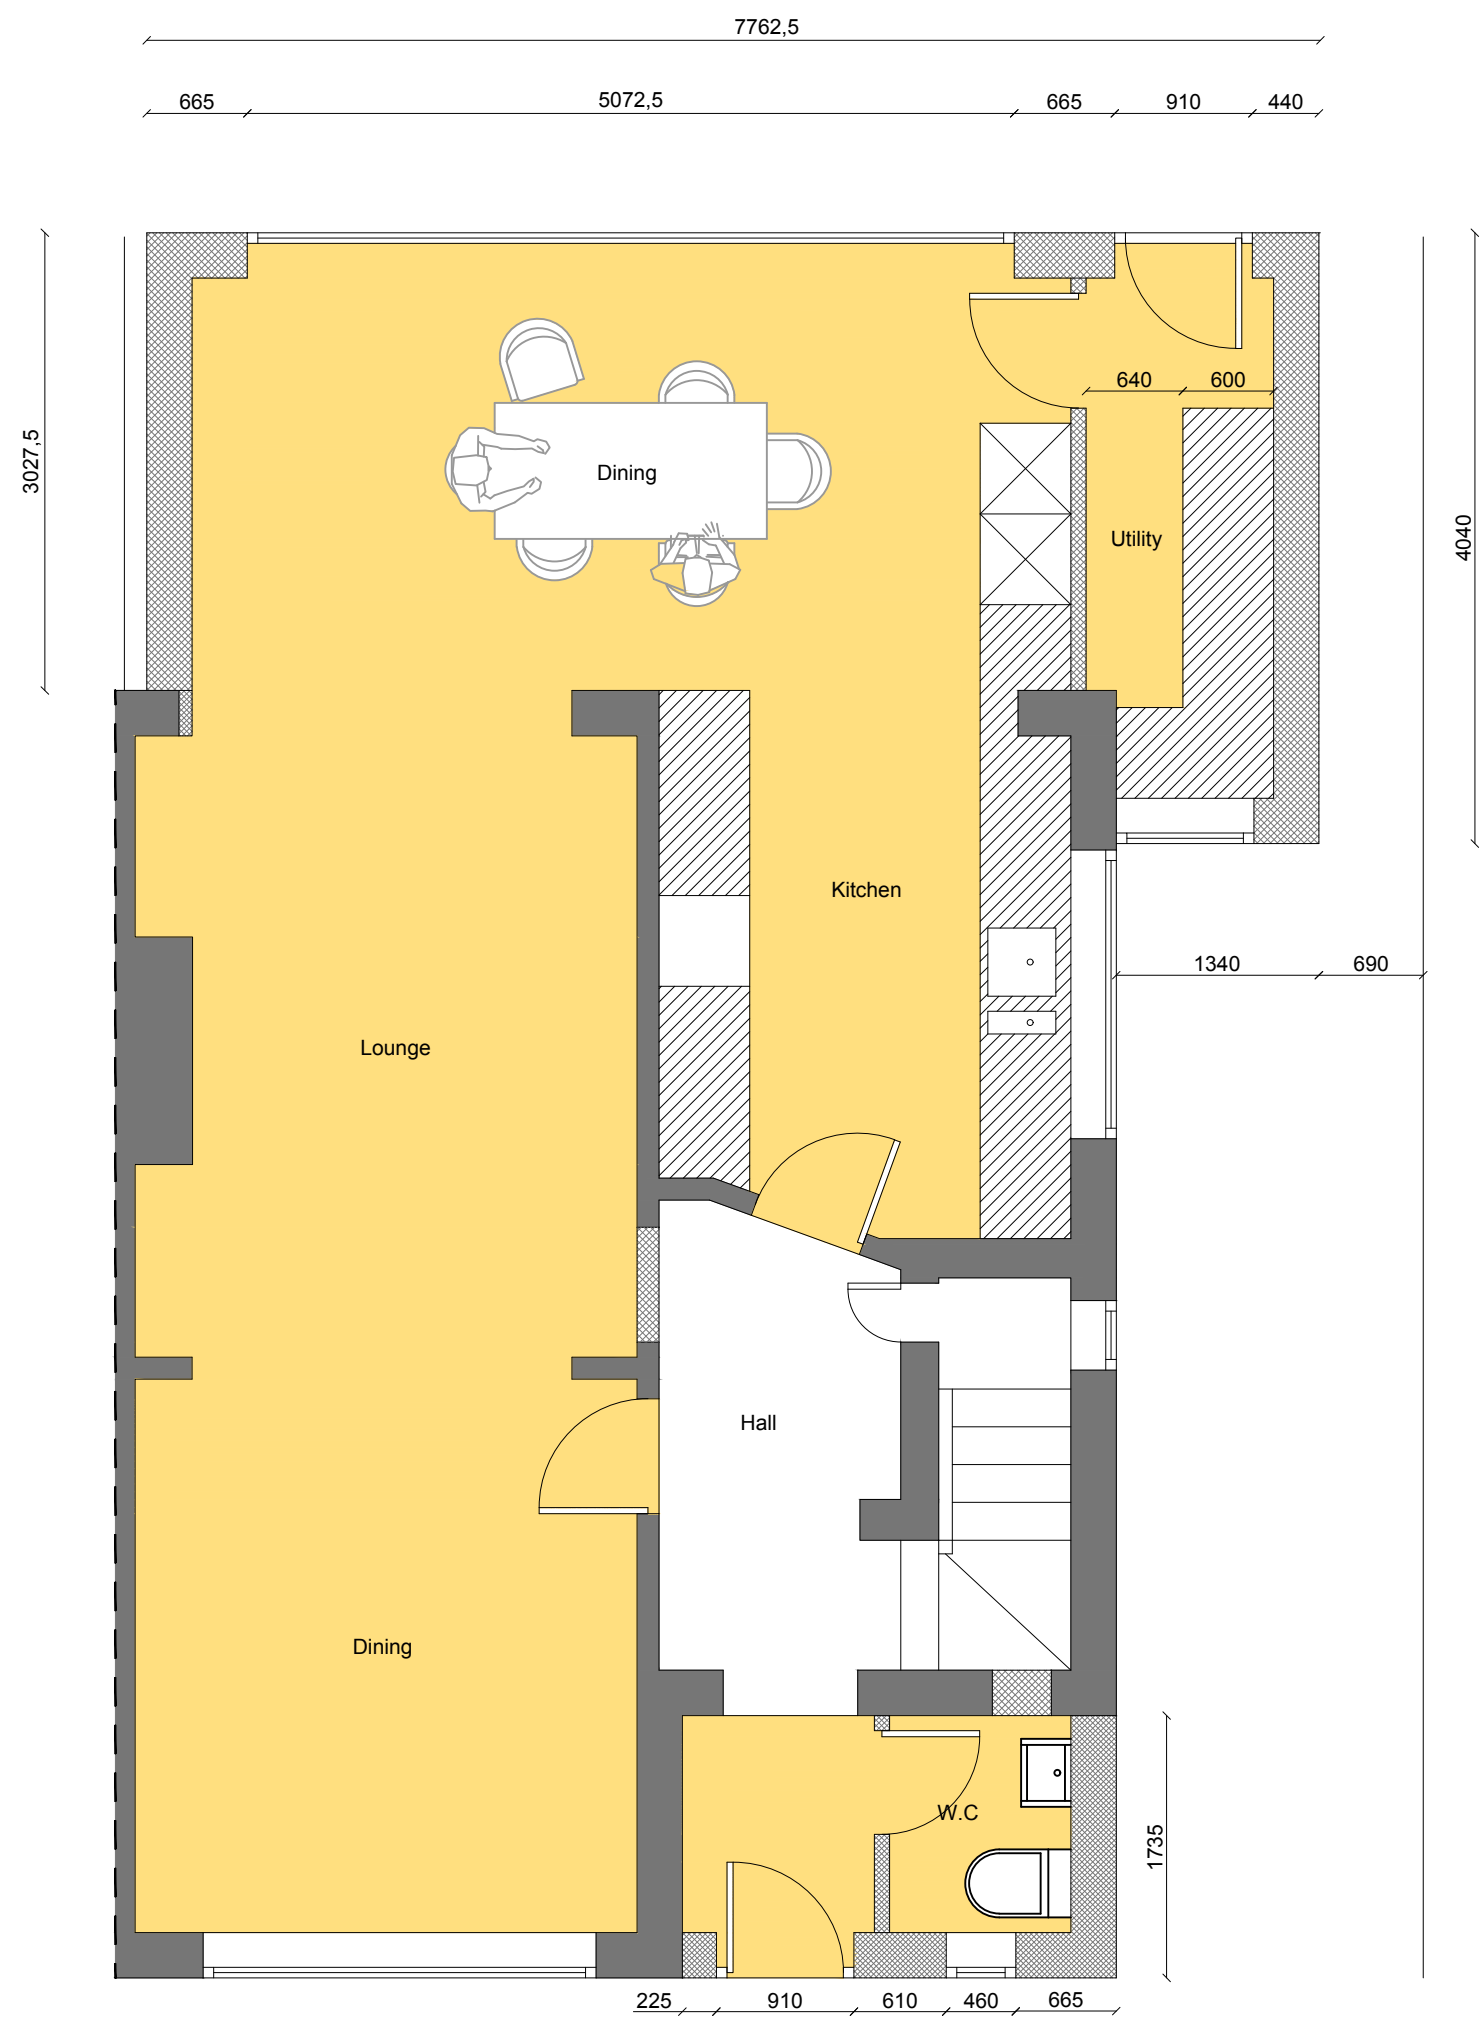

Ground

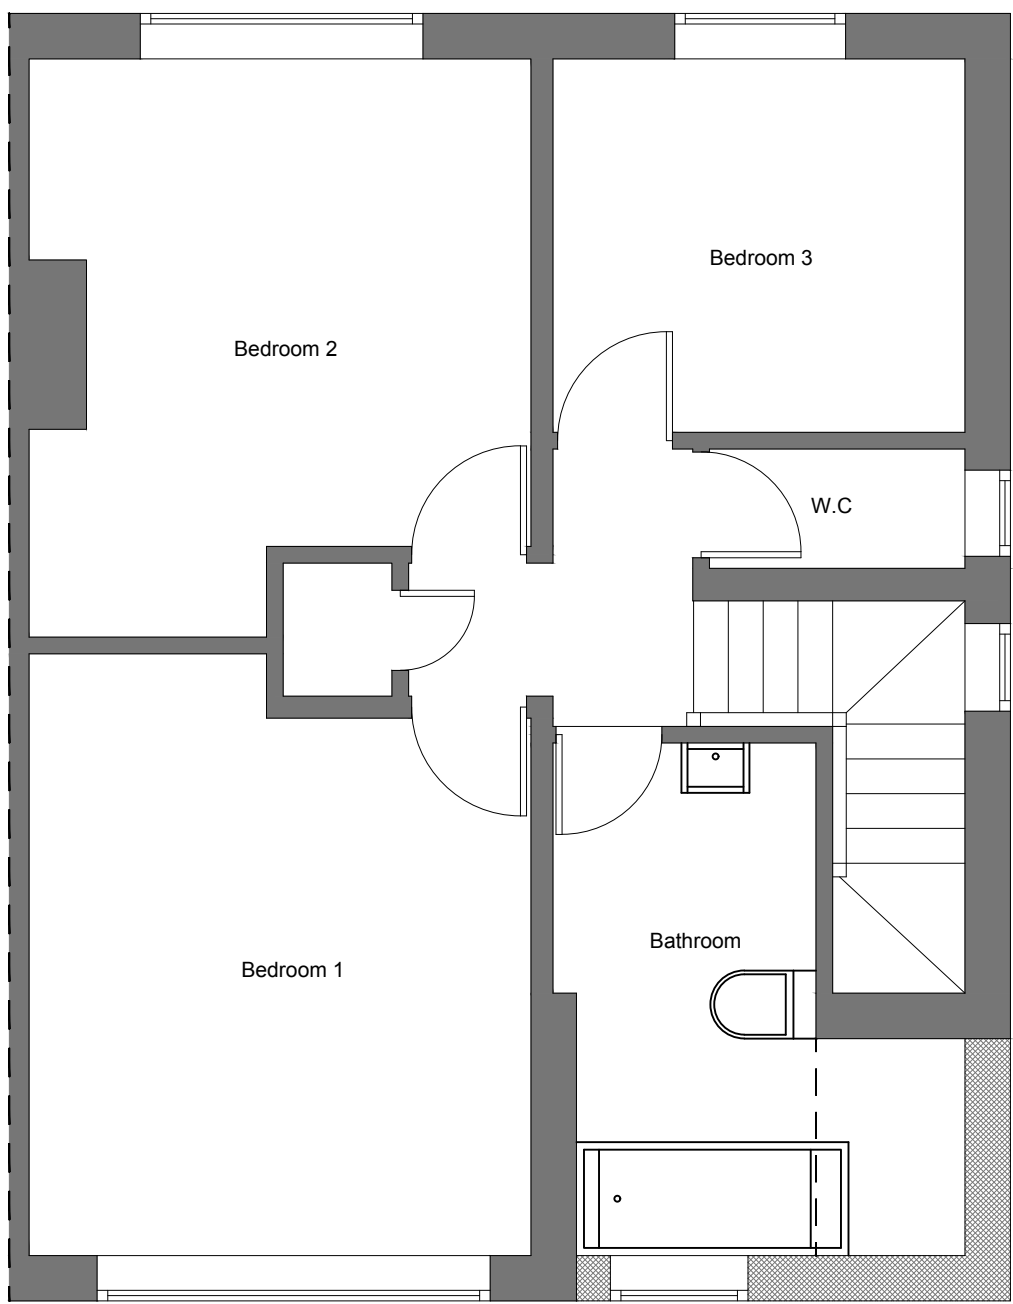

First

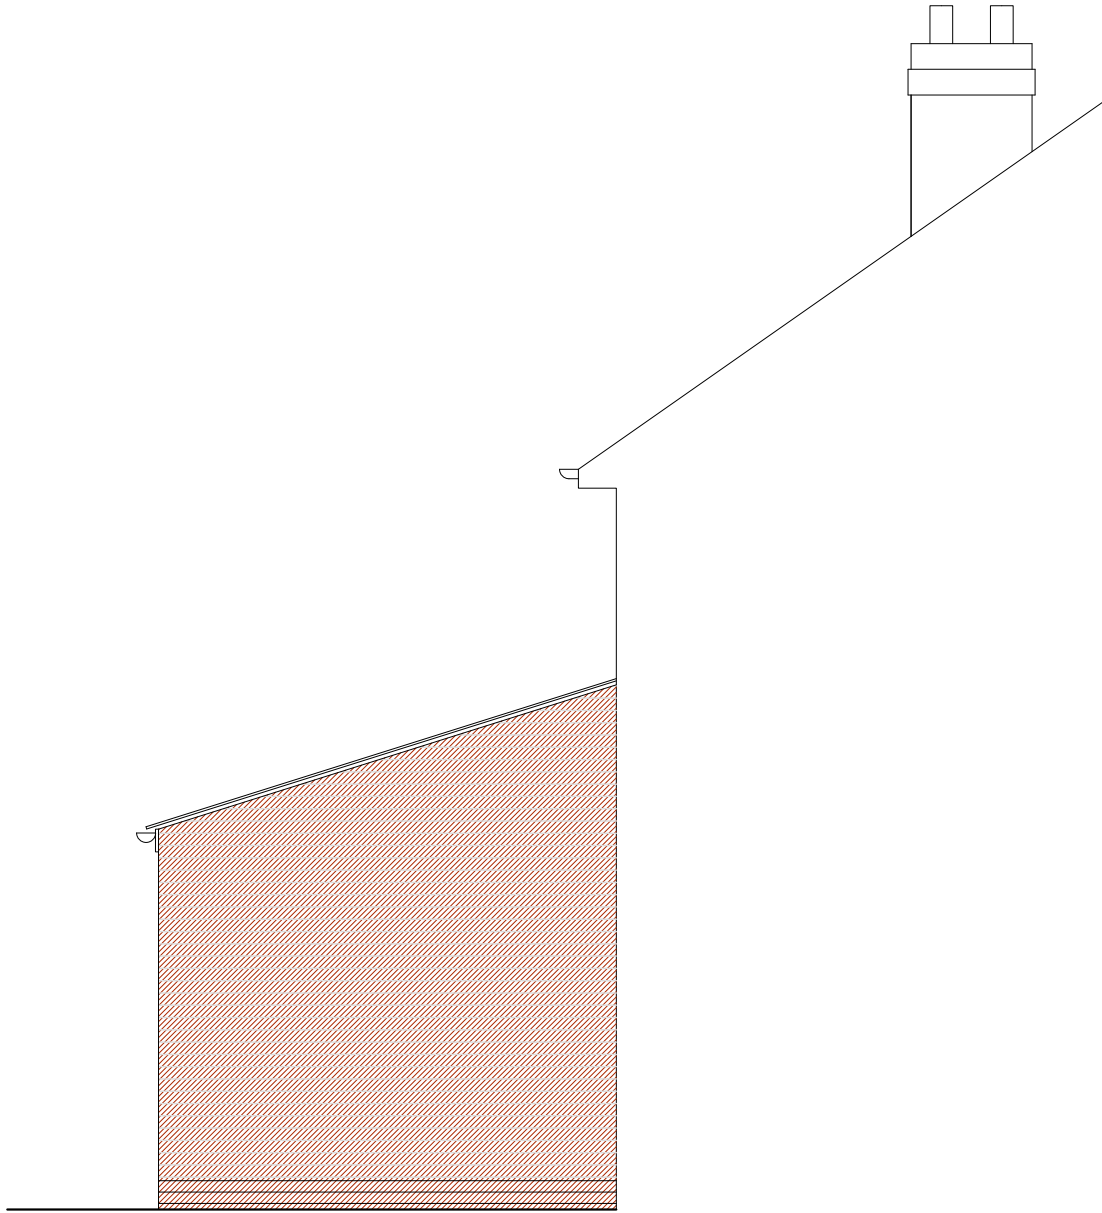

Side Facing No.16

LHG PROJECTS LTD  
Architectural Design & Surveying  
M: 07941 889 509  
E: lhgprojects@gmail.com

PROJECT  
14 Granville Gardens, Didsbury

DRAWING TITLE  
Proposed Floor Plan & Elevations

DATE  
06/06/22

DRAWING NUMBER  
999.002

SCALE  
1:50 @ A1

REVISION NO.  
A